




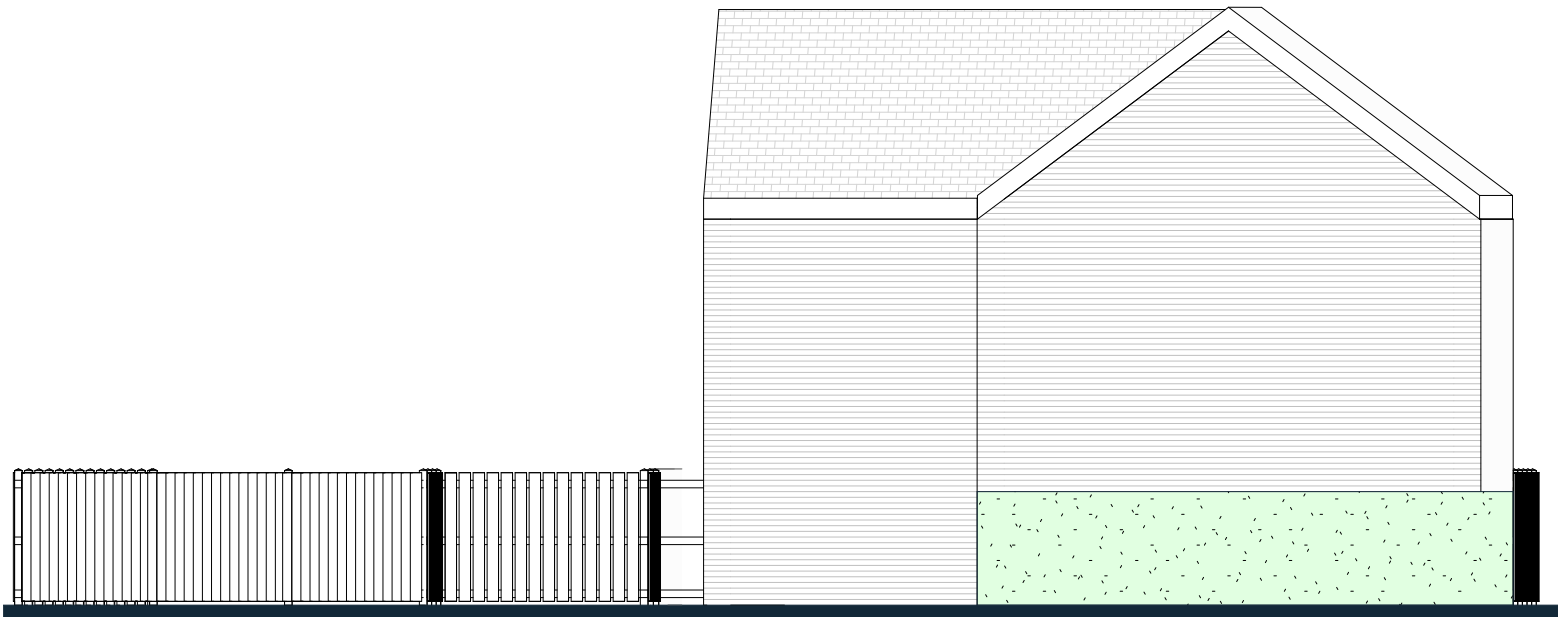


Front - Proposed
1 : 100

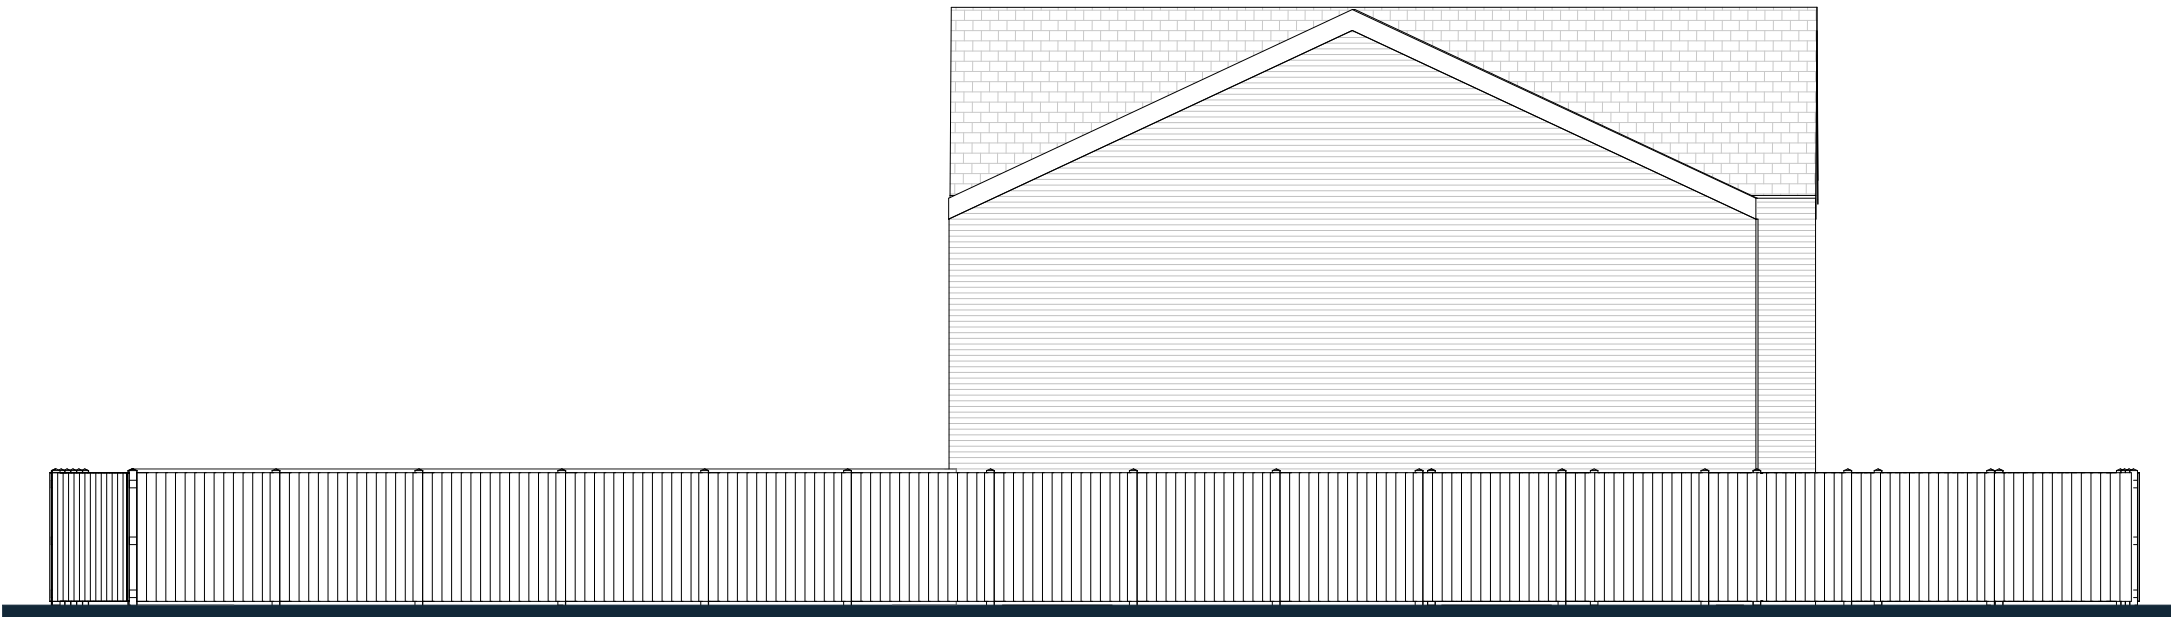

Left - Proposed
1 : 100

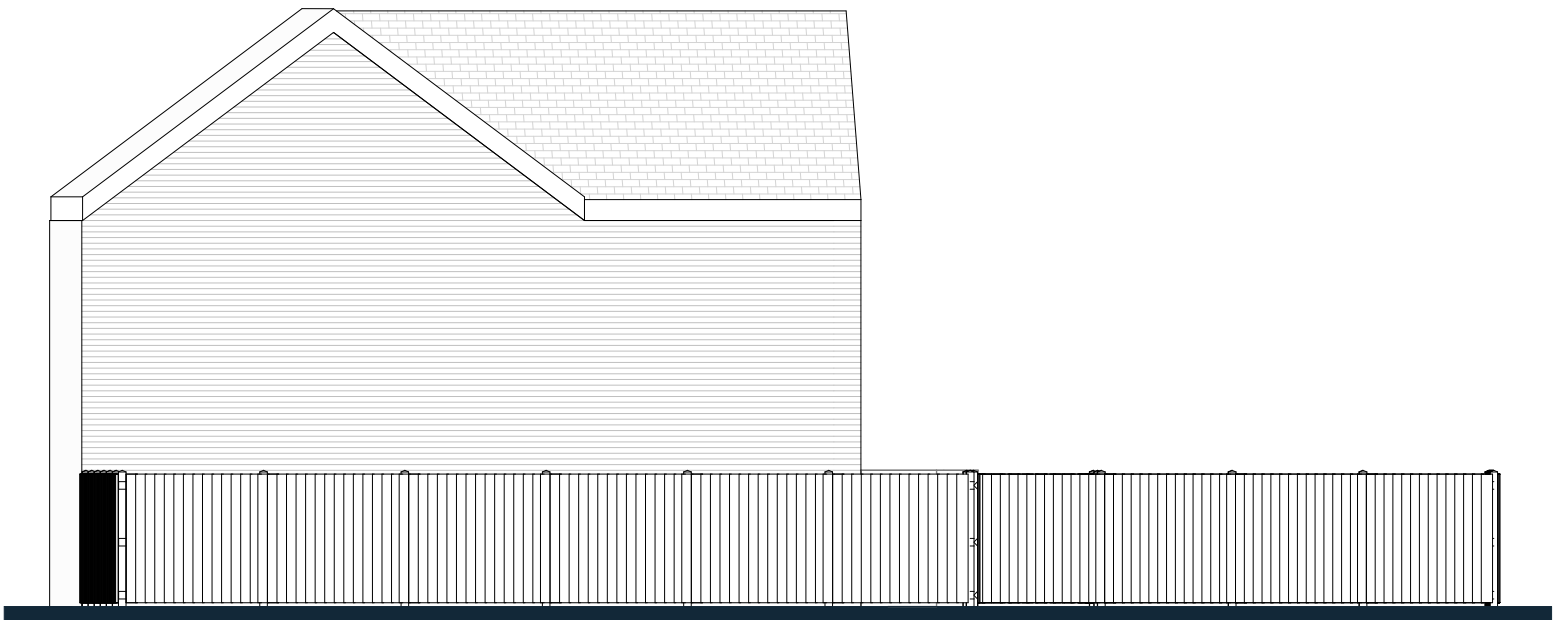


Rear - Proposed
1 : 100

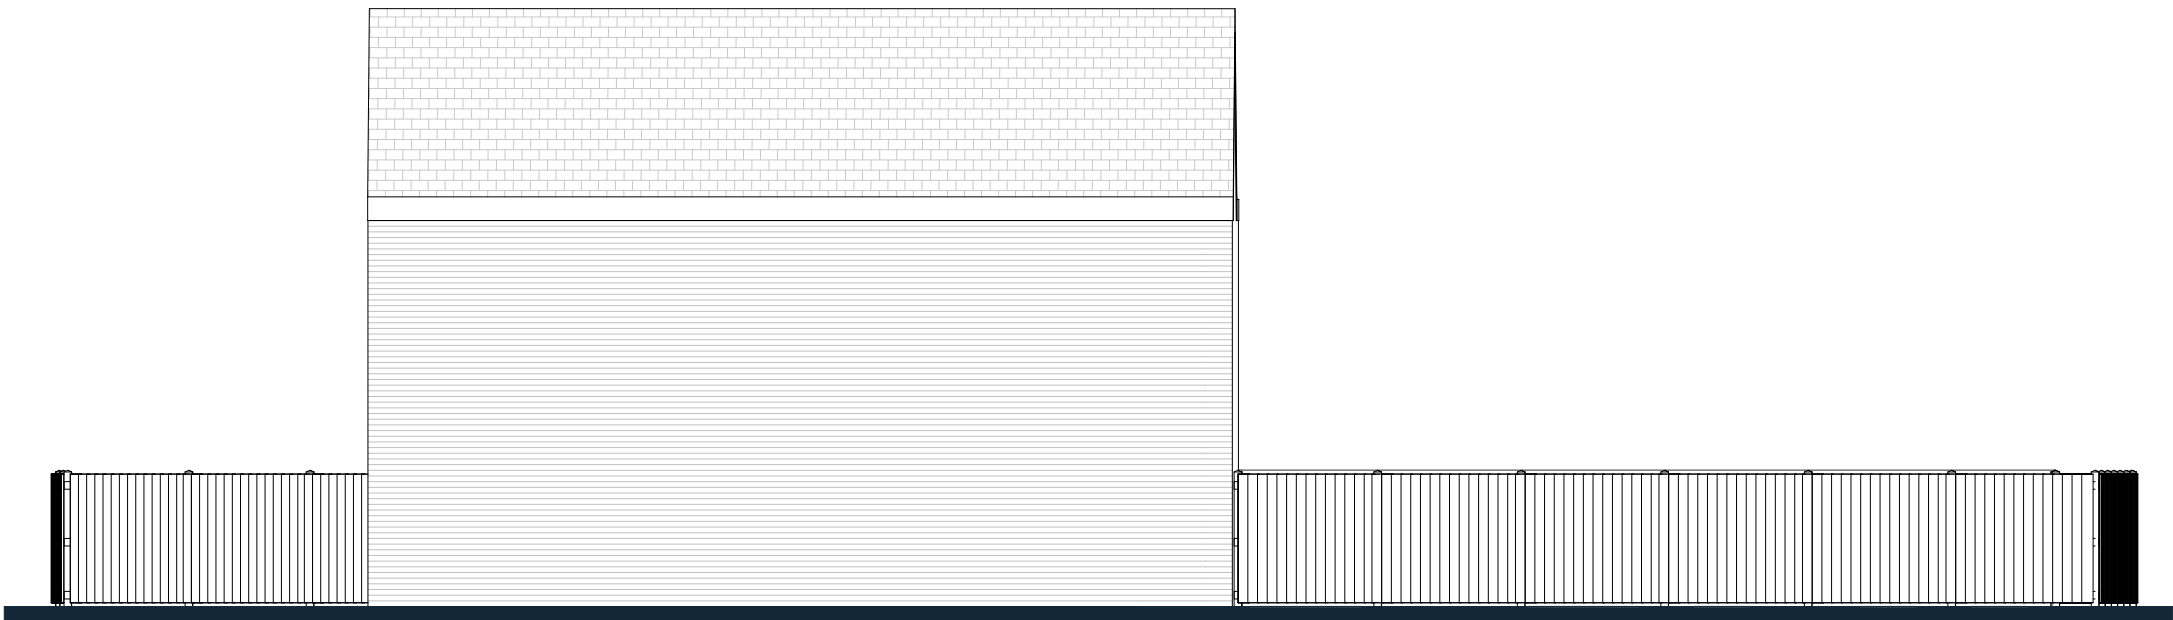

Right - Proposed
1 : 100

notes
1. this document and all drawings are copyright of baltik architecture ltd and may not be reproduced without their specific permission.
2. all dimensions to be site verified by contractor before construction.
3. all dimensions are to structure unless noted otherwise.
4. all dimensions are in millimetres unless noted otherwise.
5. baltik architecture ltd shall be notified in writing of any discrepancies.

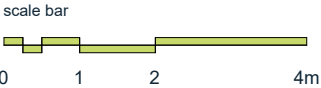

key plan
not to scale

no. A	revision issued for planning	date 12.06.26	drawn gb	project: 1 Ross Close	title: proposed site elevations
client: private client				status: planning	job no. bka-488
scale: 1 : 100	sheet: A2	date: 12.06.26	drawing no: A401	rev: A	