

NOTES

- All dimensions and levels are to be checked on site.
- Any discrepancies are to be reported to the architect before any work commences.
- This drawing shall not be reproduced without express written permission from AEW.
- Title overlay drawings and ownership boundaries are produced using all reasonable endeavours. AEW cannot be responsible for the accuracy or scale discrepancy of base plans supplied to them.
- All works are to be undertaken in accordance with Building Regulations and the latest British Standards.
- All proprietary materials and products are to be used strictly in accordance with the manufacturers recommendations.

CDM 2015

Client notified of duties: **At Design Workshops**
Principal Designer: **CSS**

Unless noted below, all known hazards have been highlighted on the drawing:

- Drawing Based on AEW Architecture, As Built Drawing No. SGD280-1025(SBS) 01 revA dated 08/02/2016 and OS Pro map.


- Scale for planning purposes only.

- Extent of McDonald's Demise Indicated:

- Application Boundary Indicated:

Notes:

All drawings to be read in conjunction with all other drawings as noted on issue sheet.

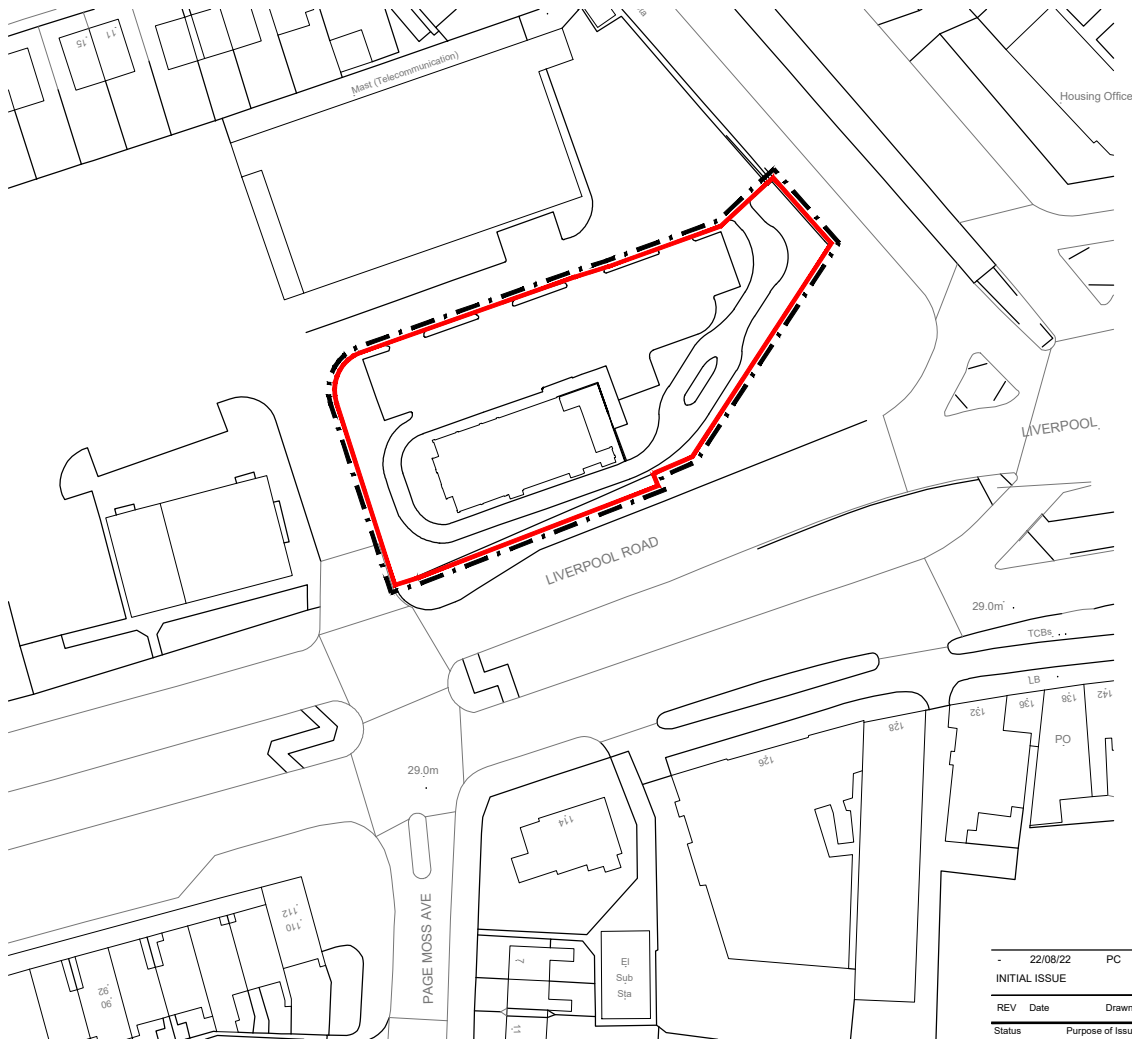

0 10 20 30 40 50m



Scale 1:1250

LOCATION PLAN

PLANNING

-	22/08/22	PC	MW
INITIAL ISSUE			
REV	Date	Drawn by: -	Checked by: -
Status	Purpose of Issue		
S2	For Approval		
drawing stage	PLANNING		
client			

McDonald's Restaurants Ltd

project	store
LIVERPOOL ROAD, PAGE MOSS, HUYTON	1025

drawing title
LOCATION PLAN

date	22/08/2022	drawn	PC
scale@A4	1:1250	checked	MW

Rev

Job No

12887_AEW_1025_0001

aew architects
0161 214 4370
www.aewarchitects.com

