

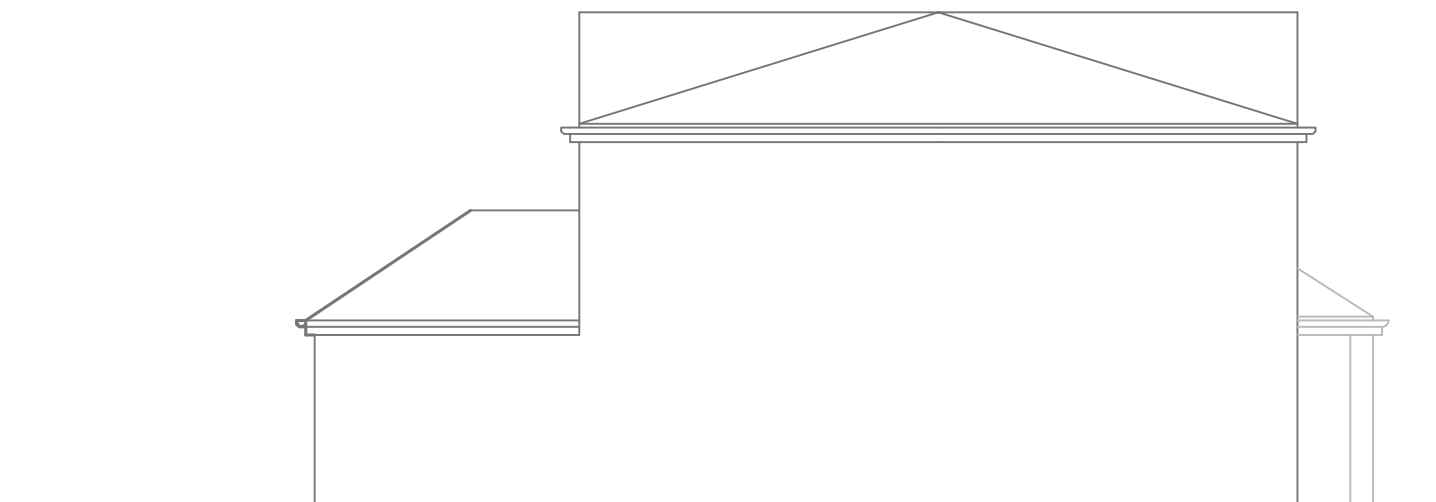
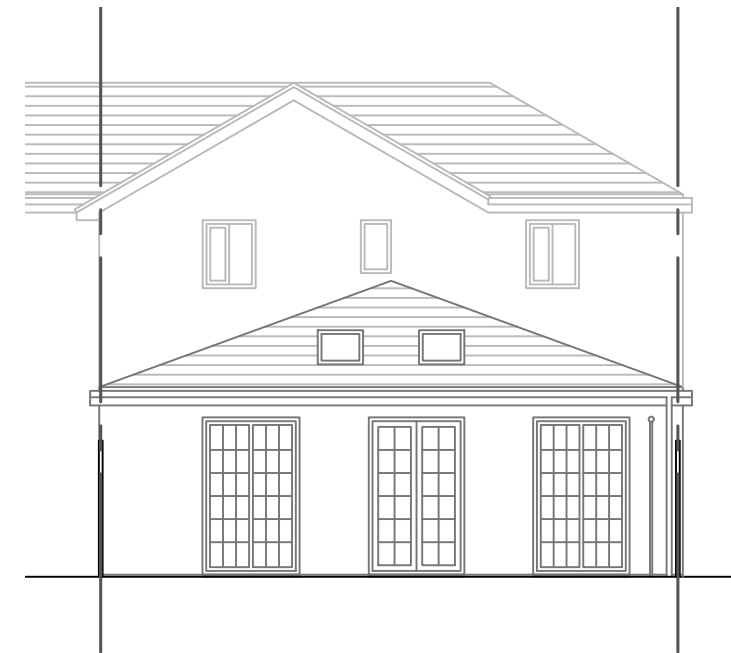


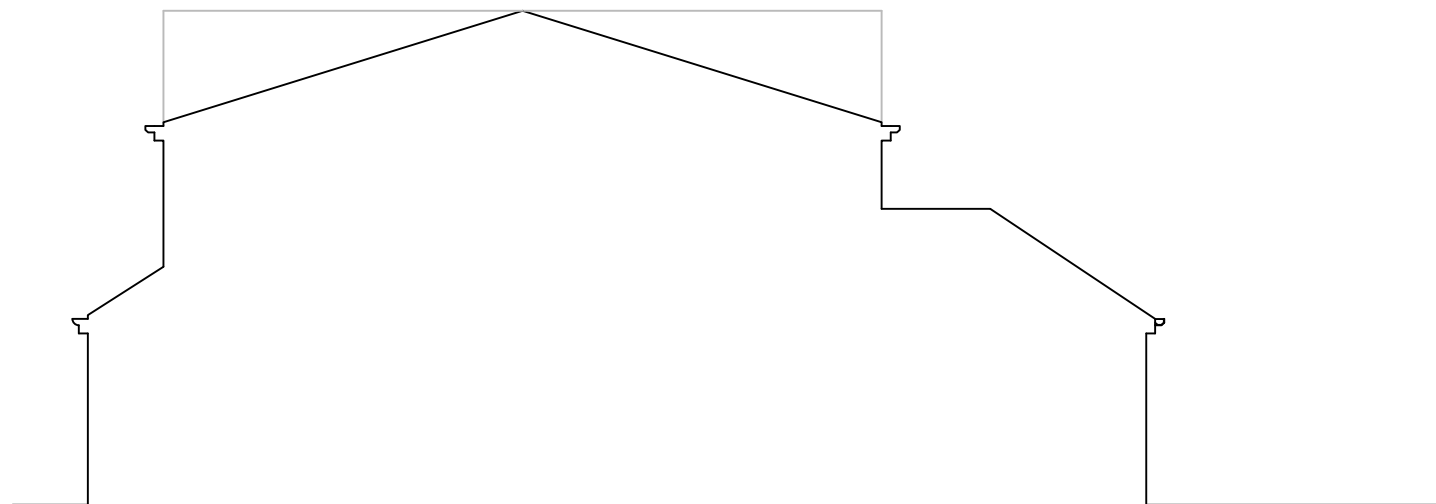

SCALE- 1:100 @ A3

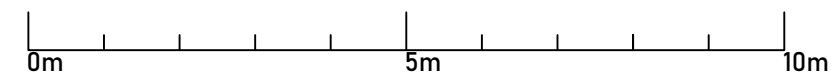

notes

-	-	-
no.	revision/issue	date



Eden Verandas Ltd.
Unit 13, Southwood Business Park,
Armstrong Mall,
Farnborough,
GU14 0NR

01252451580

www.edenverandas.co.uk

info@edenverandas.co.uk

job title

Miss Aspinall,
23 Headingley Close,
Liverpool,
L36 4QA

drawing title

Sections and Elevations
As Existing

drawing status

PLANNING

job no.	drawing no.
34464	34464-02
date	
13/09/2021	
scale	
1:100 @A3	