
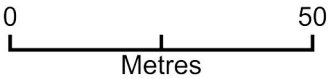


gabion wall - Location Plan

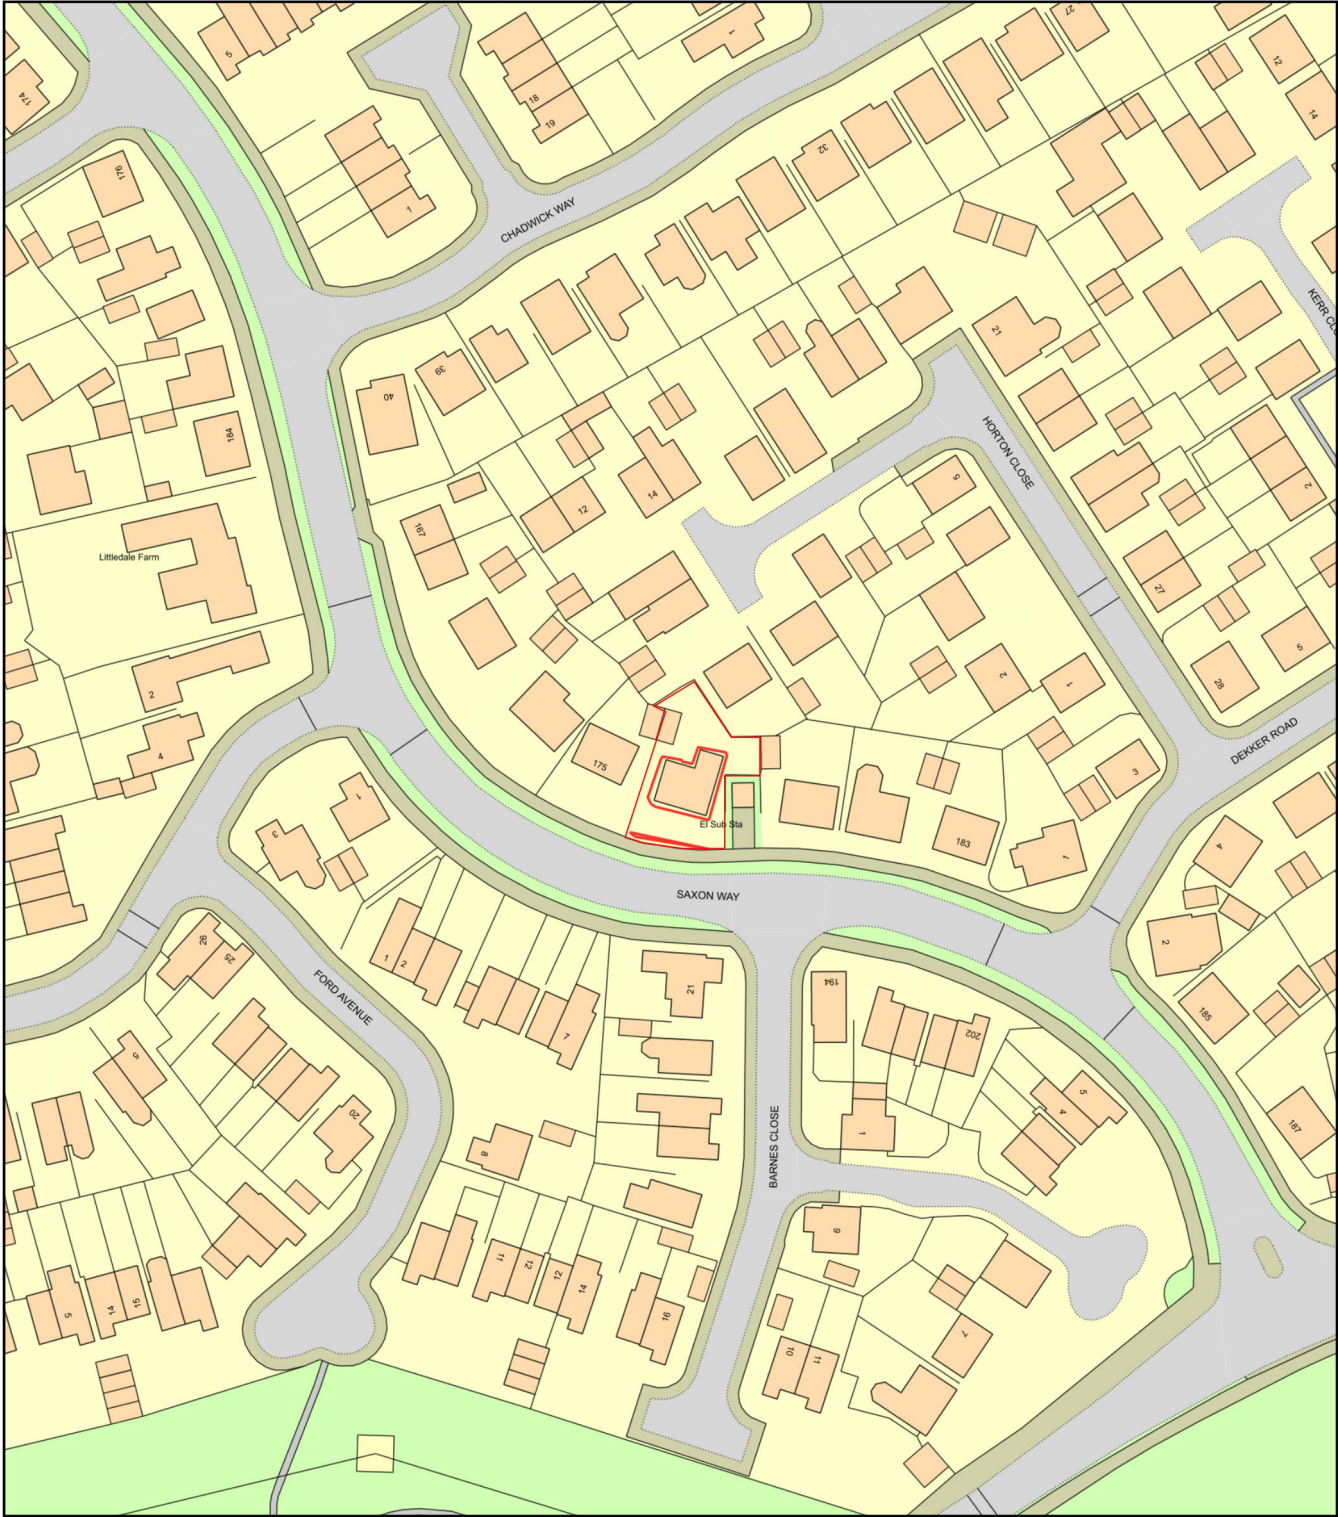

Plan Produced for: karl sorsa
Date Produced: 01 Apr 2021
Plan Reference Number: TQRQM21091160606726
Scale: 1:1250 @ A4