


PLANNING DRAWING
THIS DRAWING IS FOR PLANNING PURPOSES ONLY AND
NOT TO BE USED FOR CONSTRUCTION
DO NOT SCALE FROM THIS DRAWING

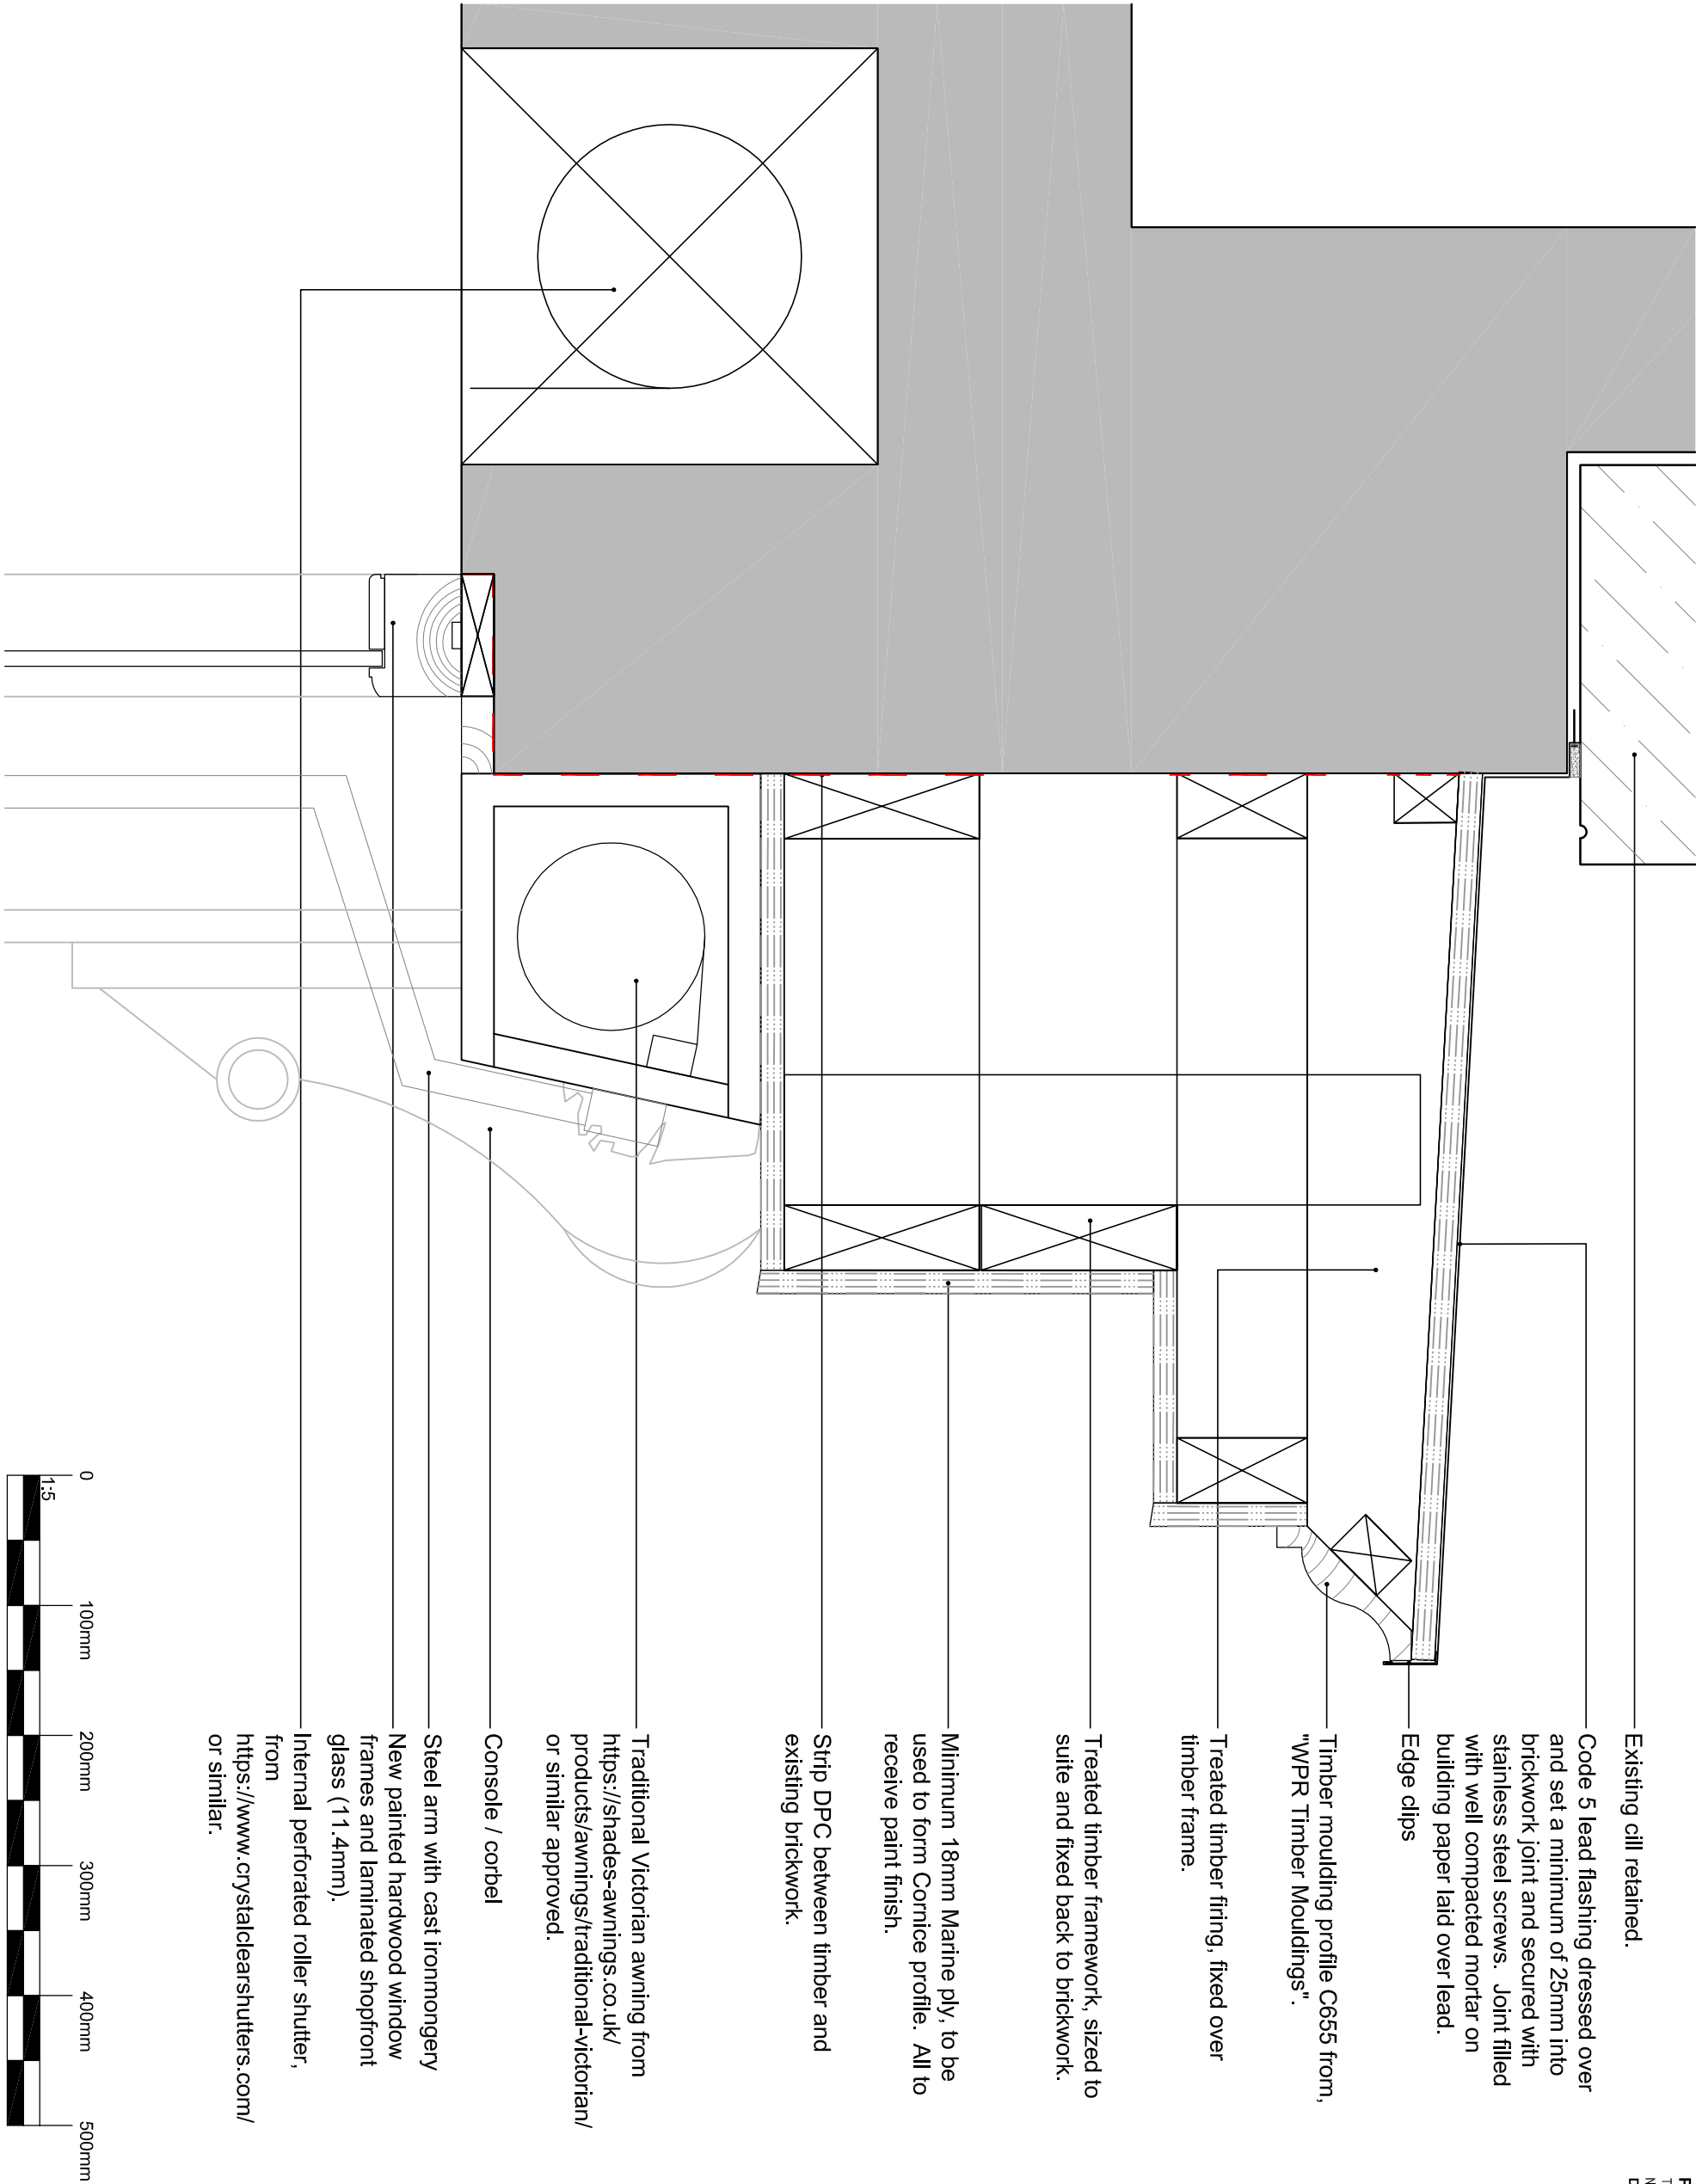

A	Updated in line with HSH42 project officers comments.	26-11-21	TOC	RR
Rev.	Description	Date	By	Chkd
REVISIONS				

purpose
PLANNING

Cass associates
architecture
masterplanning
planning
landscape
conservation

Studio: 204B The Tea Factory, 82 Wood Street, Liverpool, L1 4DQ
T: +44 (0)151 707 0110 E: info@cassassociates.co.uk W: www.cassassociates.co.uk

client
ANITA ALLEN

project
7 MARKET PLACE, PRESCOT,
L34 5SB

drawing title
SHOP FRONT HEAD DETAIL
- DETAIL 2

scale @ A3	1:5	1602-008
date	05-11-21	A
dwn	TOC	chk'd AW

Original paper size (A3): 420x297mm