


PLANNING DRAWING
THIS DRAWING IS FOR PLANNING PURPOSES ONLY AND
NOT TO BE USED FOR CONSTRUCTION
DO NOT SCALE FROM THIS DRAWING

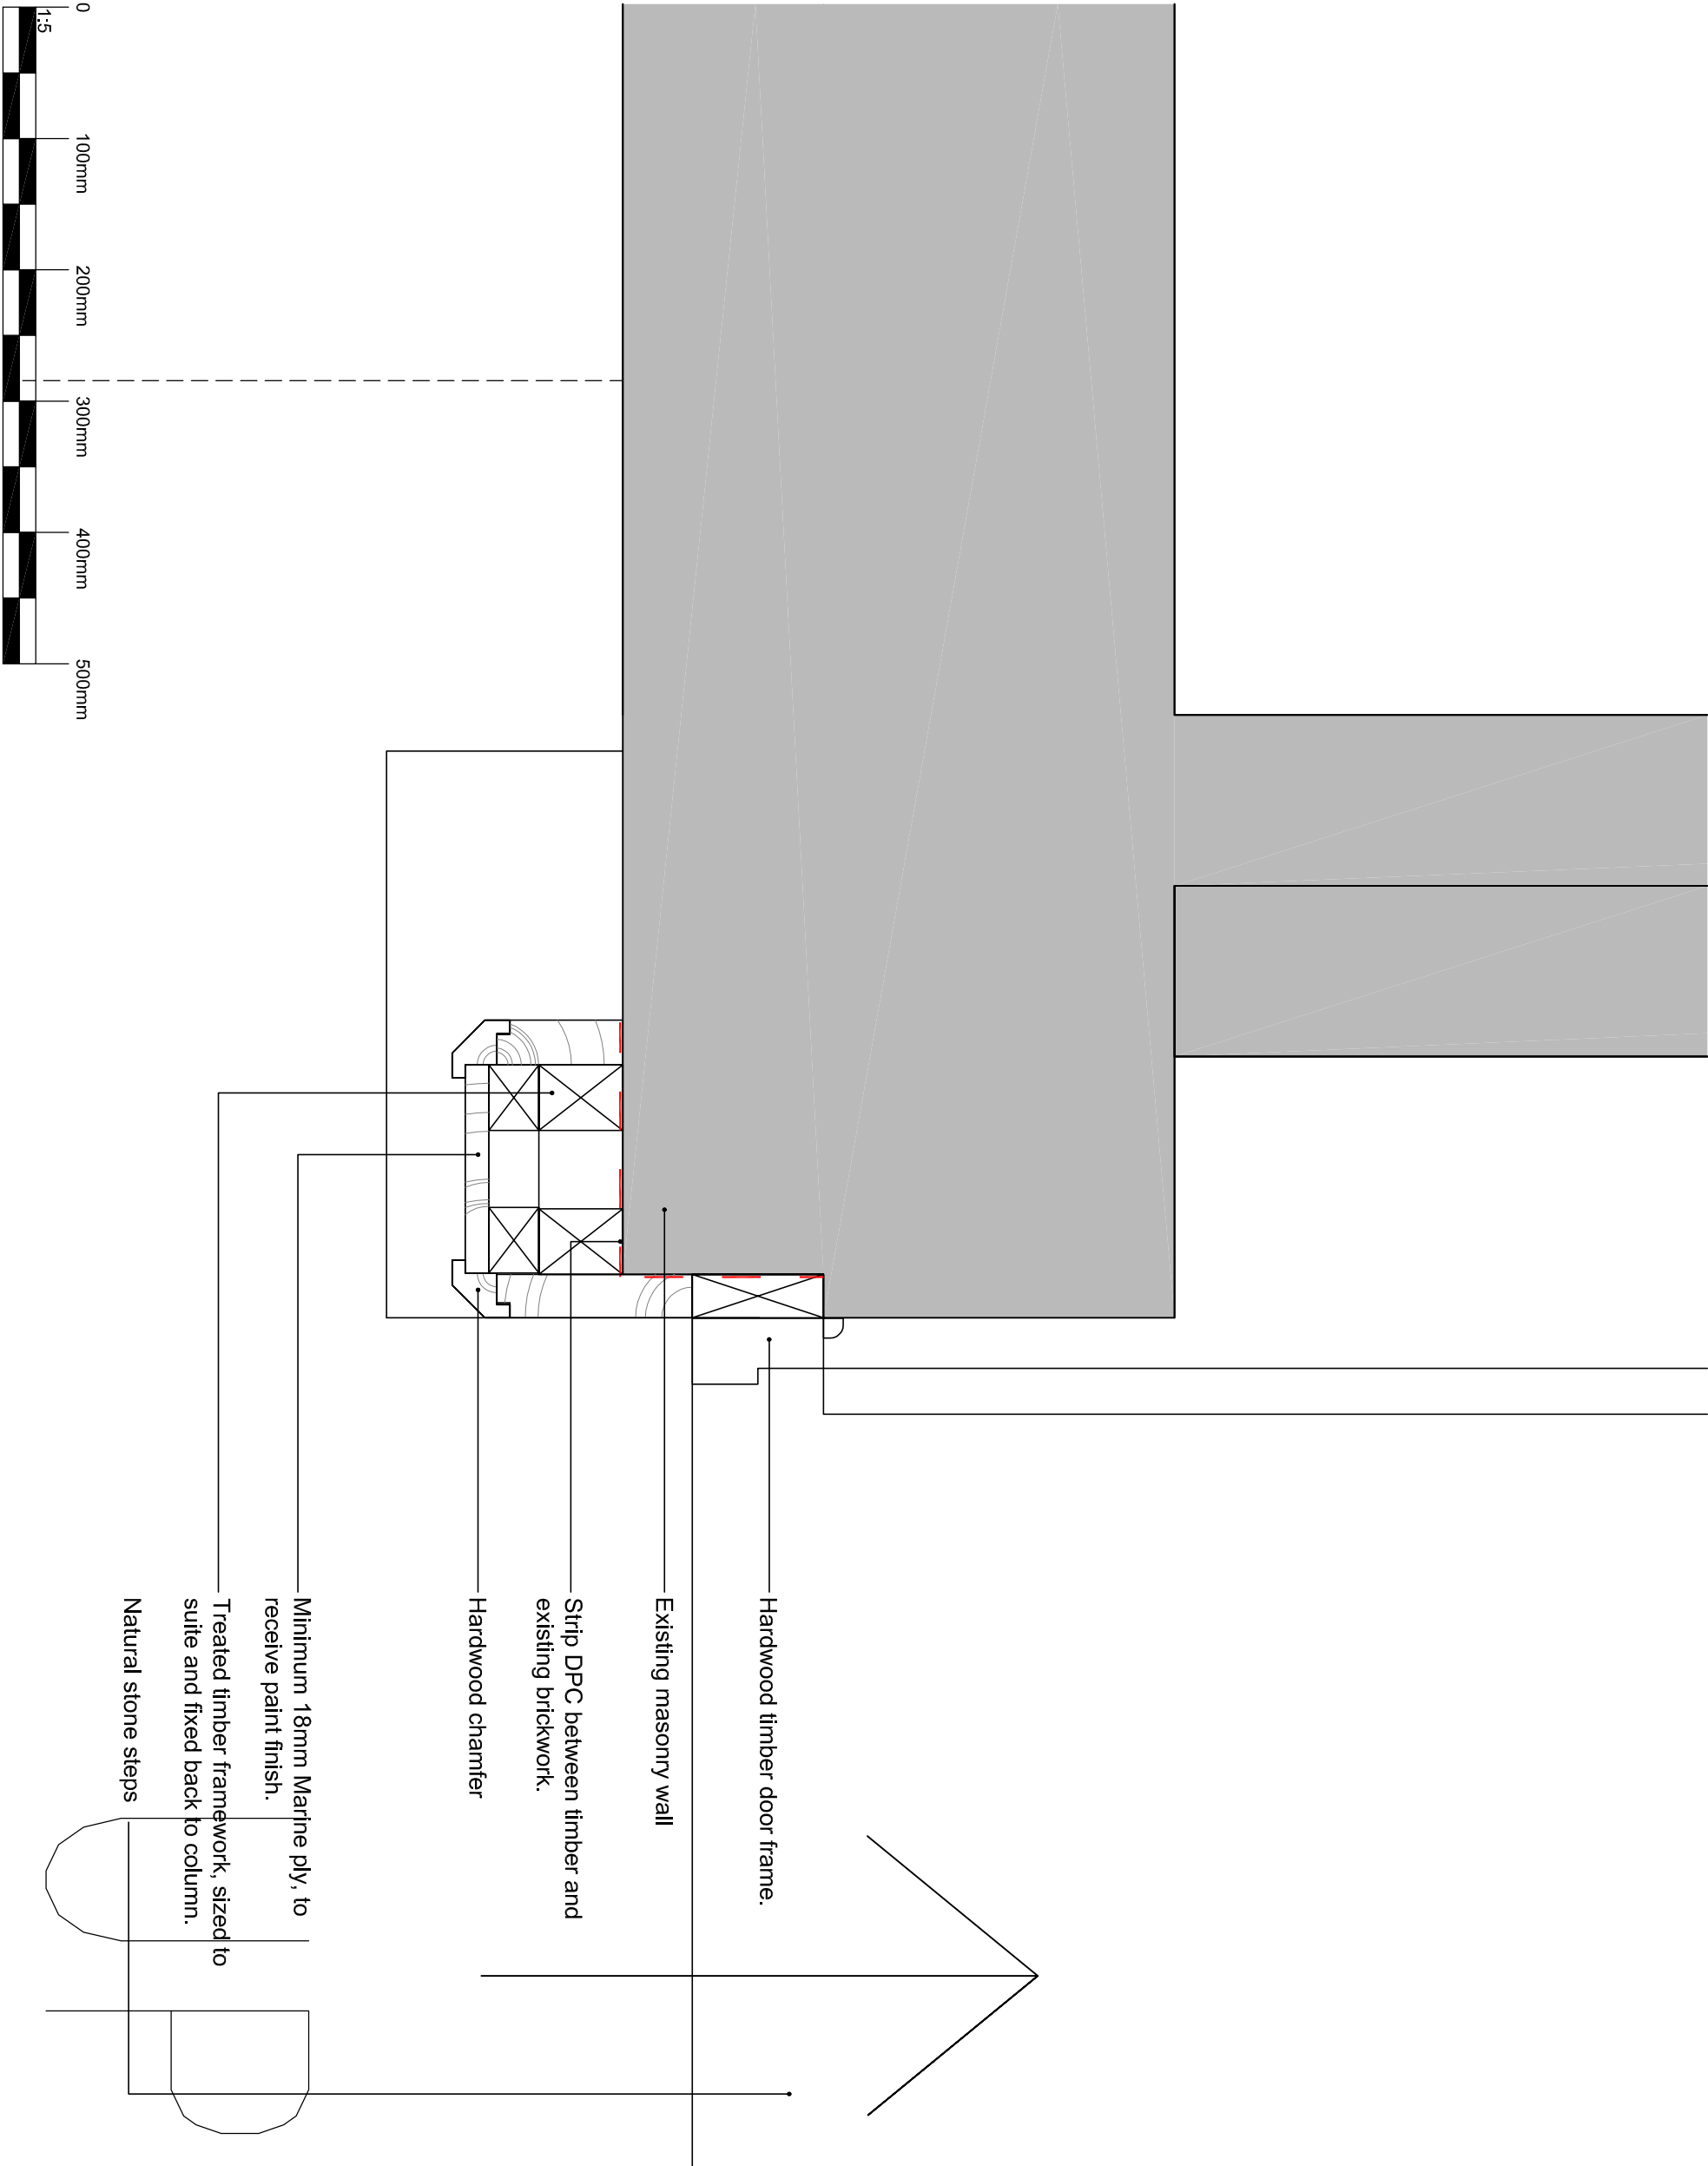

Rev	Description	Comments	Date	By	CHK'd
A	Updated in line with HSH42 project officers comments.		28-11-21	TOC	RR
REVISIONS					

purpose
PLANNING

Cass associates
architecture
masterplanning
planning
landscape
conservation

Studio: 2048 The Tea Factory, 82 Wood Street, Liverpool, L1 4DQ
T: +44 (0)151 707 0110 E: info@cassassociates.co.uk W: www.cassassociates.co.uk

client
ANITA ALLEN

project
7 MARKET PLACE, PRESCOT, L34 5SB

drawing title
GENERAL END COLUMN DETAIL - DETAIL 3

scale @ A3	1:5
date	05-11-21
dm	TOC
chk'd	AW
1602-009 A	