


PLANNING DRAWING  
THIS DRAWING IS FOR PLANNING PURPOSES ONLY AND  
NOT TO BE USED FOR CONSTRUCTION  
DO NOT SCALE FROM THIS DRAWING

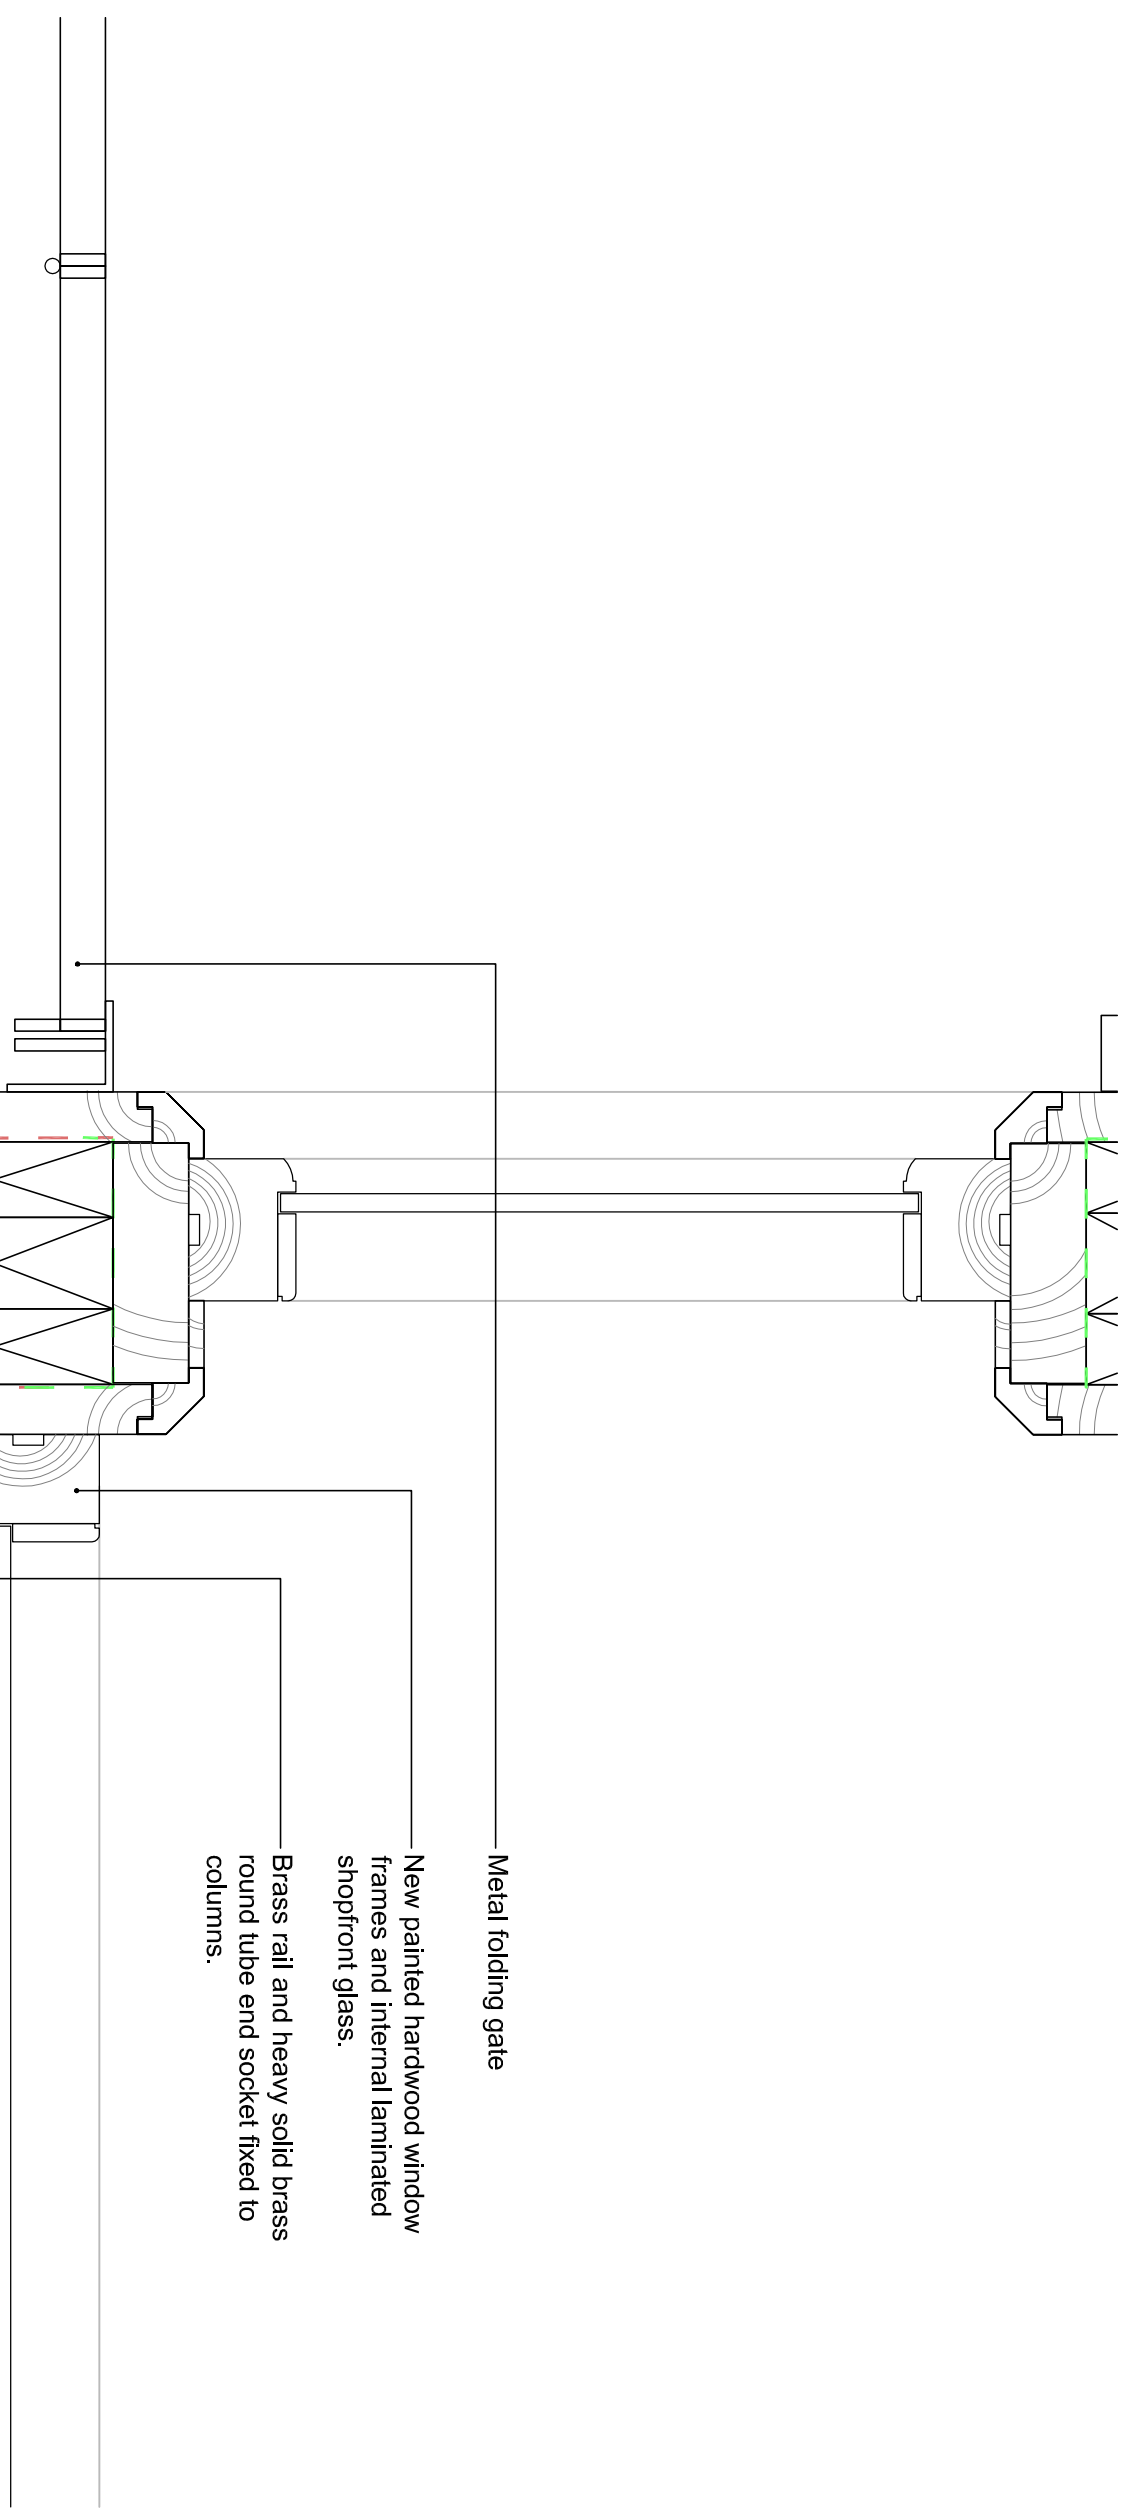

Metal folding gate

New painted hardwood window frames and internal laminated shopfront glass.

Brass rail and heavy solid brass round tube end socket fixed to columns.


Hardwood chanter

Minimum 18mm Marine ply, to receive paint finish.

Breathable membrane.

Treated timber framework, sized to suite.

Natural stone steps

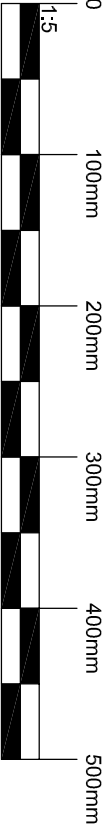

|           |                                                       |          |     |      |
|-----------|-------------------------------------------------------|----------|-----|------|
| A         | Updated in line with HSH42 project officers comments. | 26-11-21 | TOC | RR   |
| Rev       | Description                                           | Date     | By  | Chkd |
| REVISIONS |                                                       |          |     |      |

purpose  
PLANNING

**Cass**  
associates

architecture  
masterplanning  
planning  
landscape  
conservation

Studio: 204B The Tea Factory, 82 Wood Street, Liverpool, L1 4DQ  
T: +44 (0)151 707 0110 E: [info@cassassociates.co.uk](mailto:info@cassassociates.co.uk) W: [www.cassassociates.co.uk](http://www.cassassociates.co.uk)

client  
**ANITA ALLEN**

project  
**7 MARKET PLACE, PRESCOT, L34 5SB**

drawing title  
**GENERAL CENTRAL COLUMN DETAIL - DETAIL 4**

scale @ A3 1:5  
date 05-11-21  
dm TOC chkd AW

**1602-010**  
**A**