




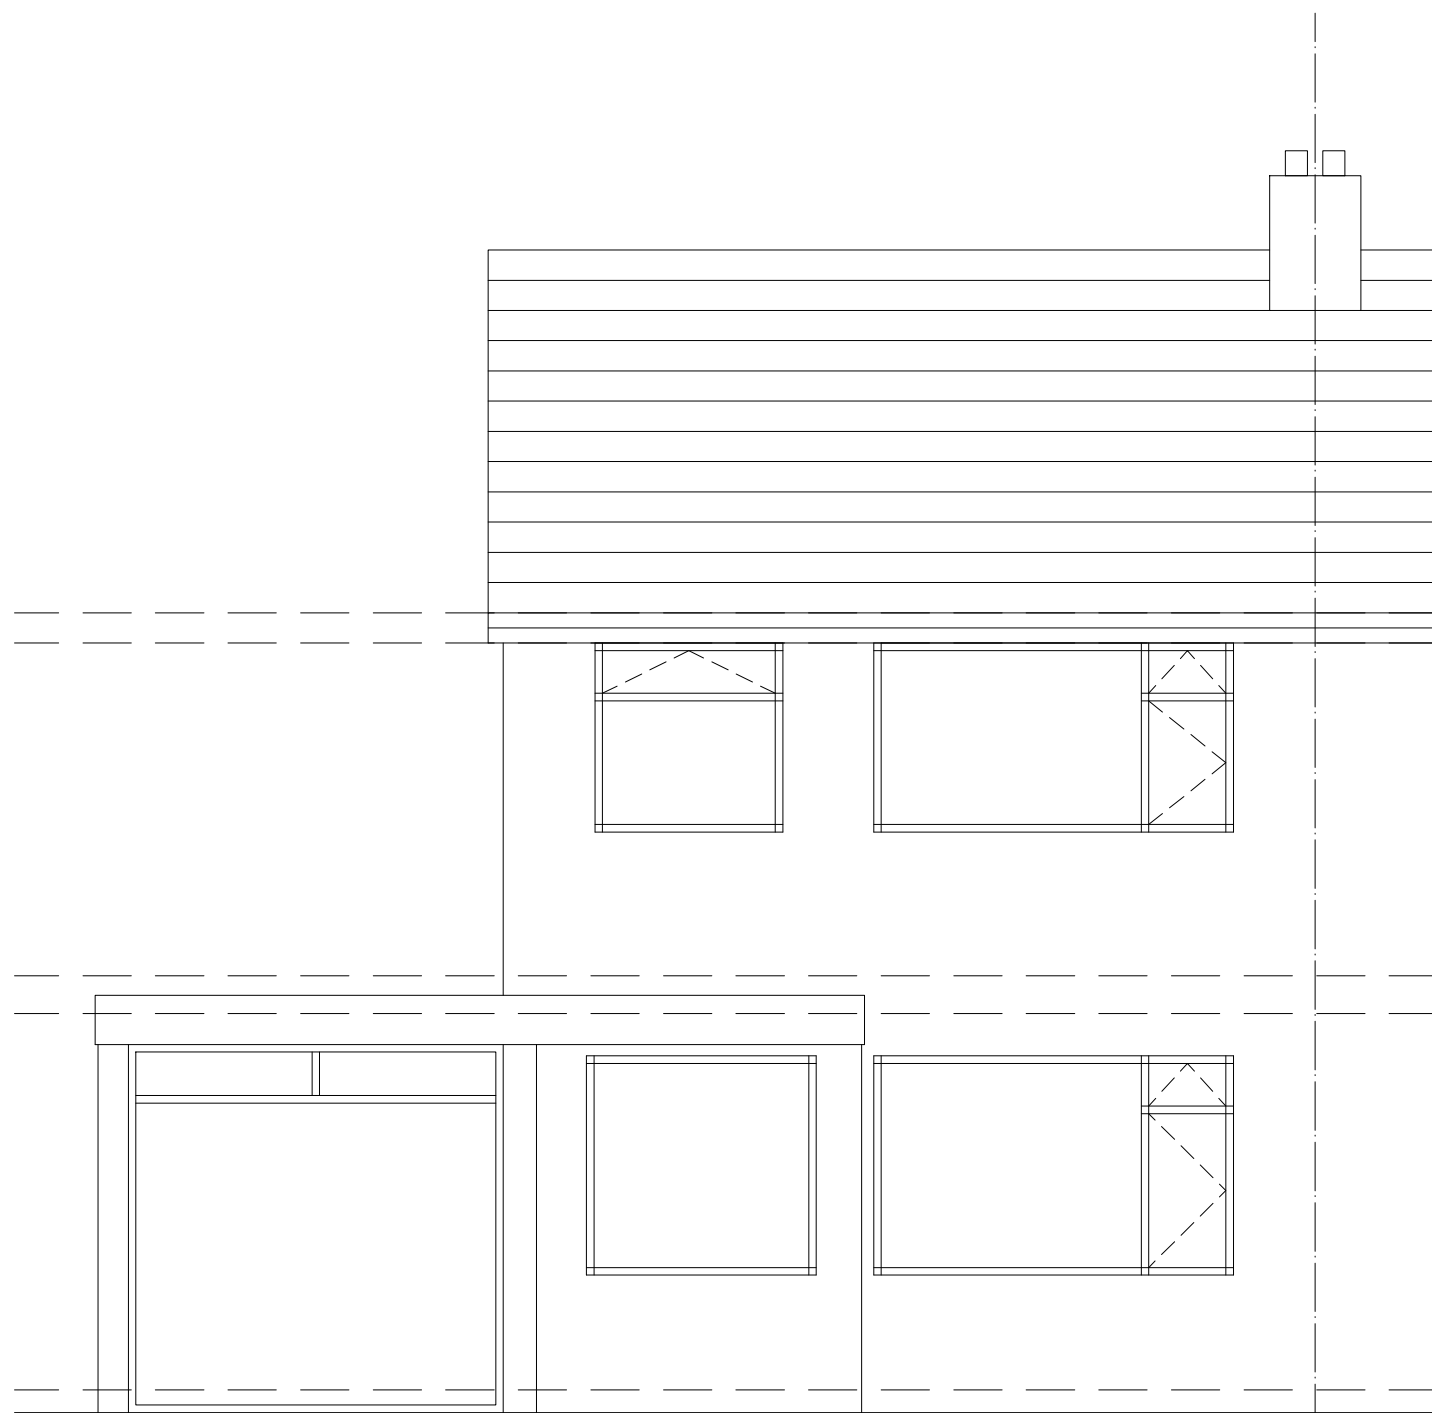


Existing Front Elevation

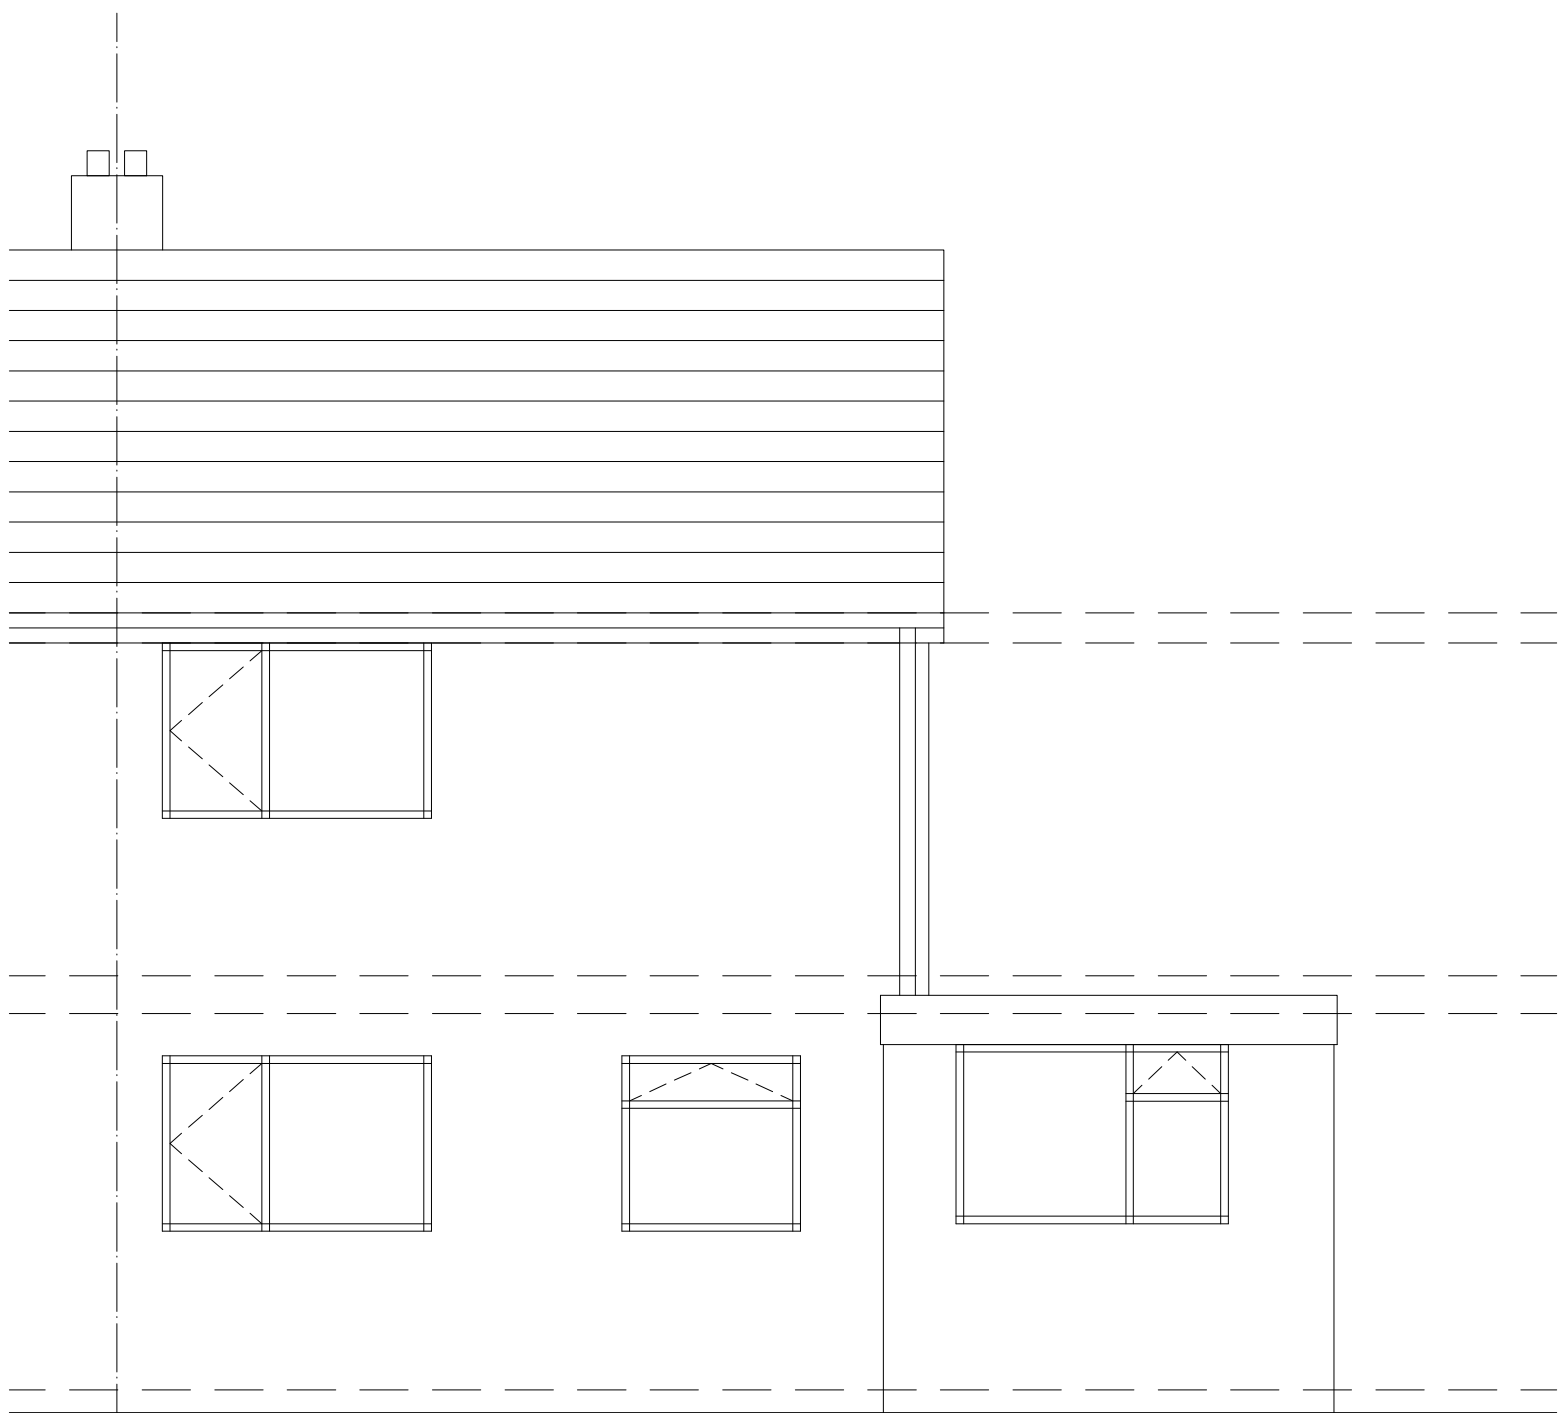


Existing Rear Elevation

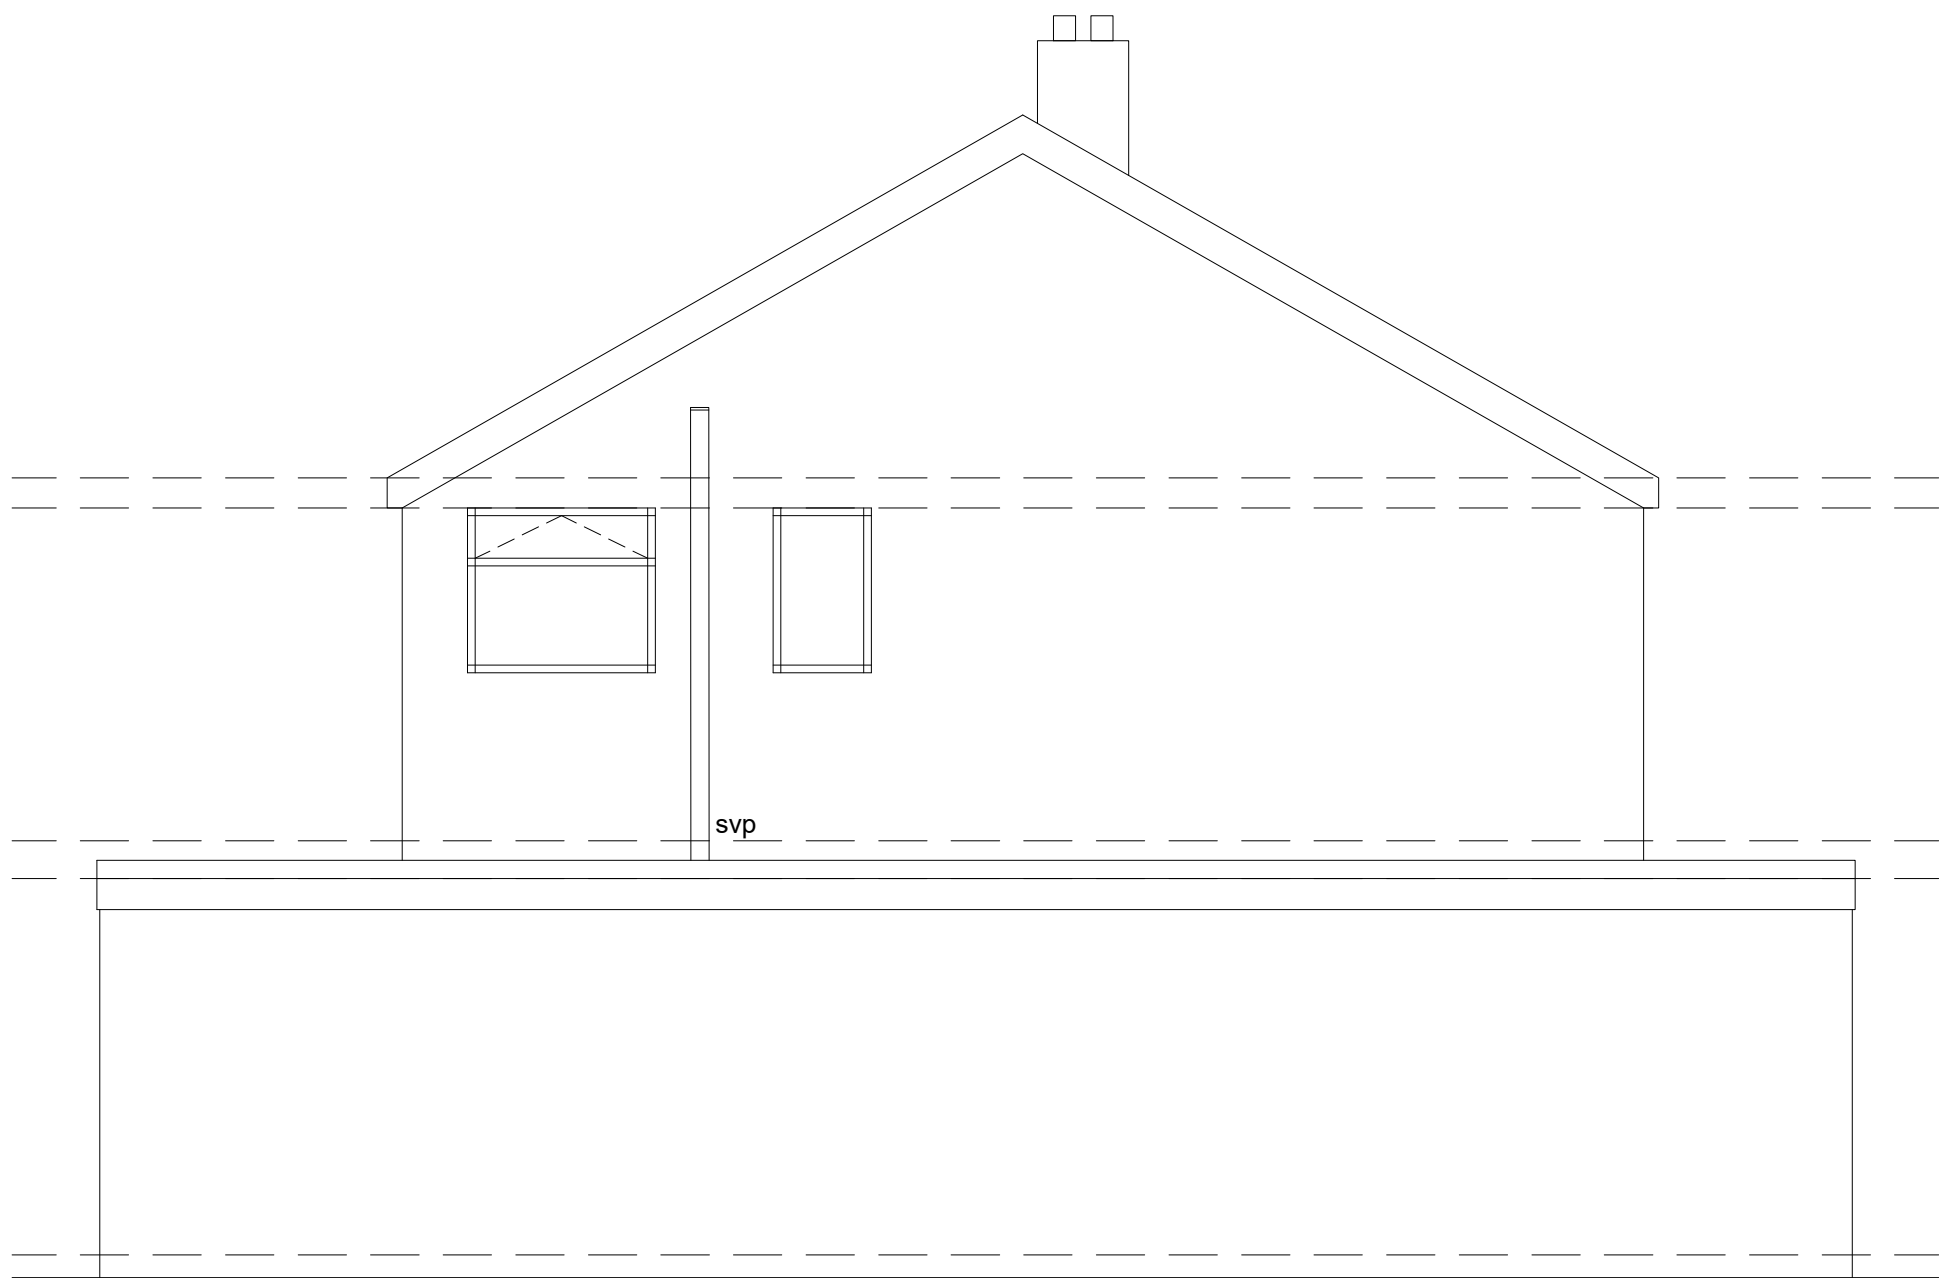


Existing Side 1 Elevation

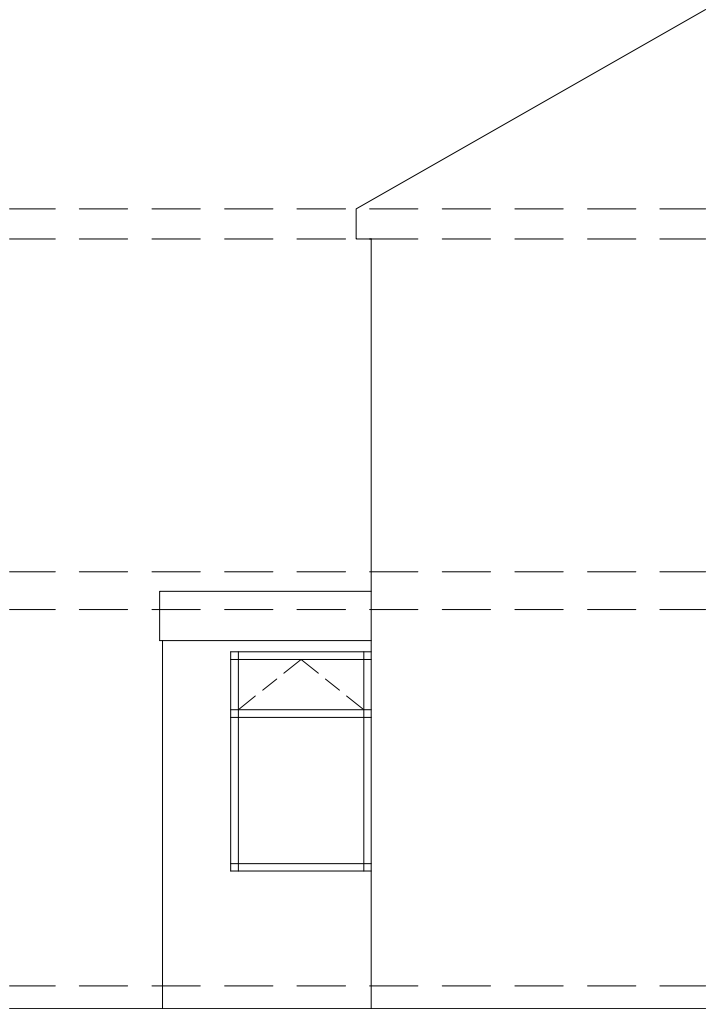


Existing Side 2 Elevation

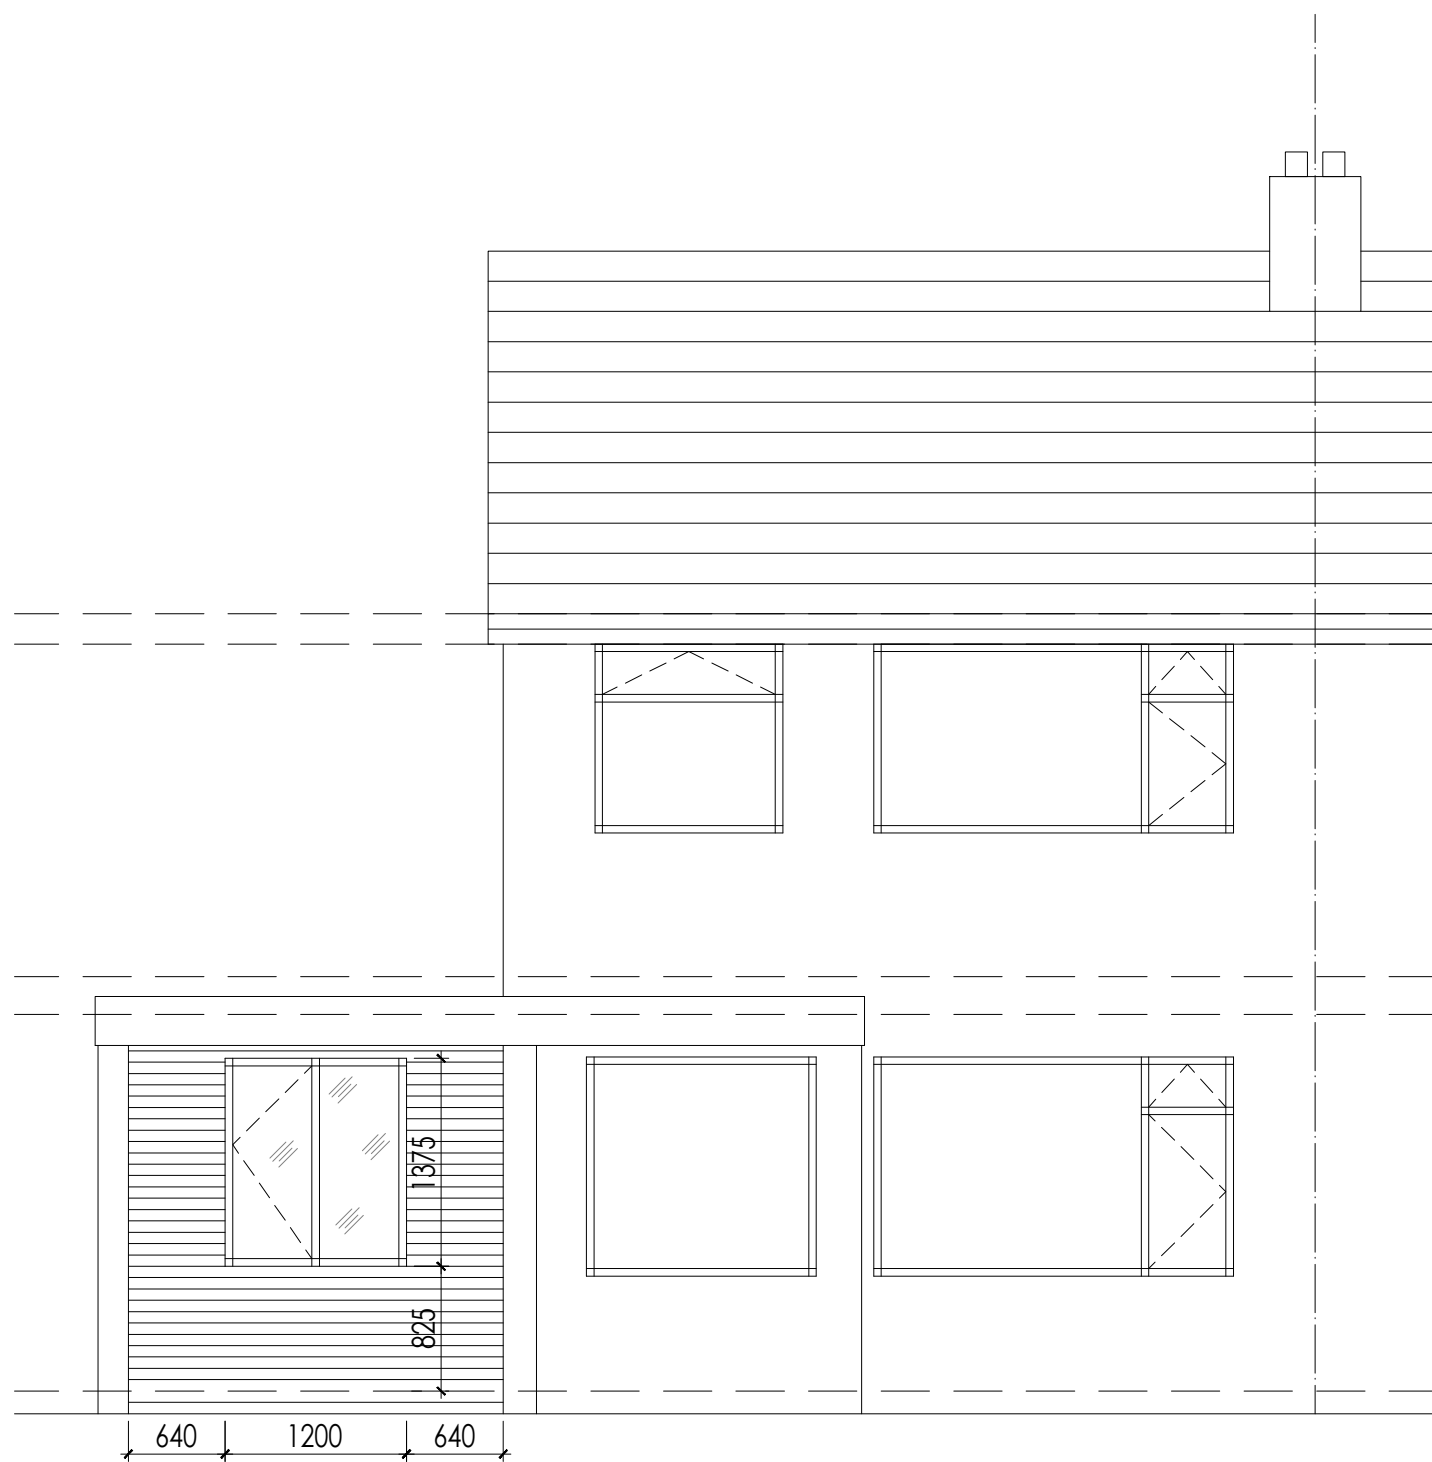


Proposed Front Elevation

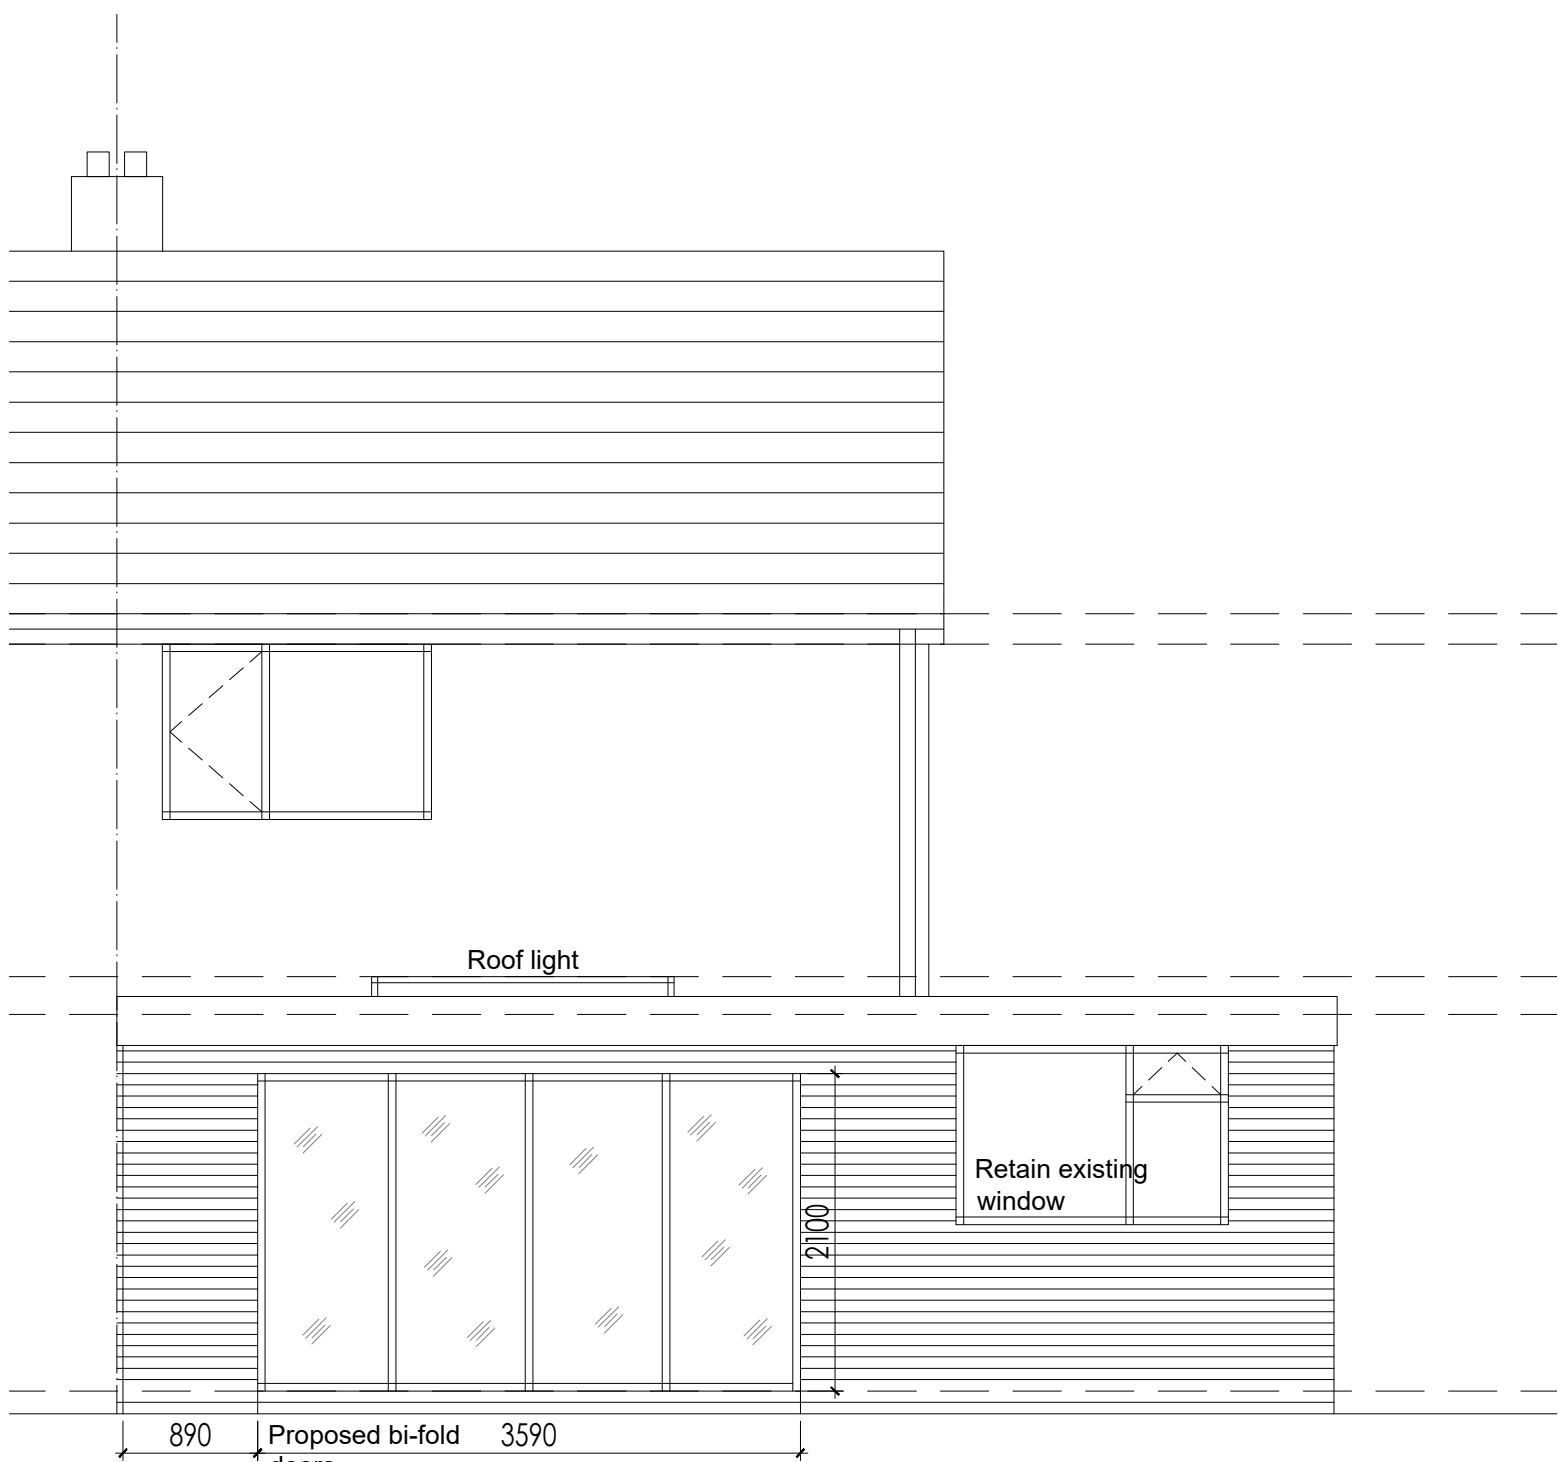

Proposed Rear Elevation

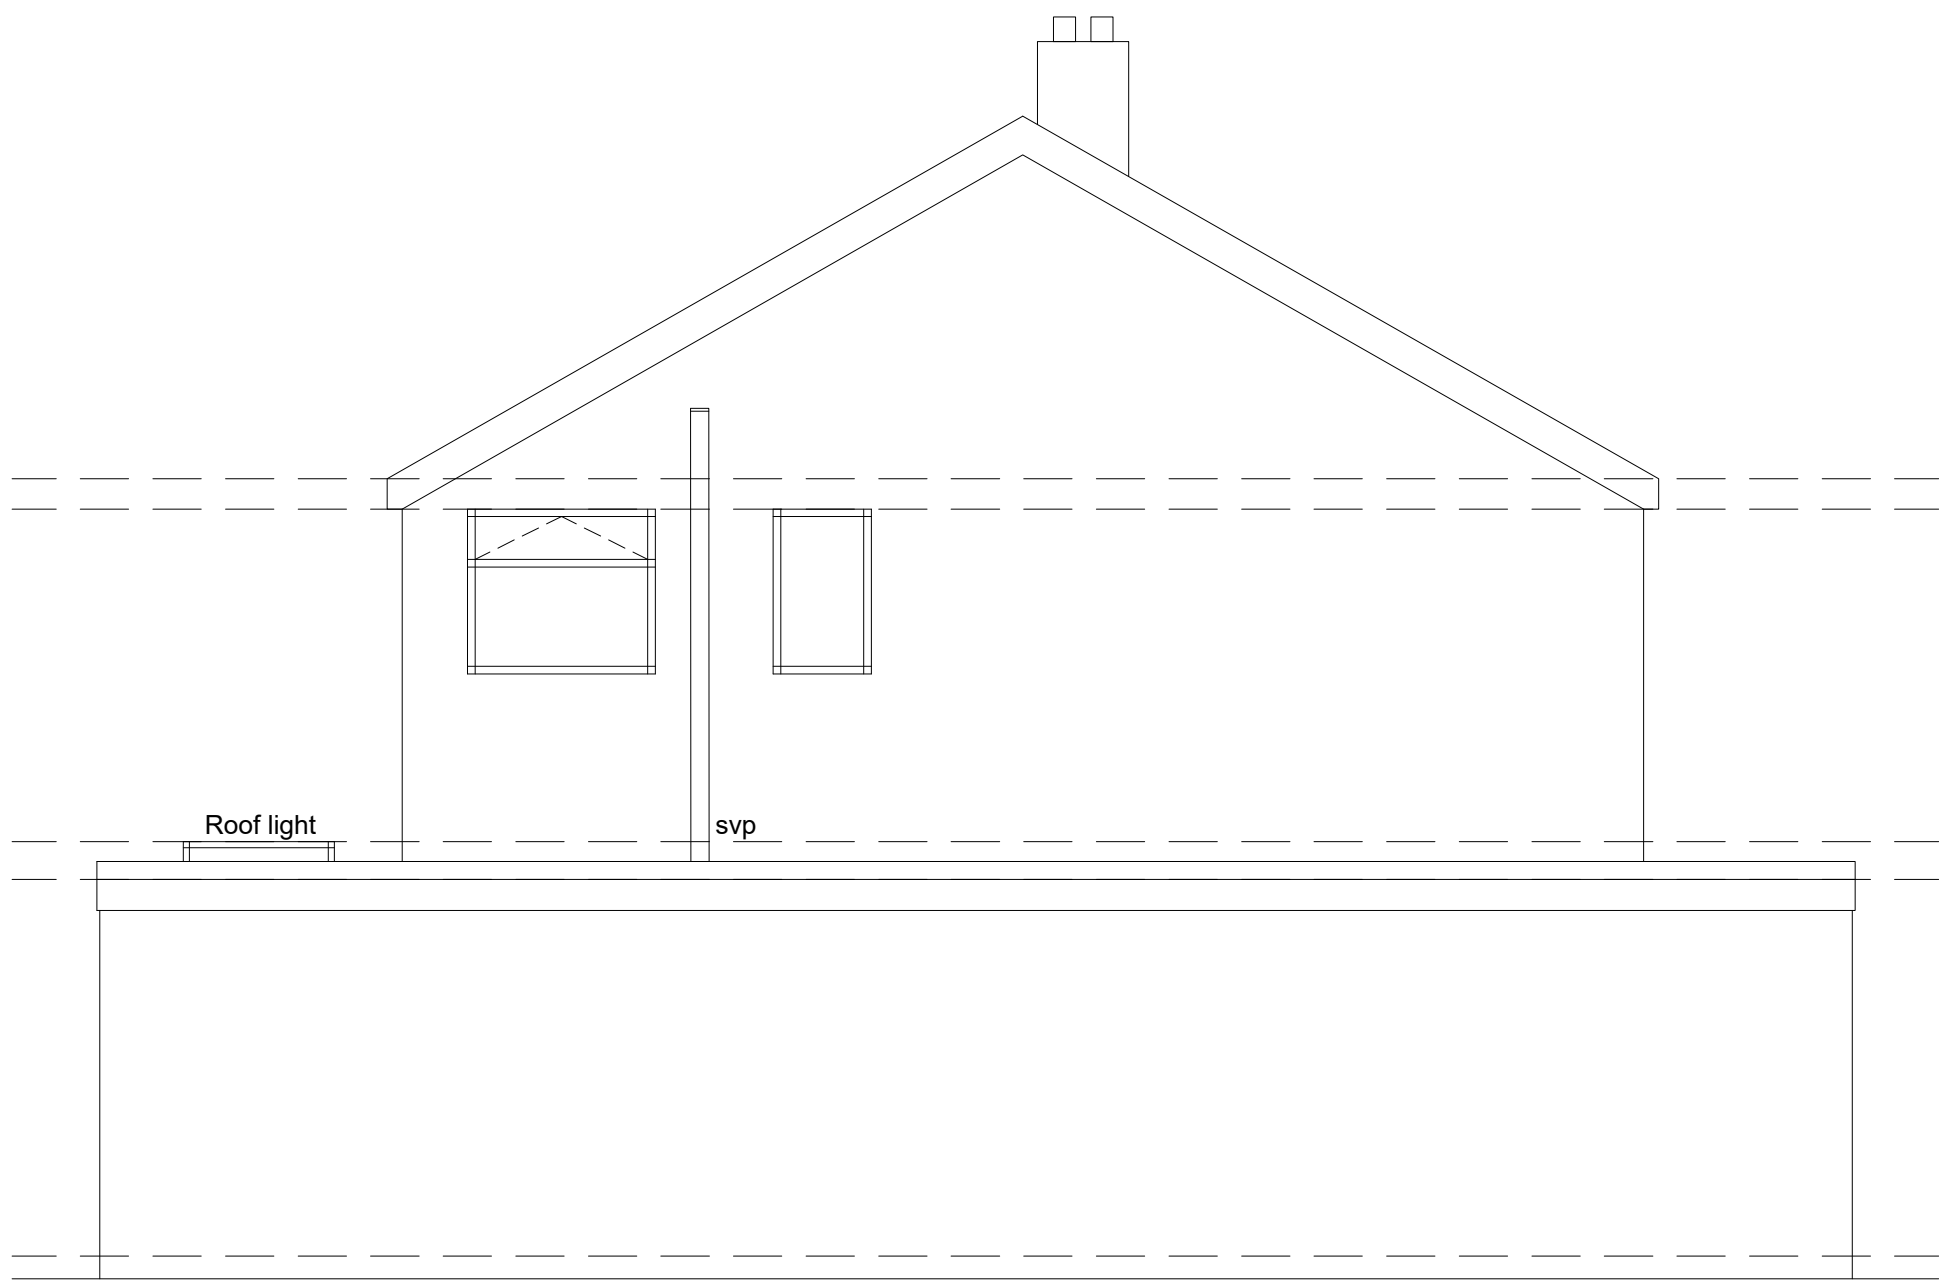

Proposed Side 1 Elevation

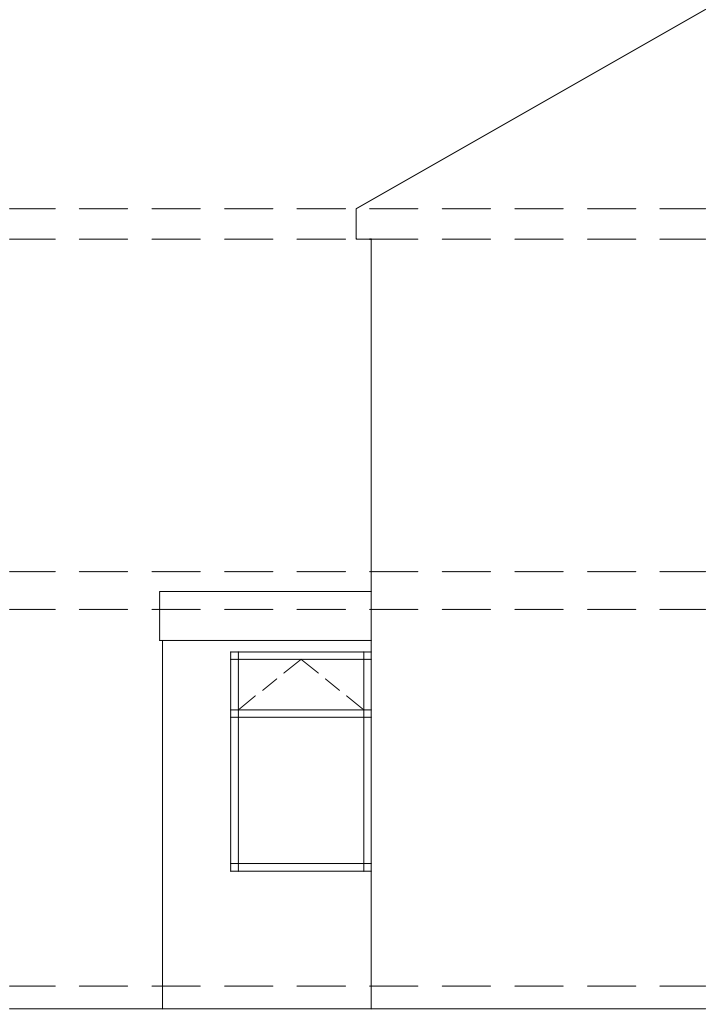

Proposed Side 2 Elevation