




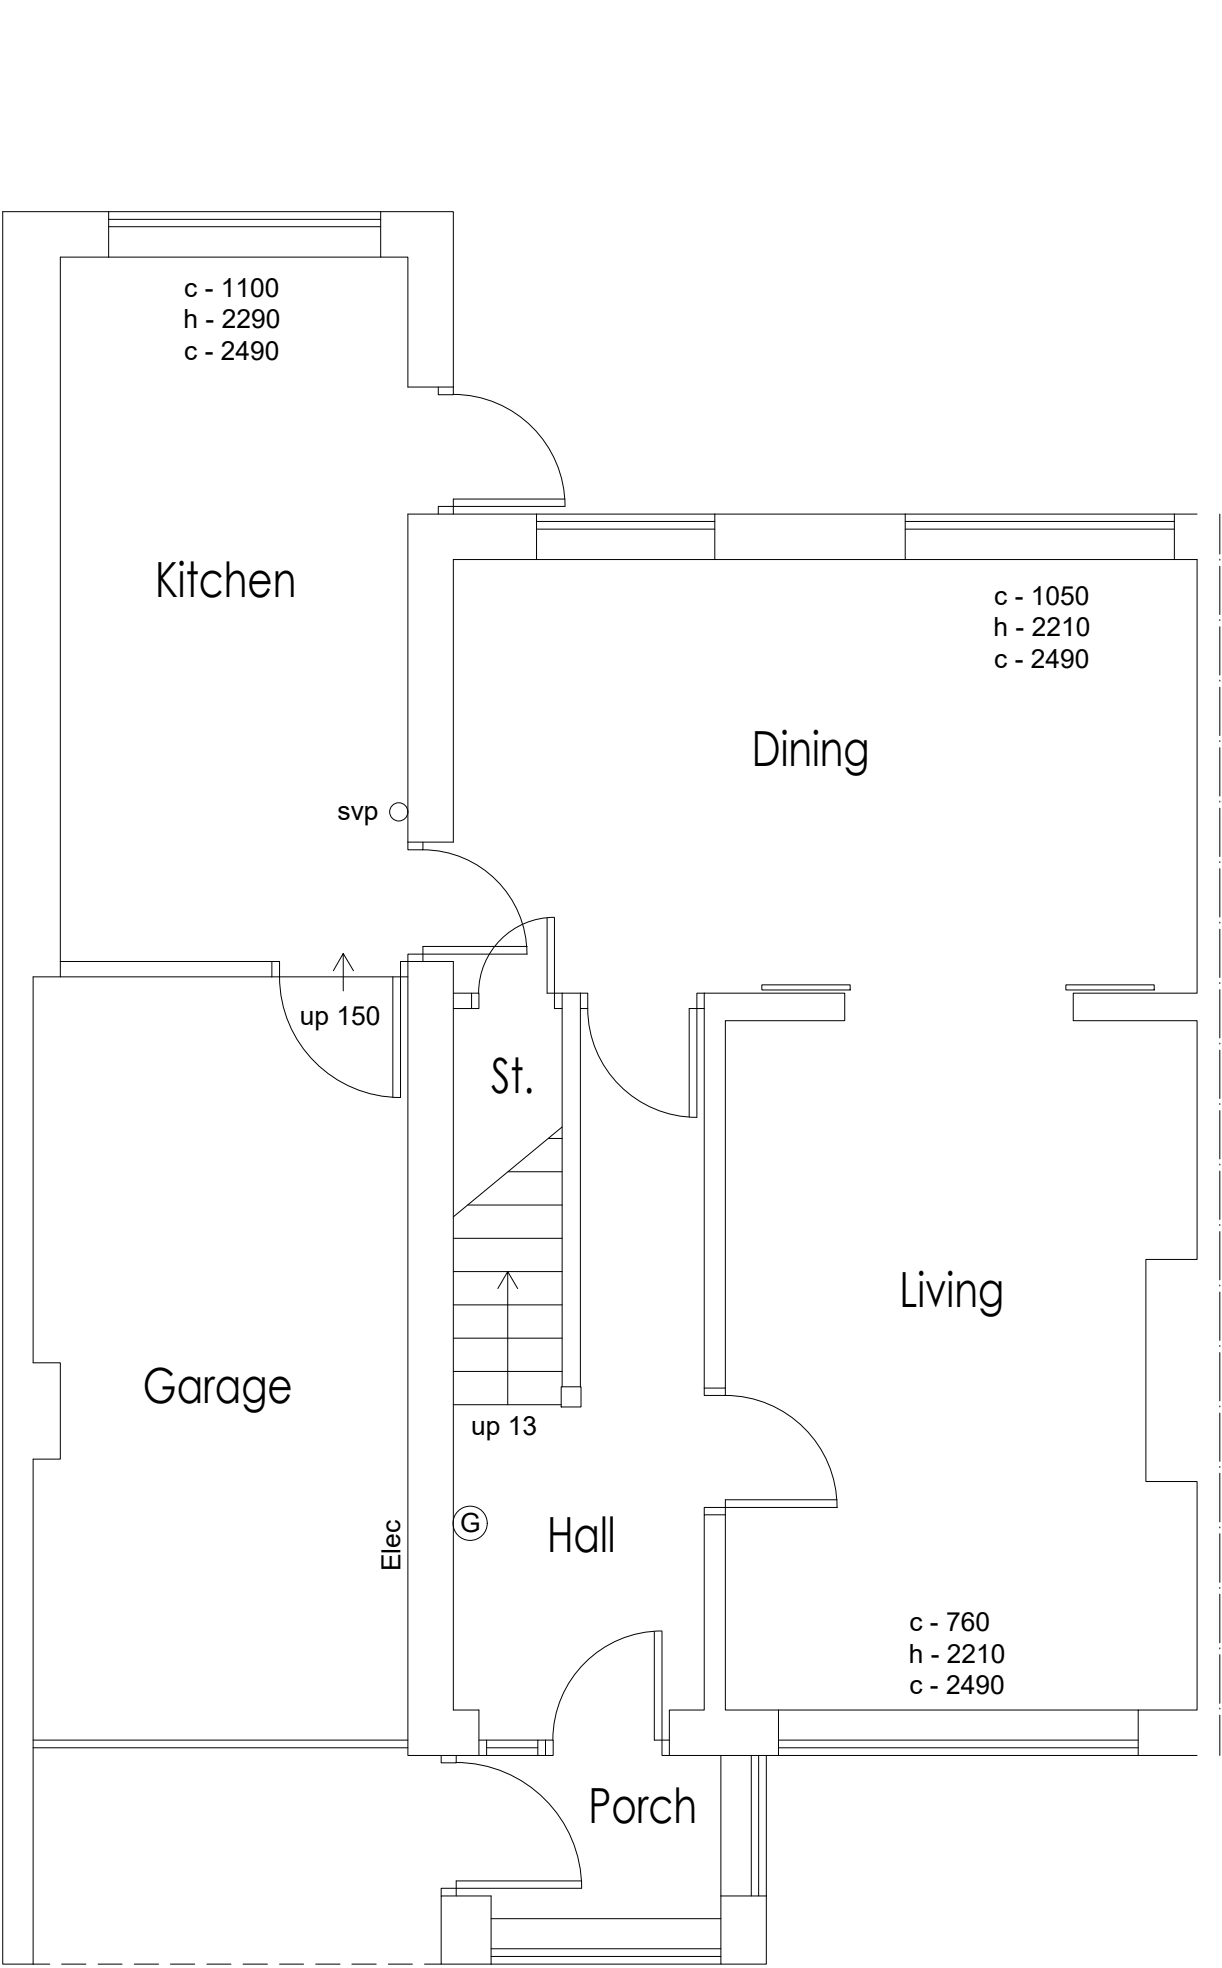

Existing Ground Floor

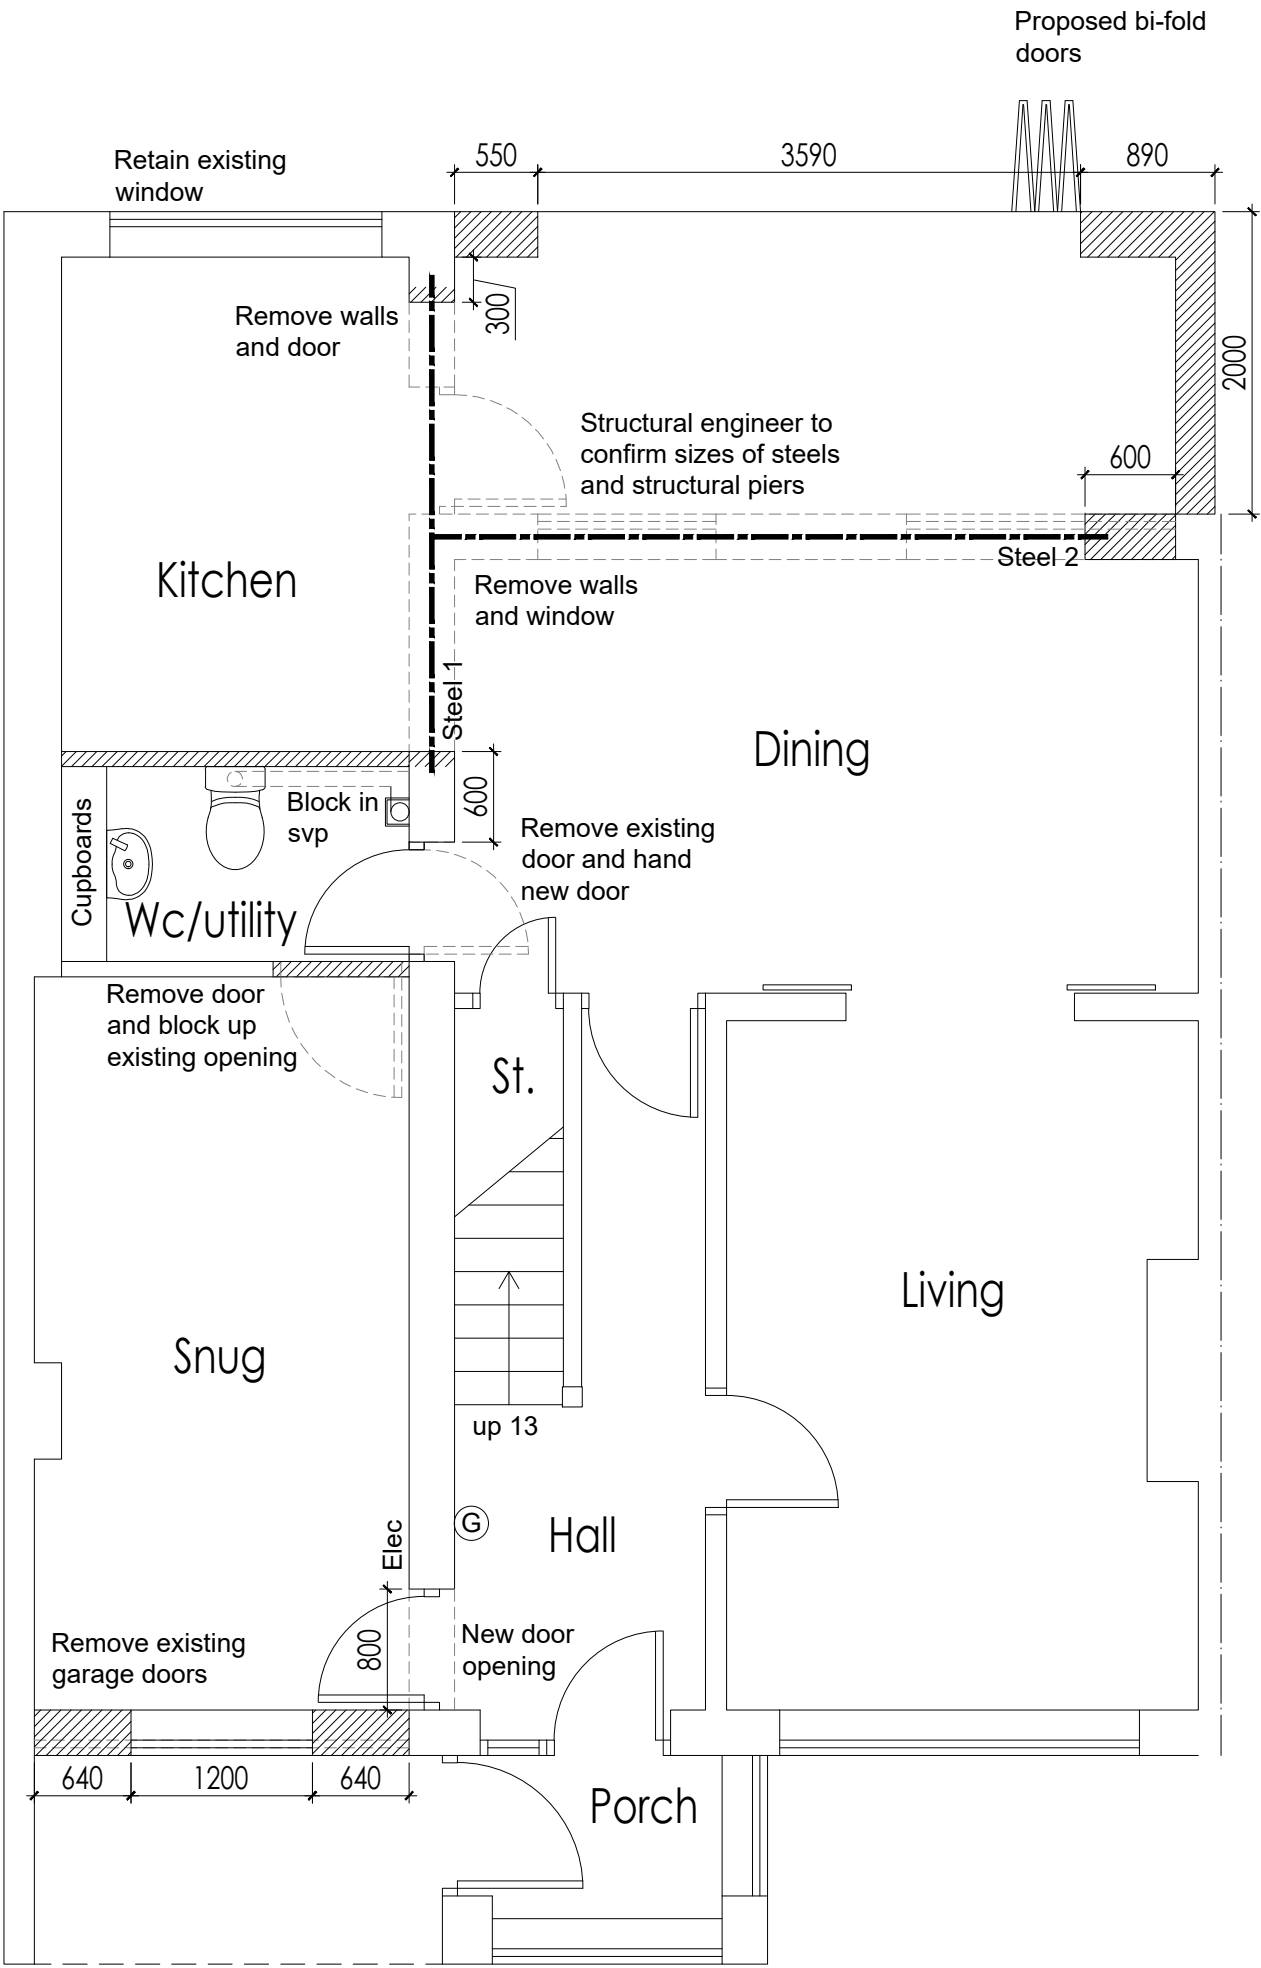

Proposed Ground Floor

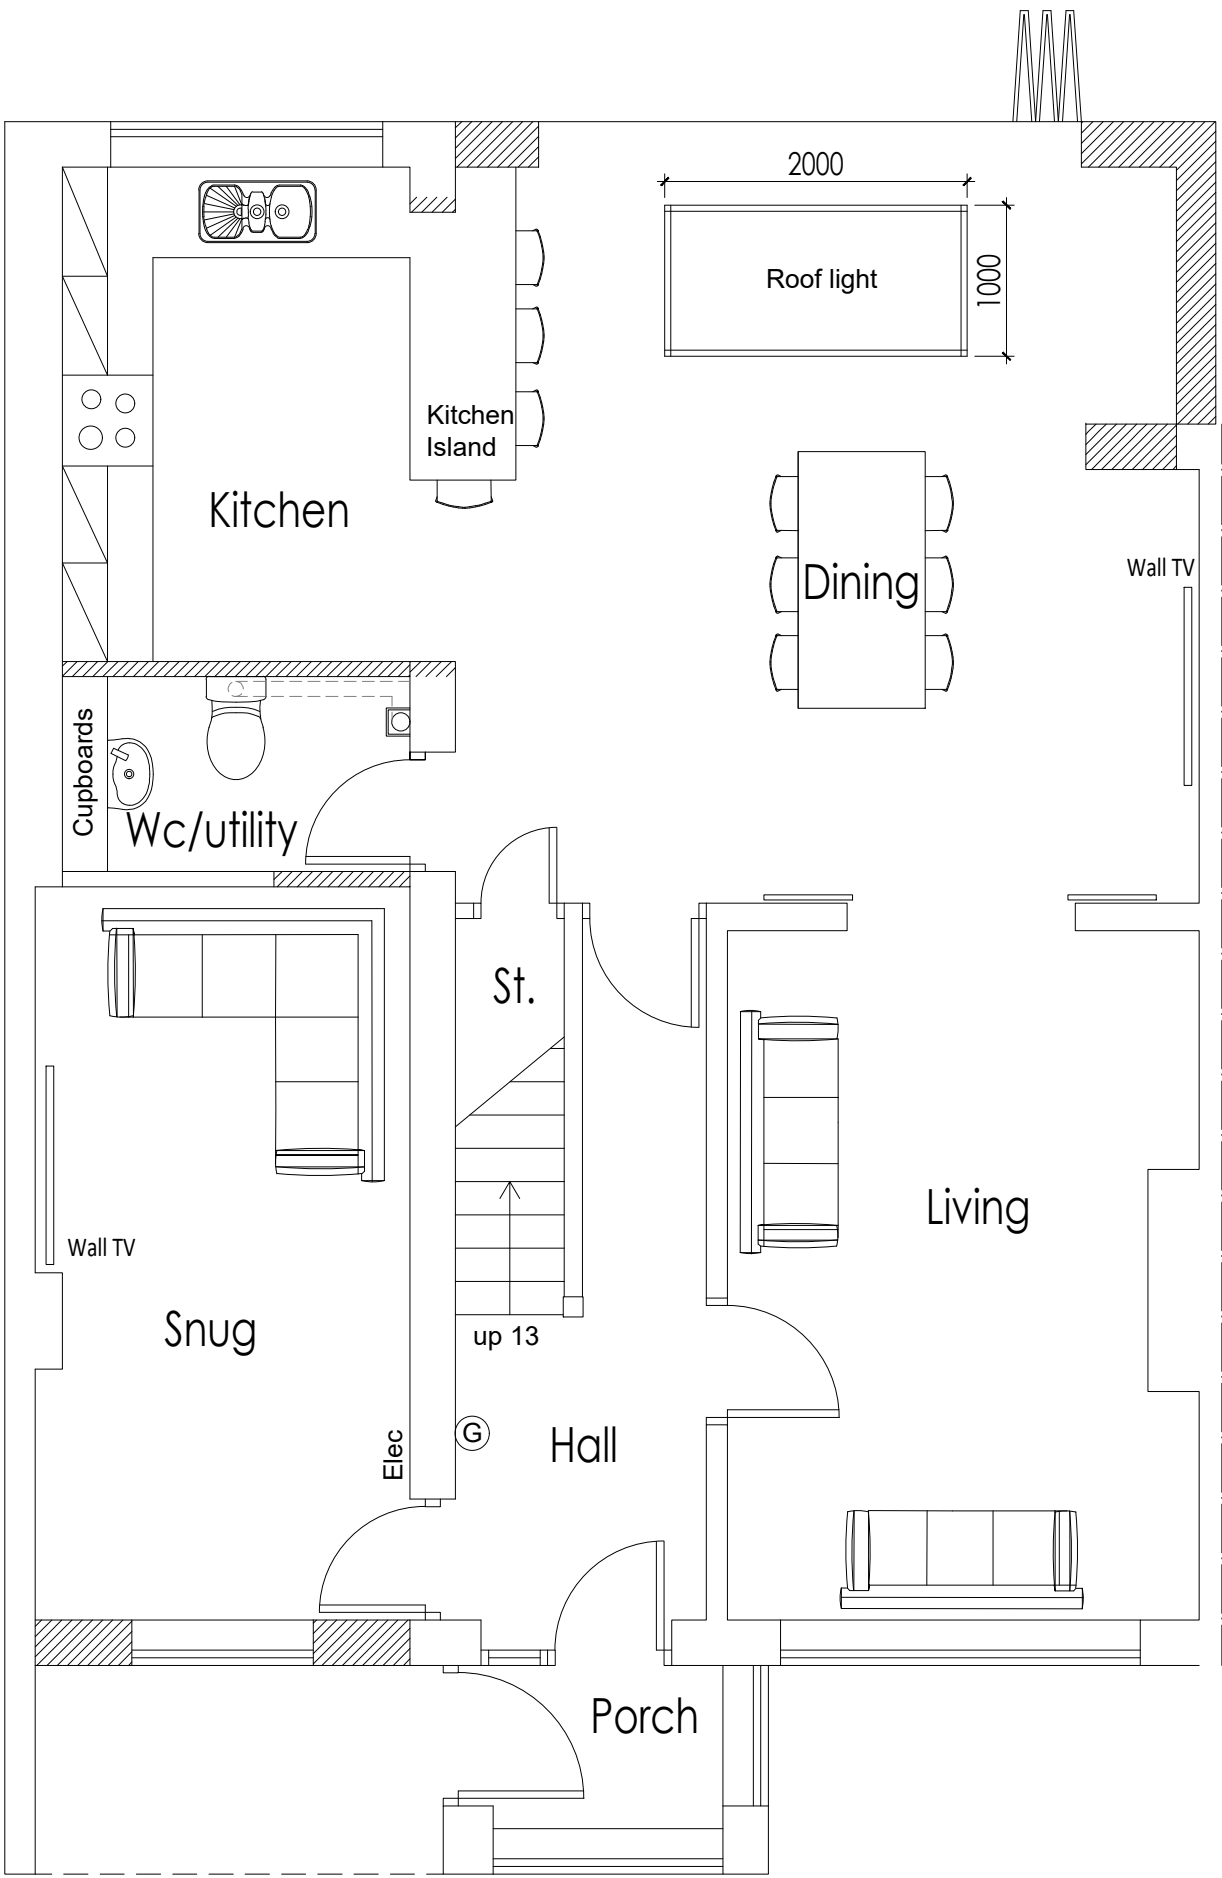

Proposed Ground Floor
(not showing demolition)

