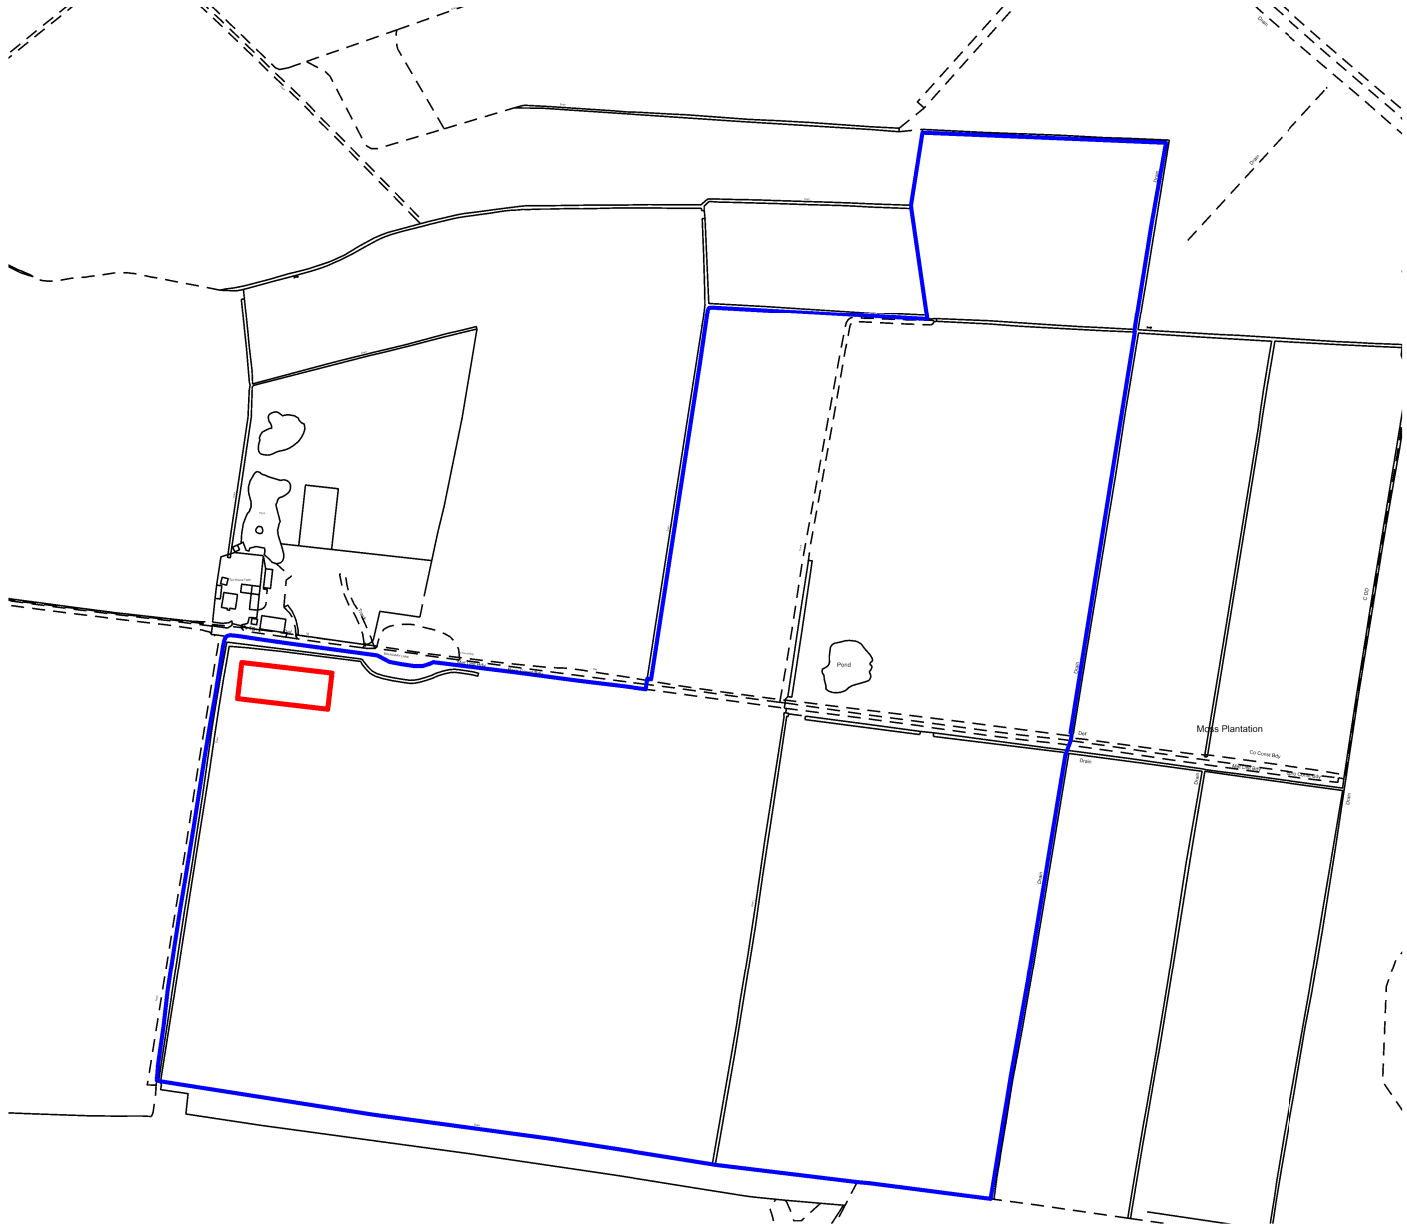
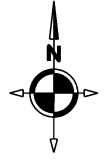


Acland Bracewell Surveyors Limited
 The Barrons, Church Road,
 Tarleton, Preston, PR4 6UP
 Tel: 01772 813 211
www.absurveyors.co.uk

Client R E & S Baldwin		Drawing Title Site Location Plan	
Project Title Top House Farm, Boundary Lane, Kirkby, L33 3AL		Drawn KM	Date 08/25
		Checked	Date
DWG No	X792.157.037.PL01	Scale	1:5000
A4		Rev	

Site Location Plan

Scale: 1:5000 @ A4

- Site Demise - approx. 1440m²
- Adjacent land within ownership boundary excluding site demise - approx. 261478.5m²



**Acland
Bracewell**