
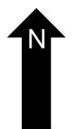
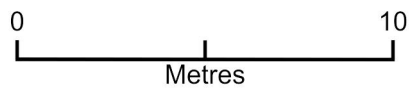


gabion wall

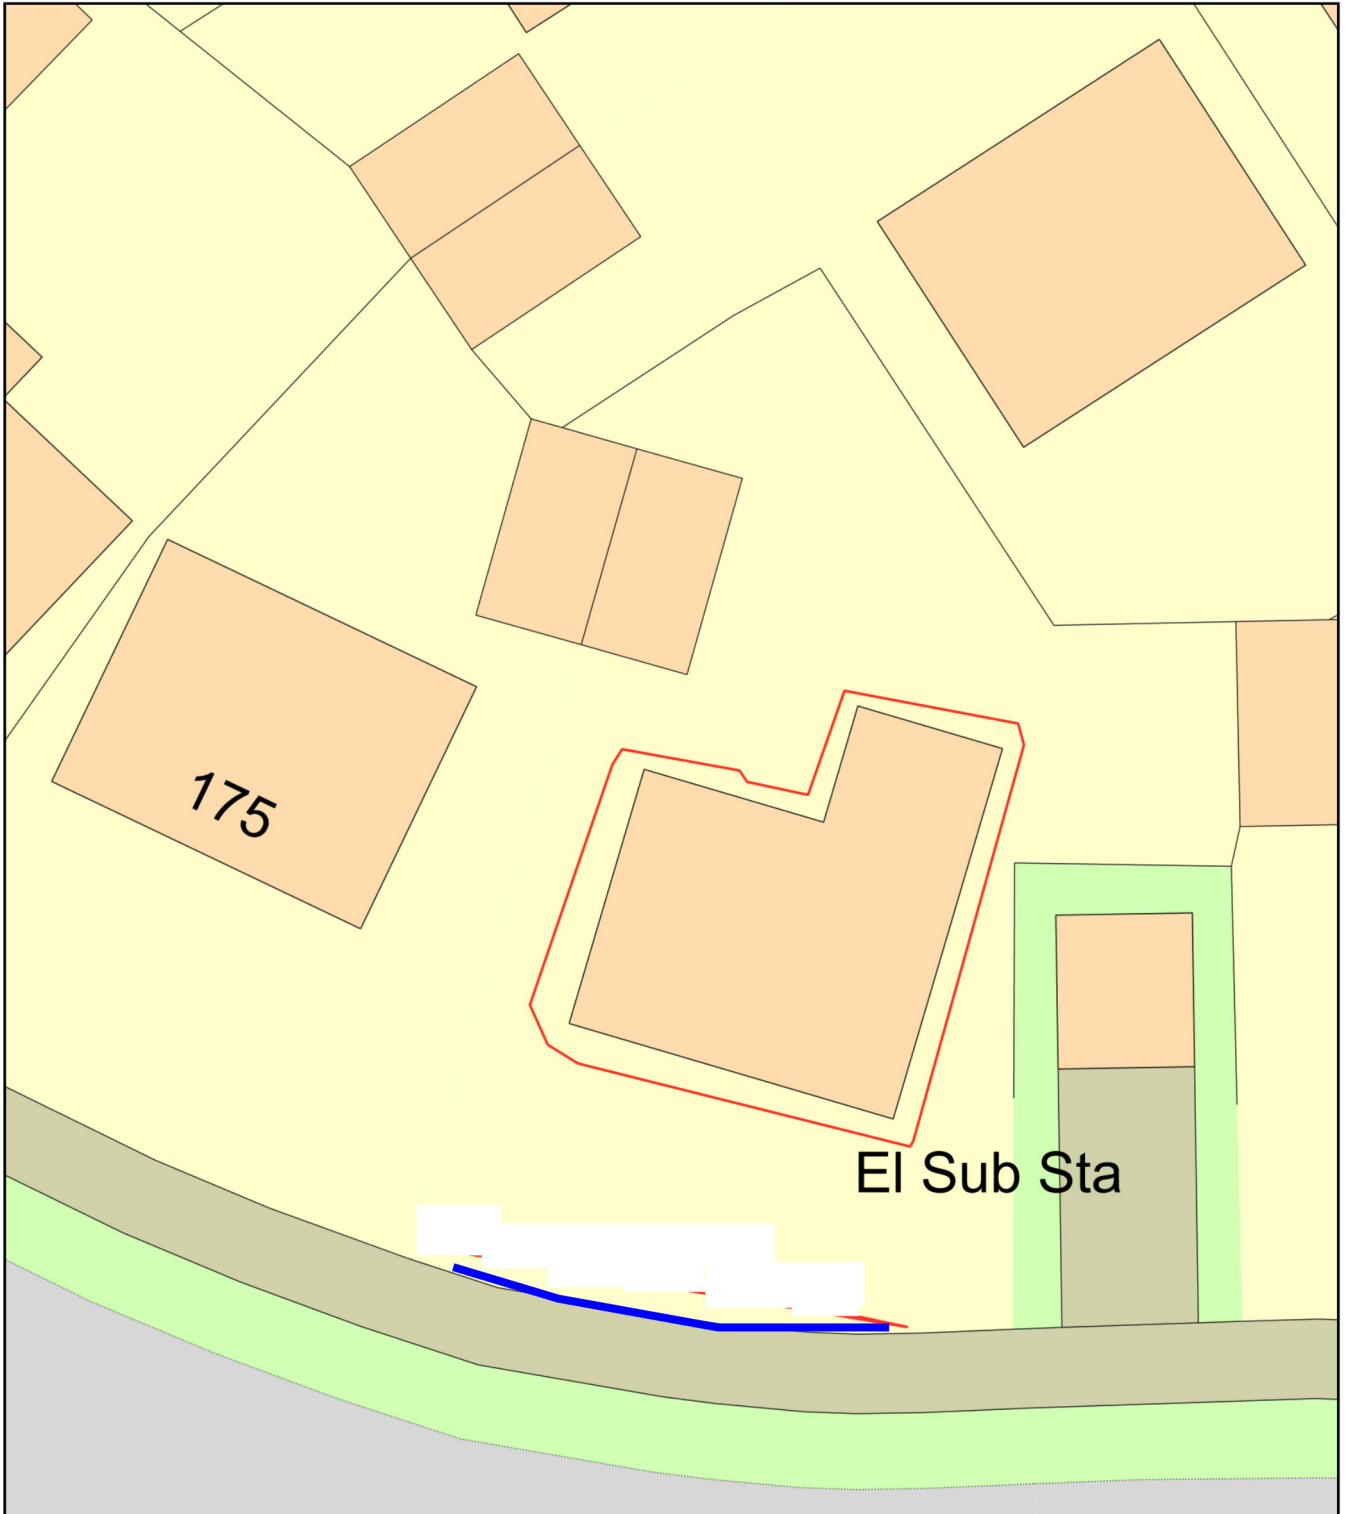

Plan Produced for: karl sorsa

Date Produced: 01 Apr 2021

Plan Reference Number: TQRQM21091154110474

Scale: 1:200 @ A4