APPROVED UNDER PLANNING ACTS

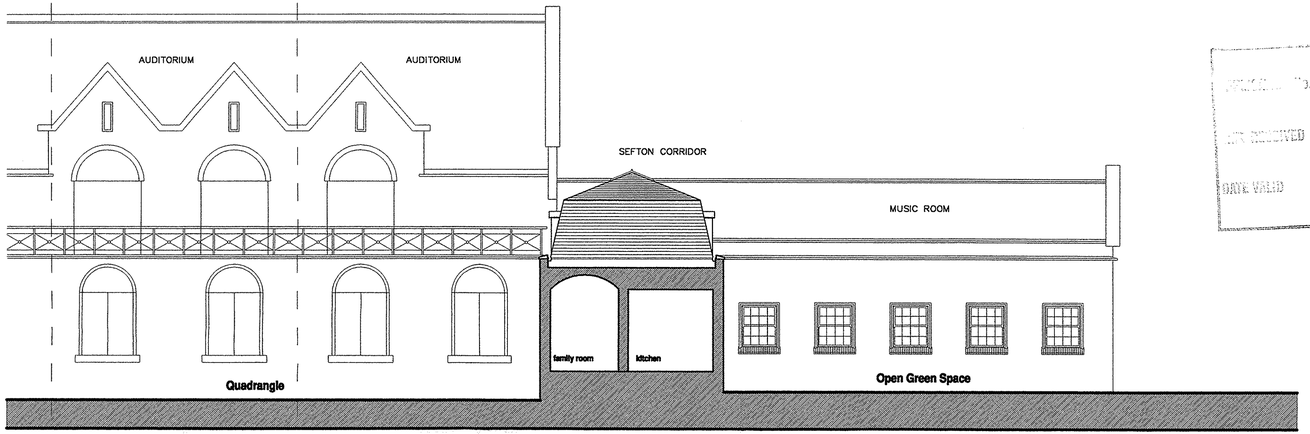

Proposed South Elevation

scale 1:100

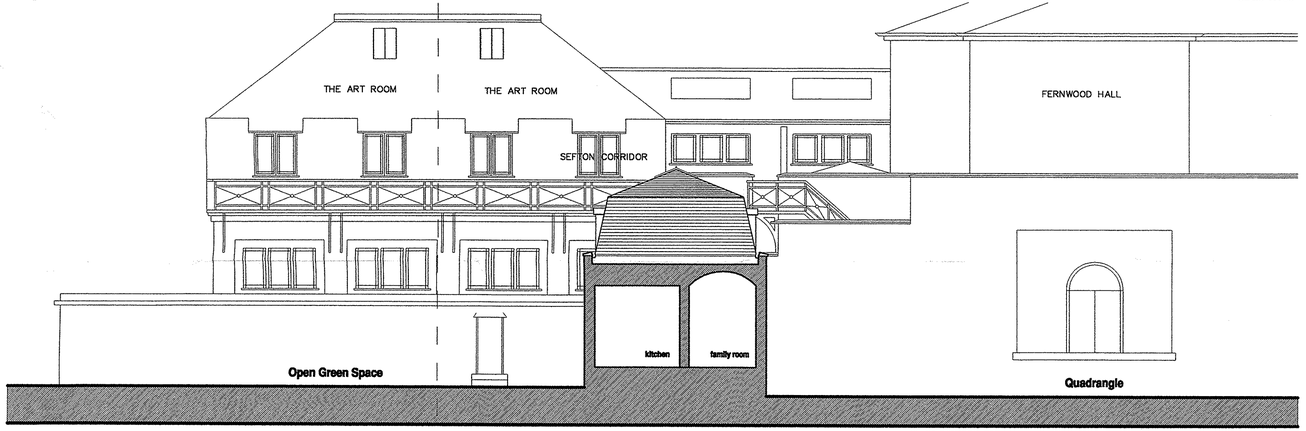

Proposed North Elevation

scale 1:100

NOTES
DO NOT SCALE FROM THE DRAWING. ALL DIMENSIONS TO BE CHECKED ON SITE PRIOR TO CONSTRUCTION OR MANUFACTURE.

APPLICATION NO. 00/00742/FUL
DATE RECEIVED 10 NOV 2000
DATE VALID 10 NOV 2000

REV	DATE		INT	CHECK
*				

CHARTERED ARCHITECTS
PROJECT MANAGEMENT
PLANNING SUPERVISORS

KDP ARCHITECTS
The Keith Davidson Partnership
126 Century Buildings, Tower Street, Brunswick Business Park, Liverpool, L3 4BJ
Tel. 0151-709 1777 Fax.0151- 708 9998

PROJECT
Proposed change of use at Sefton Corridor, Huyton College, Huyton for Crowney, Cleverley and Powell.

DRAWING TITLE
Proposed Elevations

DRAWN	CHECKED	DRAWING NO.	REV.
SRD	*	798/ 04	*
SCALE 1:100			
DATE 18th July 2000			

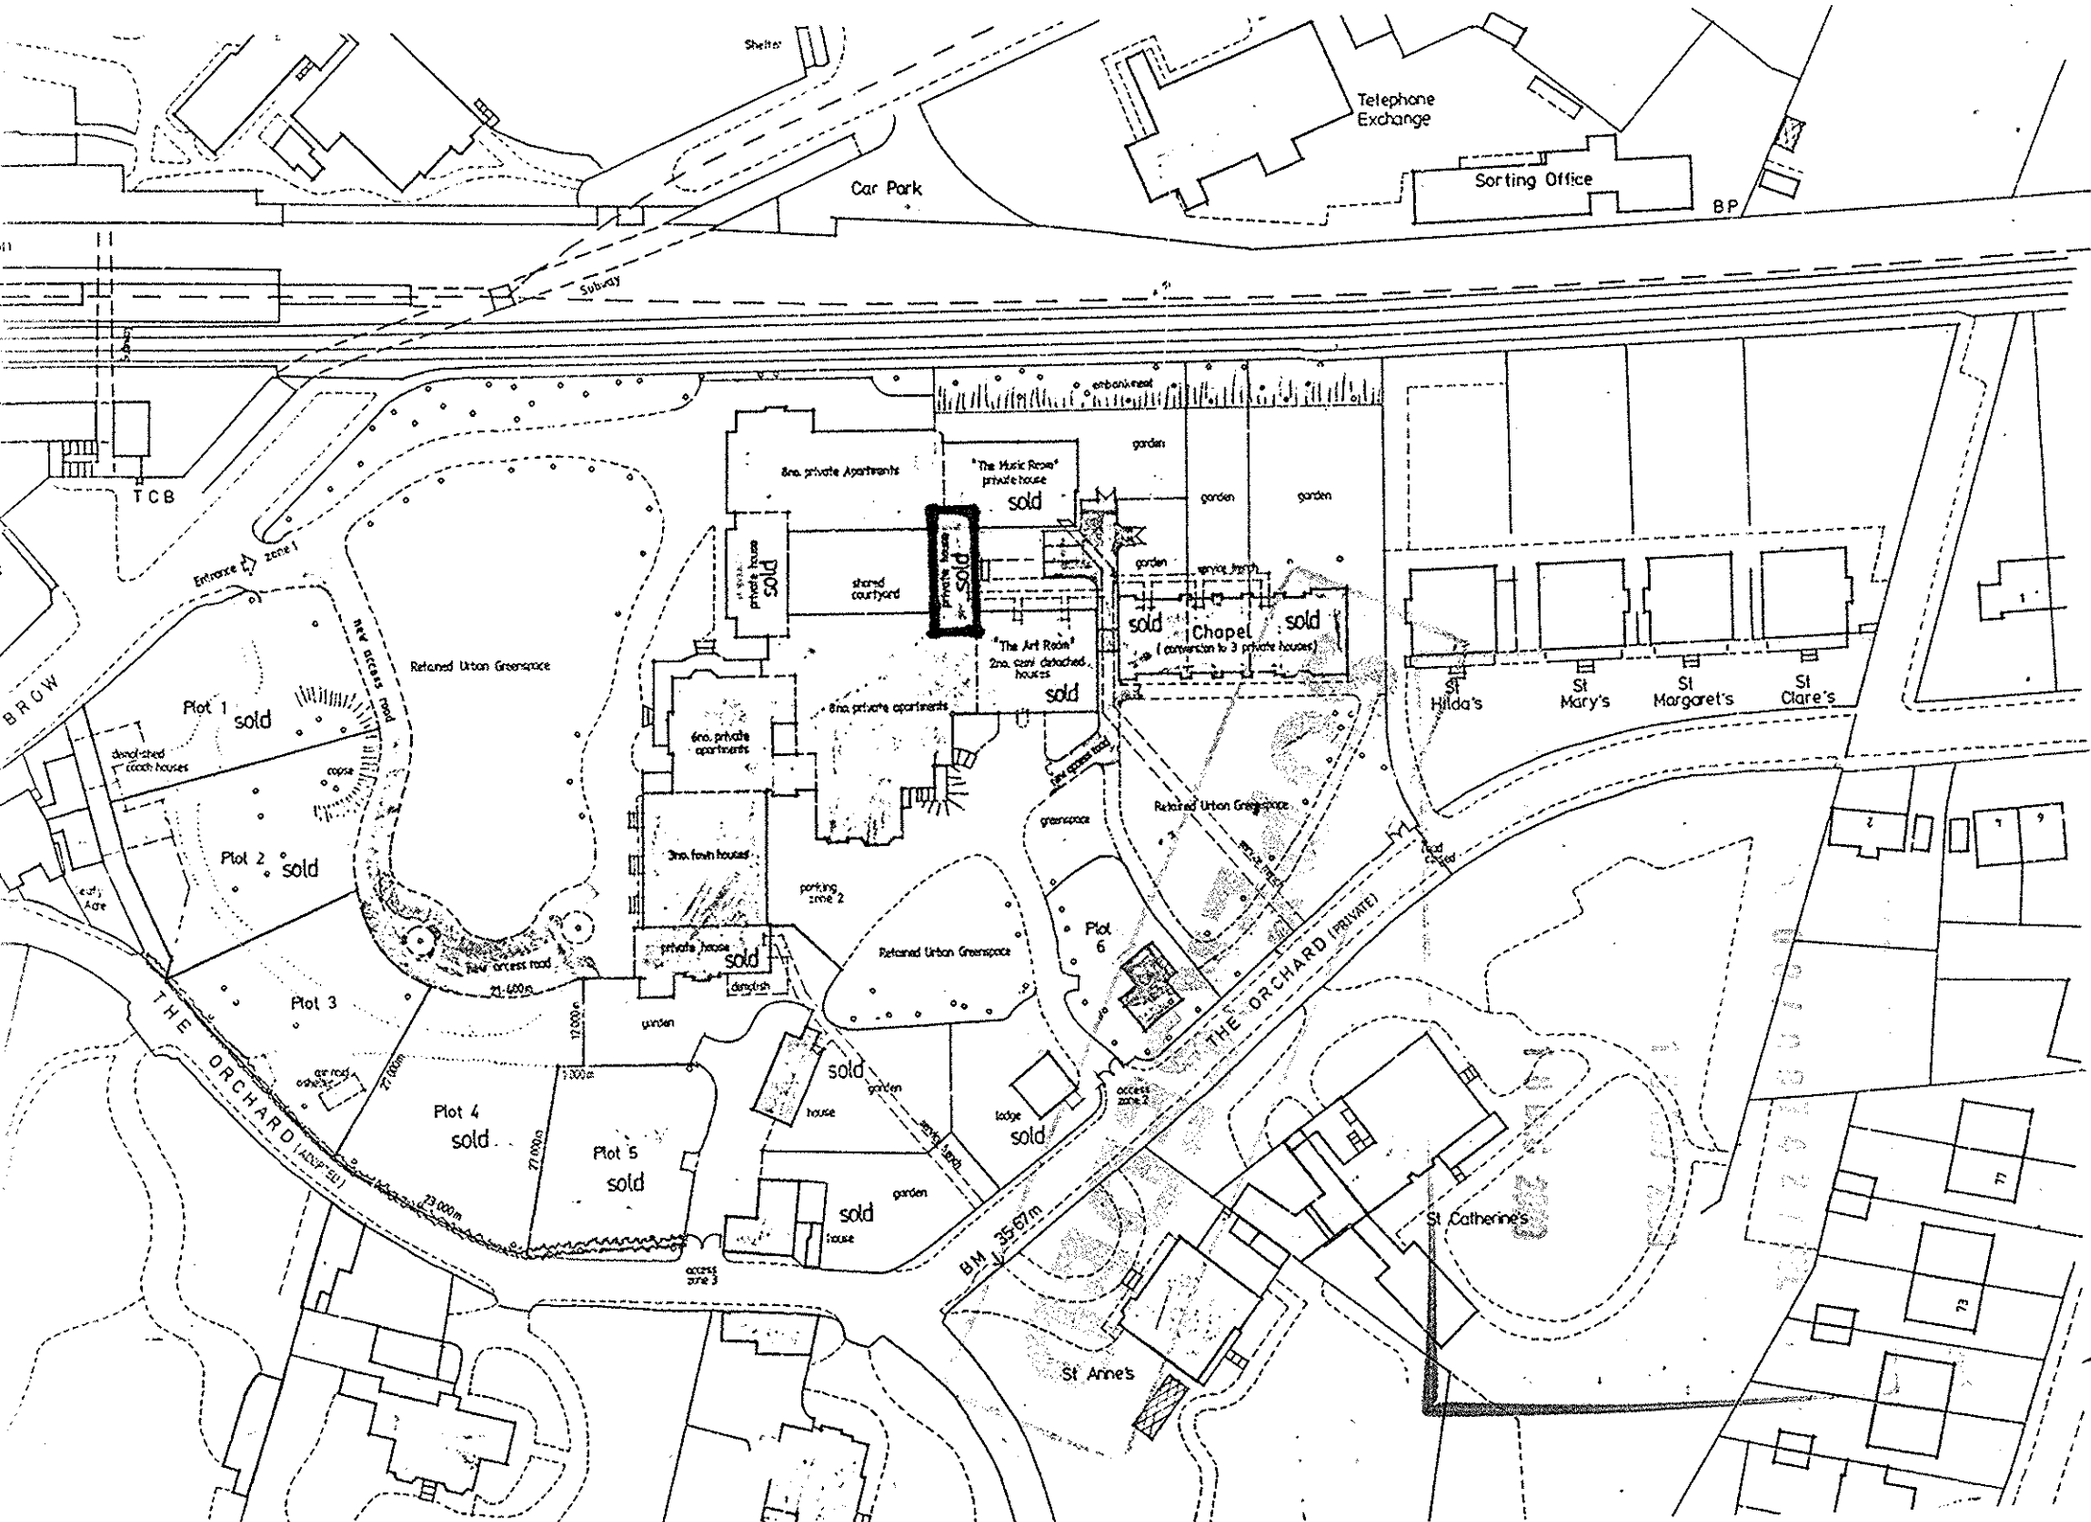

Shelter
Telephone Exchange
Car Park
Sorting Office
BP
Subway
TCB
Entrance zone 1
BROW
Retained Urban Greenspace
new access road
Plot 1 sold
Plot 2 sold
Plot 3
Plot 4 sold
Plot 5 sold
Plot 6
THE ORCHARD (ADOPTED)
THE ORCHARD (PRIVATE)
8no. private Apartments
"The Music Room" private house sold
private house sold
shared courtyard
"The Art Room" 2no. semi detached houses sold
6no. private apartments
3no. town houses
parking zone 2
private house sold
Chapel sold
(conversion to 3 private houses)
garden
embankment
St Hilda's
St Mary's
St Margaret's
St Clare's
Retained Urban Greenspace
greenspace
lodge sold
house
access zone 2
access zone 3
BM 35.67m
St Catherine's
St Anne's

SUPERSEDED

00/00742/FUL

27 NOV 2000

10 DEC 2000

THE MUSIC ROOM

THE ARTROOMS

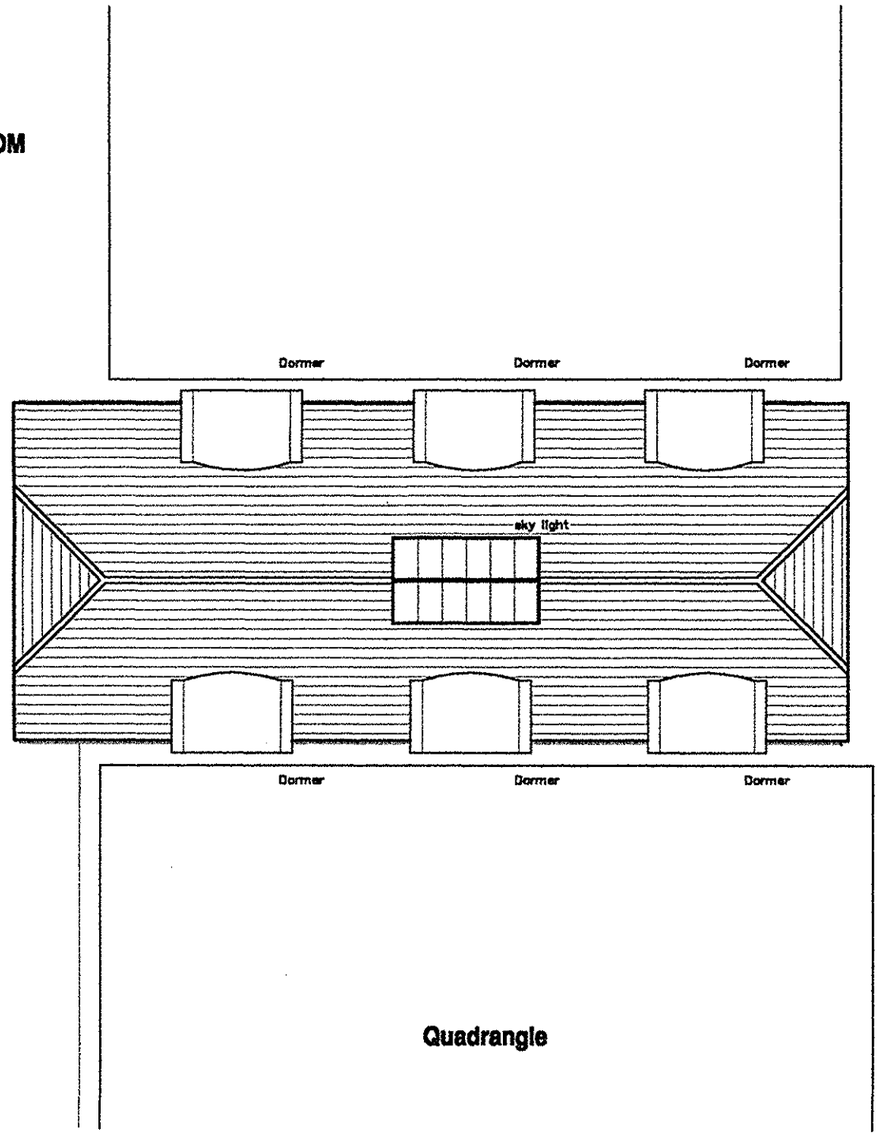

AUDITORIUM

Quadrangle

FERNWOOD HALL

Proposed Roof Plan

Scale 1:50

CHARTERED ARCHITECTS
PROJECT MANAGEMENT
PLANNING SUPERVISORS

KDP ARCHITECTS

The Keith Davidson Partnership
126 Century Buildings, Tower Street, Brunswick Business Park, Liverpool, L3 4BJ
Tel. 0151-709 1777 Fax.0151- 706 9998

Proposed change of use at Sefton Corridor, Huyton College, Huyton for Crowney, Cleverley and Powell.

Proposed Layouts

DRD | 1:100 | 18th July 2000 | 798/ 03 | *

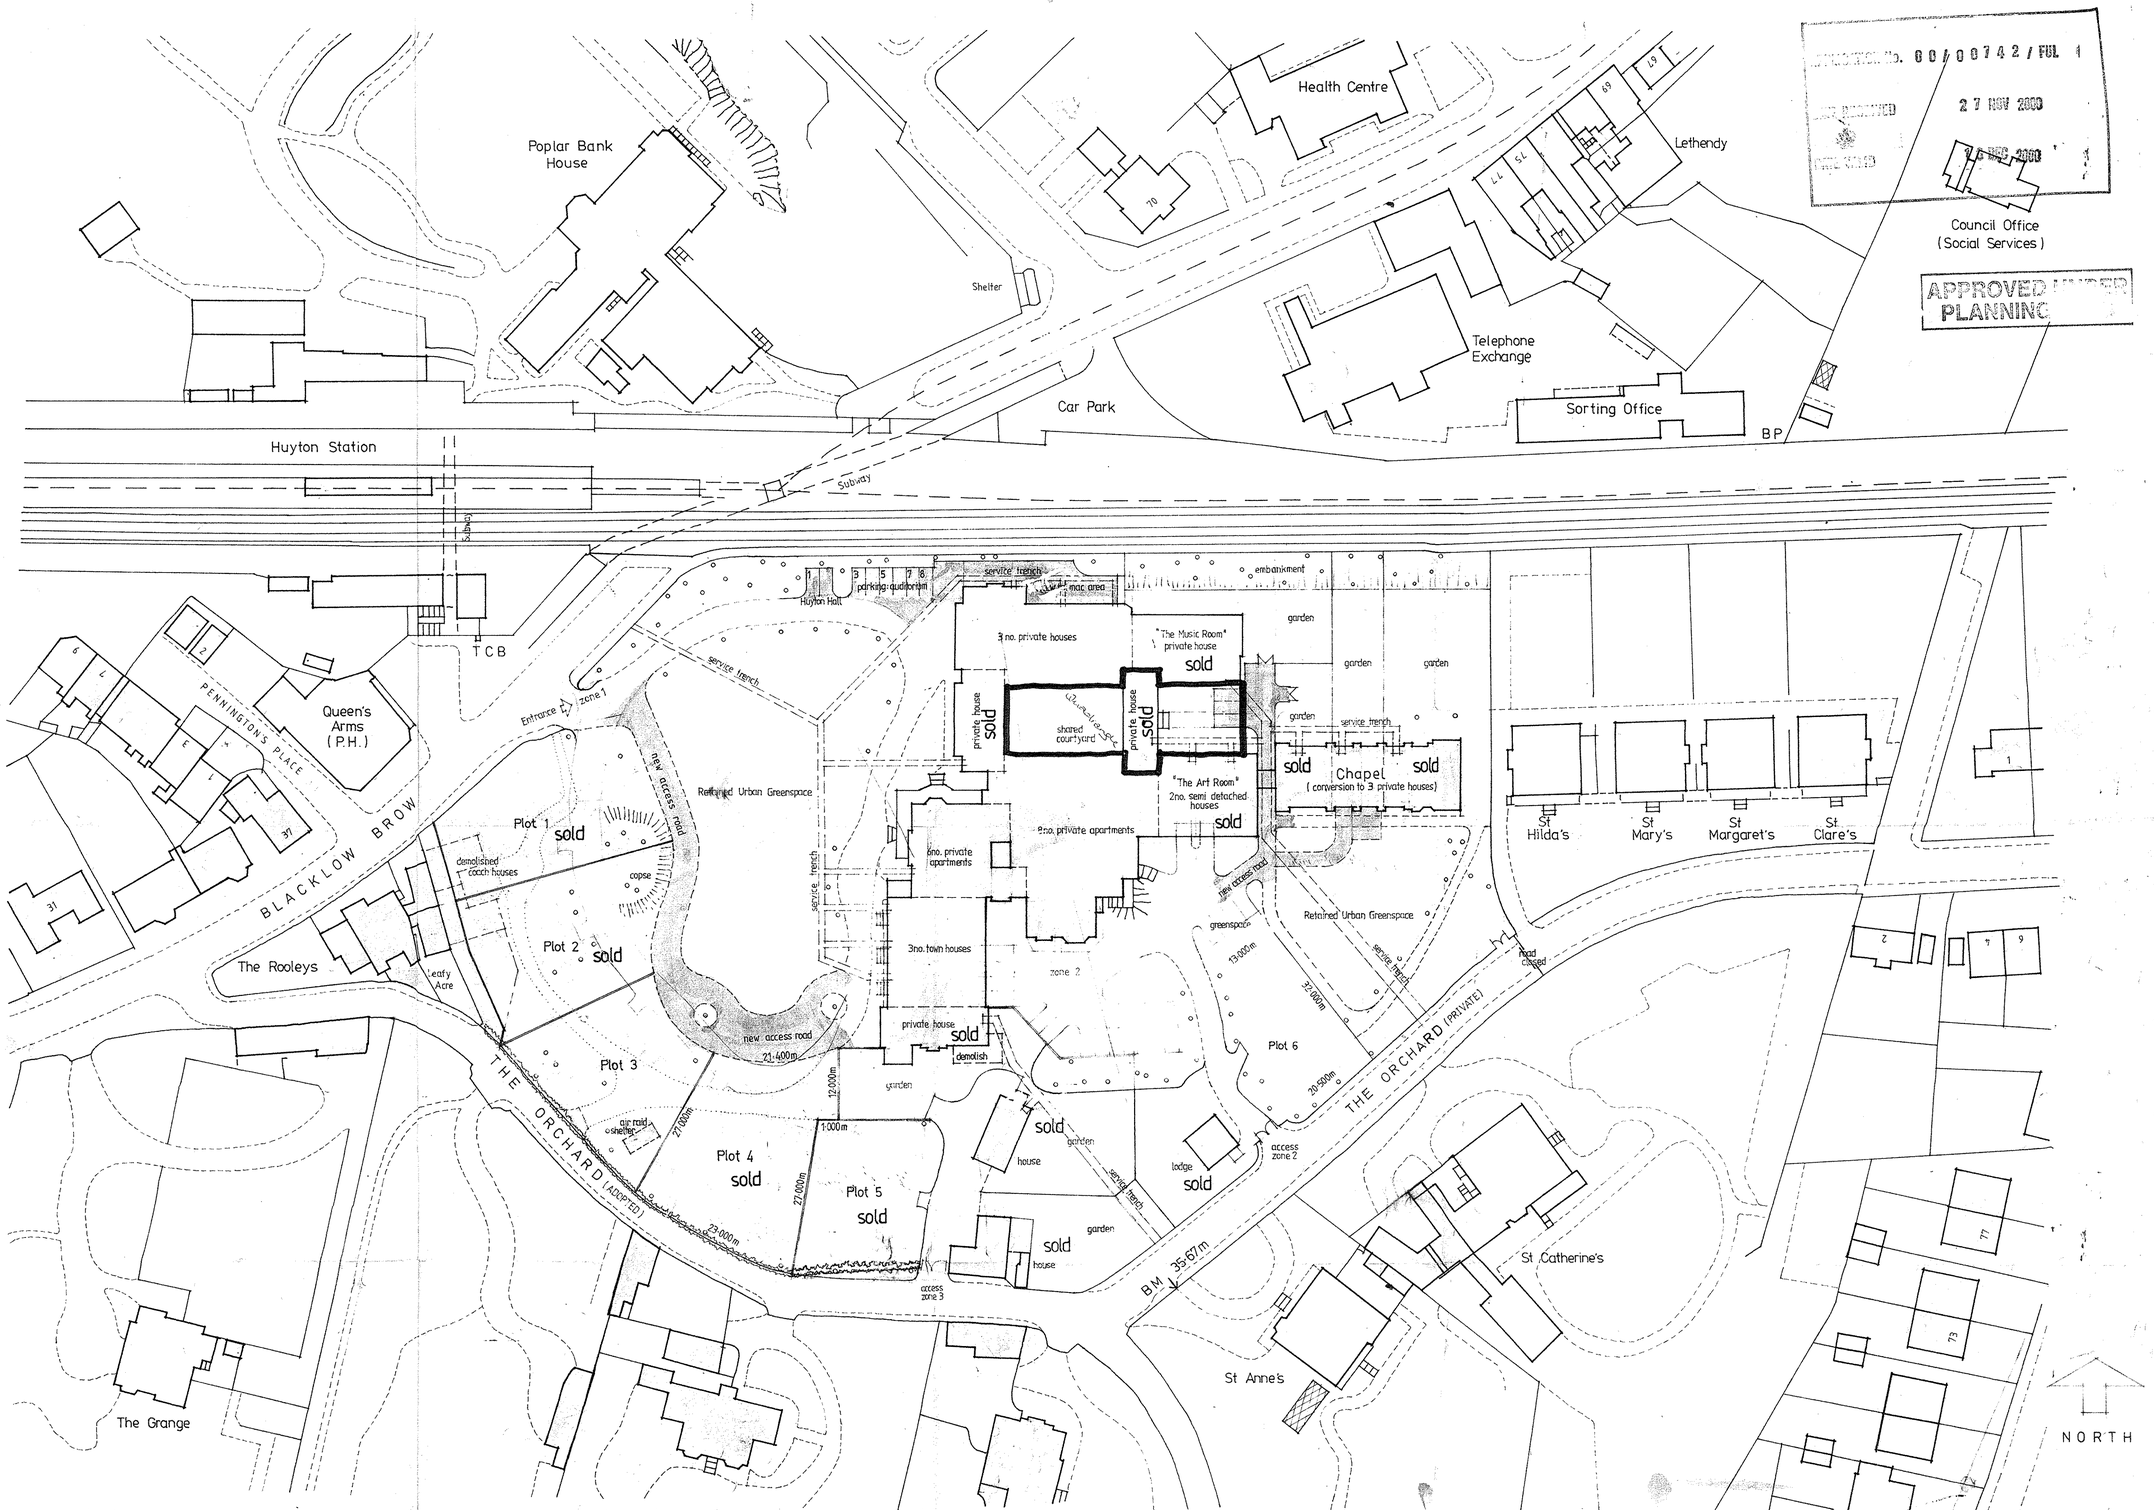

APPLICATION No. 00/00742/FUL
27 NOV 2000
26 DEC 2000
APPROVED UNDER PLANNING

CONTRACT	Redevelopment of Huyton College THE ORCHARD, HUYTON, KNOWSLEY.	BLOCK	ALL
		SECTOR	None
		STOREY	None
		DATE	22 May 1995
TITLE	Proposed Site Block Plan.	SCALE	1:500

REVISIONS		
A	2·9·95	Revisions to scheme
B	4·10·95	Revisions
C	26·5·96	Revisions
D	28·8·96	Revisions

THE KEITH DAVIDSON PARTNERSHIP.
CHARTERED ARCHITECTS·PROJECT MANAGERS.
HARLEY BUILDINGS, 11 OLD HALL STREET,
LIVERPOOL L3 9HT. TEL 051-227 1282

FOLIO

DRAWING NO. 2

2974-594T

ALLOTT JONES

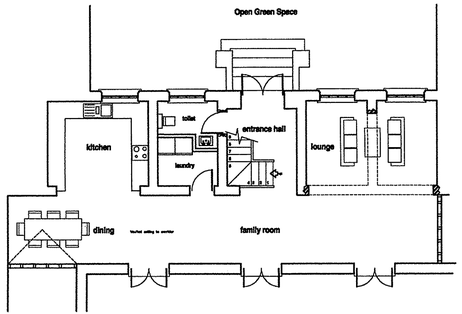

Proposed Ground Floor Layout Scale 1:50

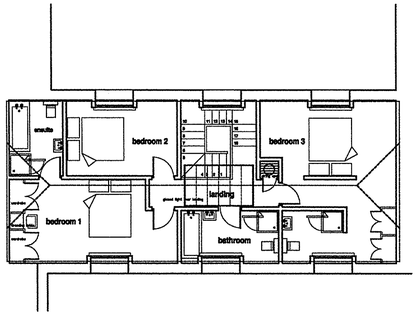

Proposed First Floor Layout Scale 1:50



Proposed Front Elevation Scale 1:100



Existing Rear Elevation Scale 1:100

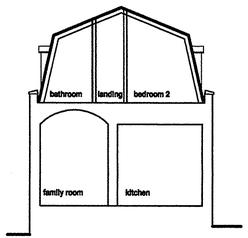

APPROVED UNDER PLANNING /

NOTES
DO NOT SCALE FROM THE DRAWING. ALL DIMENSIONS TO BE CHECKED ON SITE PRIOR TO CONSTRUCTION OR MANUFACTURE.

*			
REV	DATE	INT	CHKD

CHARTERED ARCHITECTS
PROJECT MANAGEMENT
PLANNING SUPERVISORS

KDP ARCHITECTS

The Keith Davidson Partnership
126 Century Buildings, Tower Street,
Brunswick Business Park, Liverpool, L3 4BJ
Tel. 0151-709 1777 Fax.0151- 708 9898

PROJECT
Proposed change of use at Sefton Corridor, Huyton College, Huyton for Crowney, Cleverley and Powell.

DRAWING TITLE
Proposed Layouts

DRAWN	CHECKED	DRAWING NO.	REV.
SRD		798/ 02	*
SCALE 1:100			
DATE 18th July 2000			

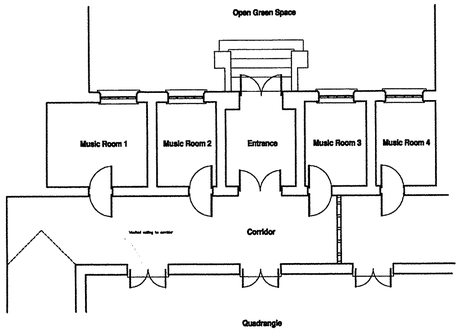

Existing Ground Floor Layout Scale 1:50

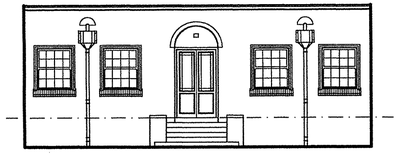

Existing Front Elevation Scale 1:100

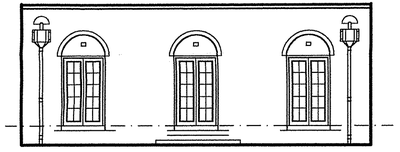

Existing Rear Elevation Scale 1:100

APPROVED UNDER PLANNING ACT

NOTES
DO NOT SCALE FROM THE DRAWING, ALL DIMENSIONS TO BE CHECKED ON SITE PRIOR TO CONSTRUCTION OR MANUFACTURE.

PLANNING NO. 00/00742/FUL
RECEIVED 16 NOV 2000
VALID 18 DEC 2000

# REV	DATE	INIT	CHKD

KDP ARCHITECTS
CHARTERED ARCHITECTS
PROJECT MANAGEMENT
PLANNING SUPERVISORS
The Keith Davidson Partnership
126 Century Buildings, Tower Street,
Brunswick Business Park, Liverpool, L3 4BJ
Tel. 0151-709 1777 Fax.0151- 709 9446

PROJECT
Proposed change of use at Sefton Corridor, Huyton College, Huyton for Crowney, Cleverley and Powell.

DRAWING TITLE
Existing Ground Layout

DRAWN	CHECKED	DRAWING NO.	REV.
SRD		798/ 01	*
SCALE 1:100			
DATE 18th July 2000			