


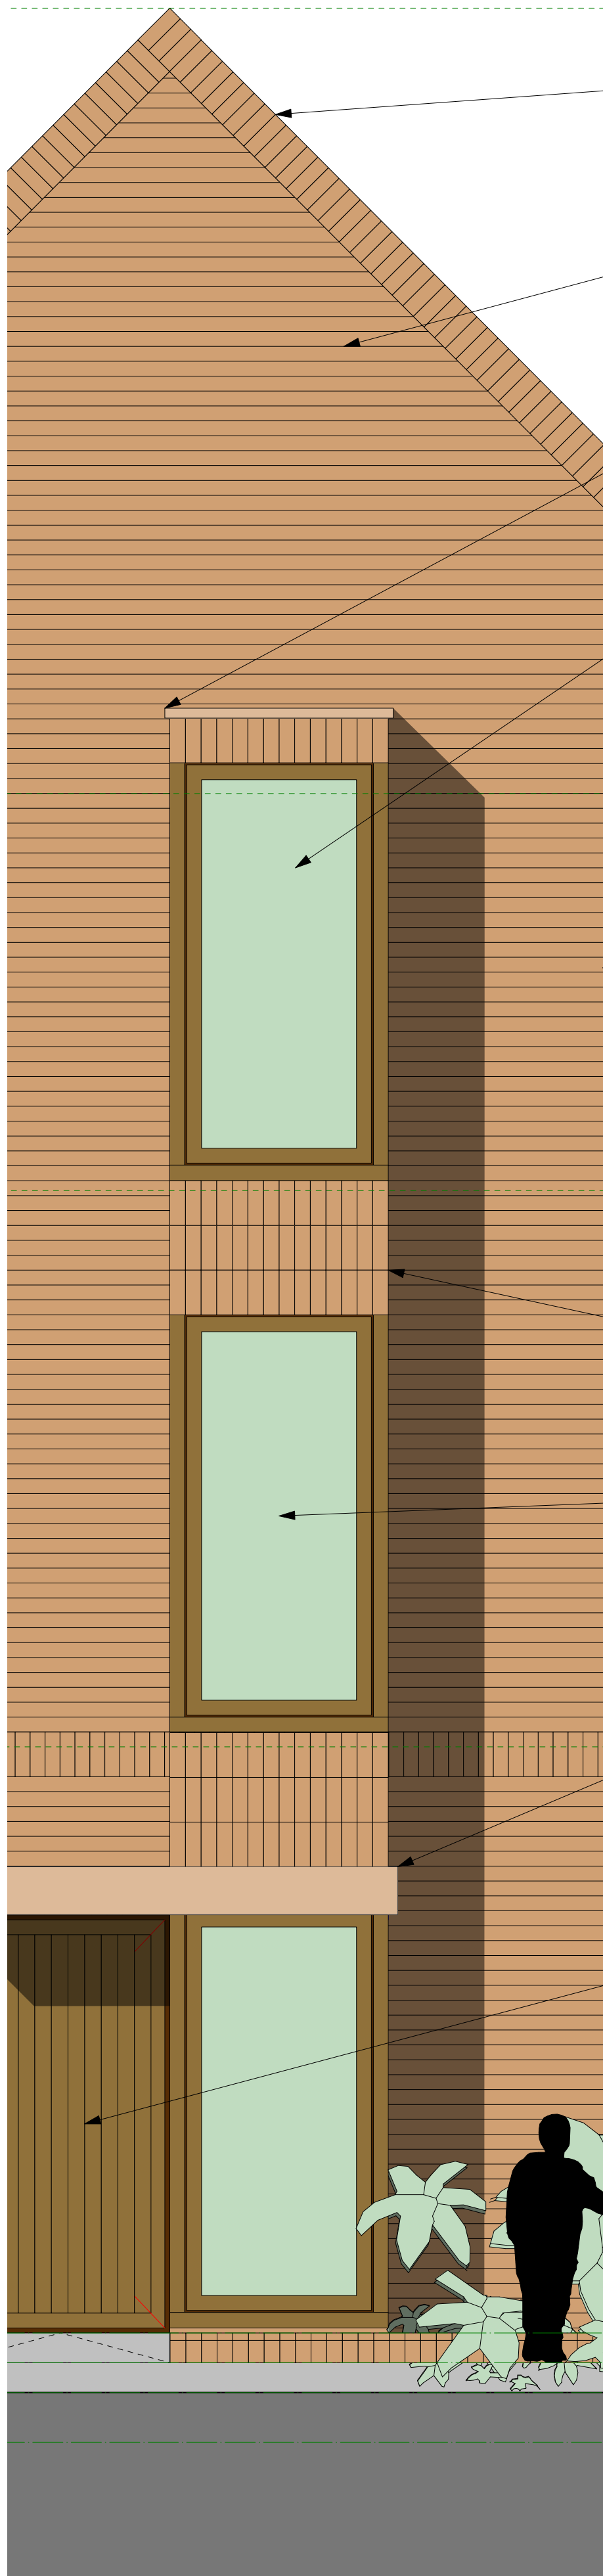

Red Brick Soldier Course Coping to top of elevation.

Red Facing Brickwork.

Slim fairfaced concrete lintel to windows and doors generally. Coloured Red to mimic sandstone.

Oriel window with opaque fornt to avoid overlooking to adjacent housebuilder sites. Side windows to be clear to give street natural surveillance.

Feature soldier course banding. Facing Brickwork to match house.



Brickwork bonded vertically to express verticality of oriel windows.

Fixed timber window with natural stain to match building cladding generally.

Concrete lintel to window extending to form door canopy. Coloured Red to mimic sandstone.

Solid timber entrance door. Species and finish to match windows (red cedar).

Red brickplanter to front of house. Facing Brickwork to match house.

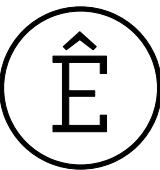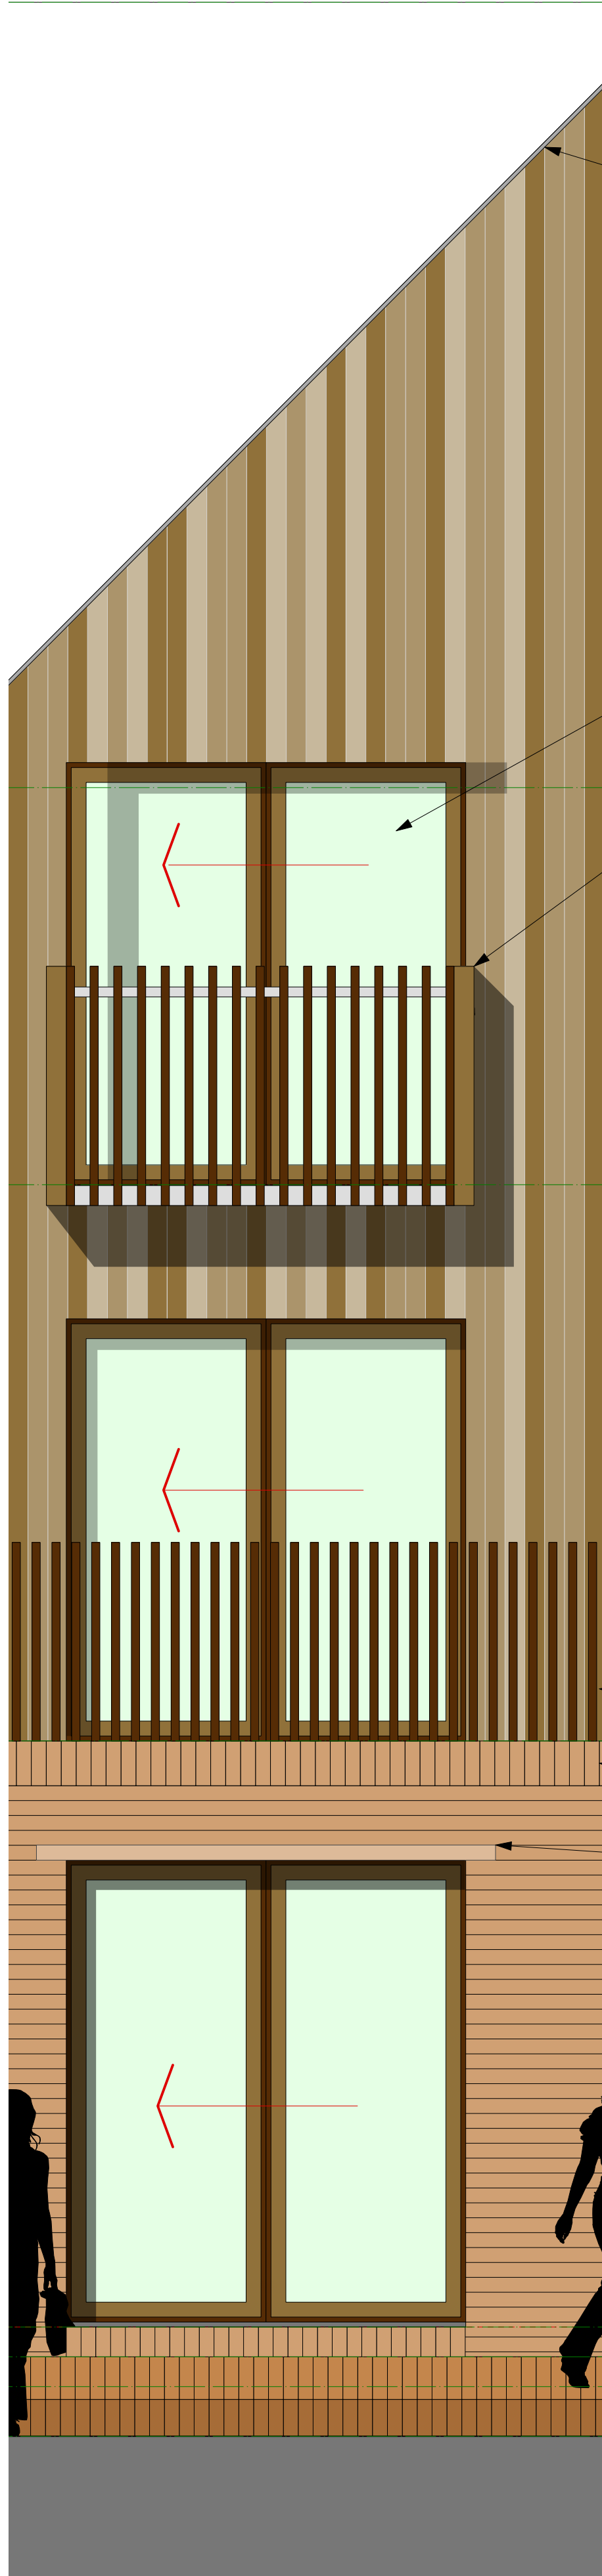

THE BARNs No. 144

ARCHITECTURAL EMPORIUM Ltd
EMAIL: mail@architectural-emporium.co.uk
WEB: www.architectural-emporium.co.uk
ADDRESS: 13 Hope St, Liverpool, L1 9BQ
PHONE: +44 (0)151 363 0000

0 0.25 0.5 1 2
Scale 1:25

Slim aluminium coping to timber elevation.

Feature vertical timber clad elevation with natural stain.

Slim aluminium coping to timber elevation.

Slim aluminium coping to timber elevation.

Solid balcony with timber decking.
Ballustrade with slim vertical members.
Natural stain to match cladding.

Soldier course to top of brickwork as indicated.

Slim concrete lintel to windows and doors generally. Coloured Red to mimic sandstone.

Red Facing Brickwork.

Red brick steps down from house. Facing Brickwork to match house.

Rev C: 30.11.23
Application Extents Updated

FOR: PLANNING
CHECKED BY: AJ | DRAWN BY: MS
SCALE: 1:25
PAPER SIZE: A3
JOB: THE BARNs & No. 144

2.121_Rev C

FIRST ISSUE: 23.12.20

HOUSE TYPE 01 DETAIL ELEVATION