



27 Ambleside Drive

Ground Floor - Current

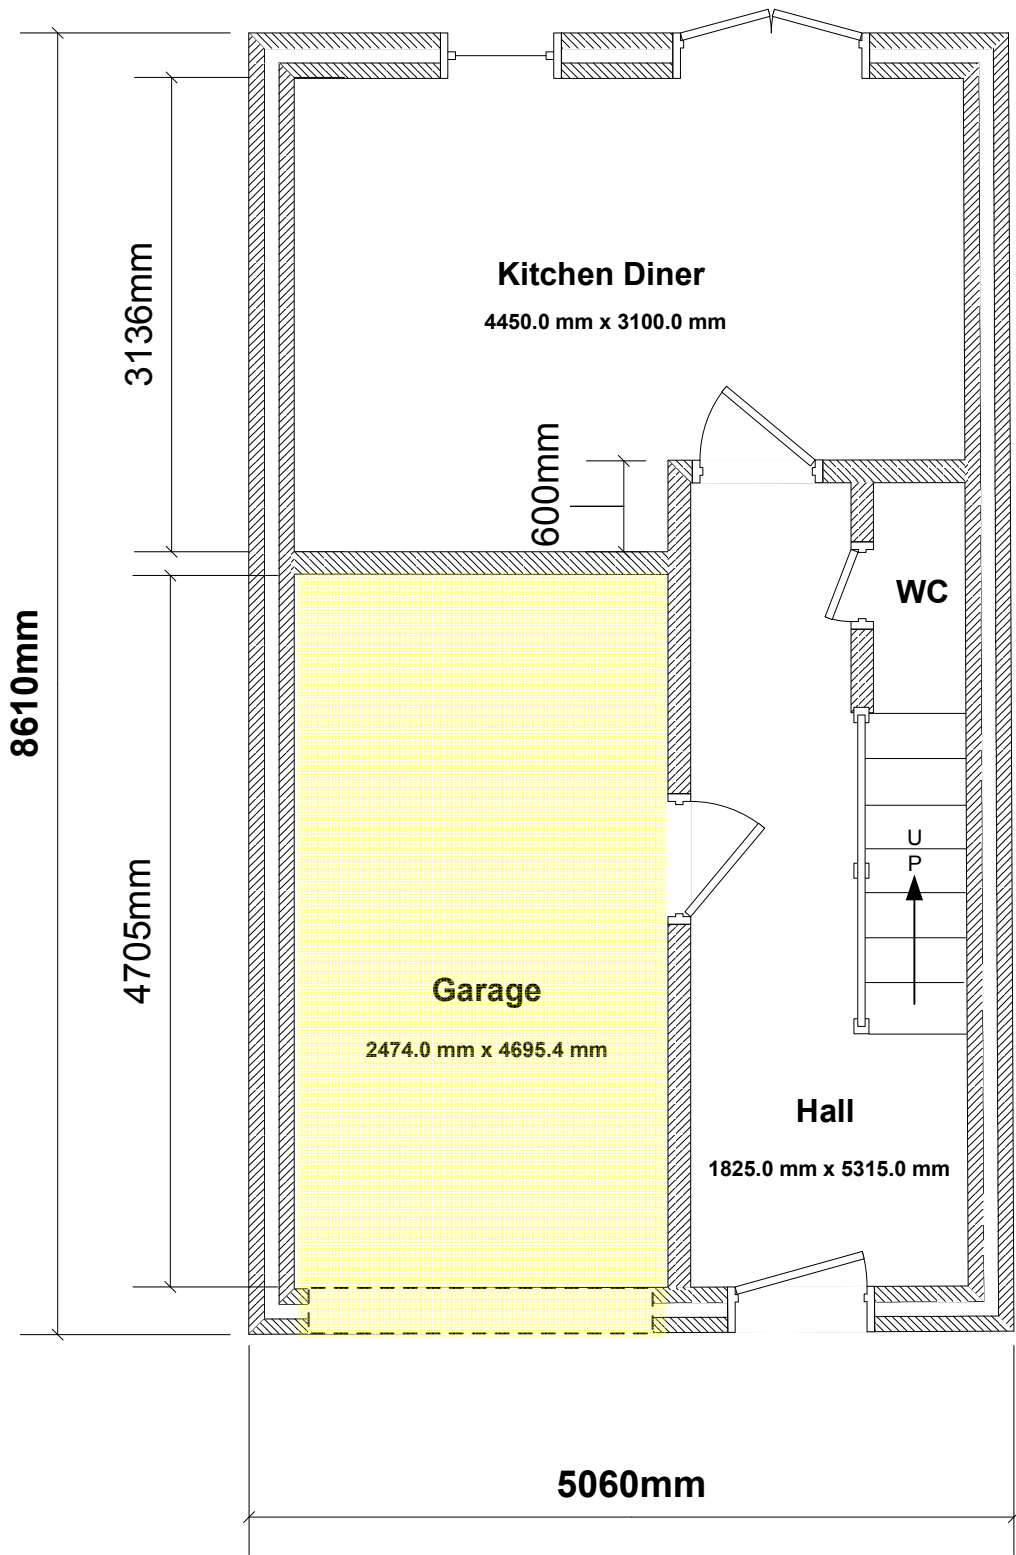

Site Plan

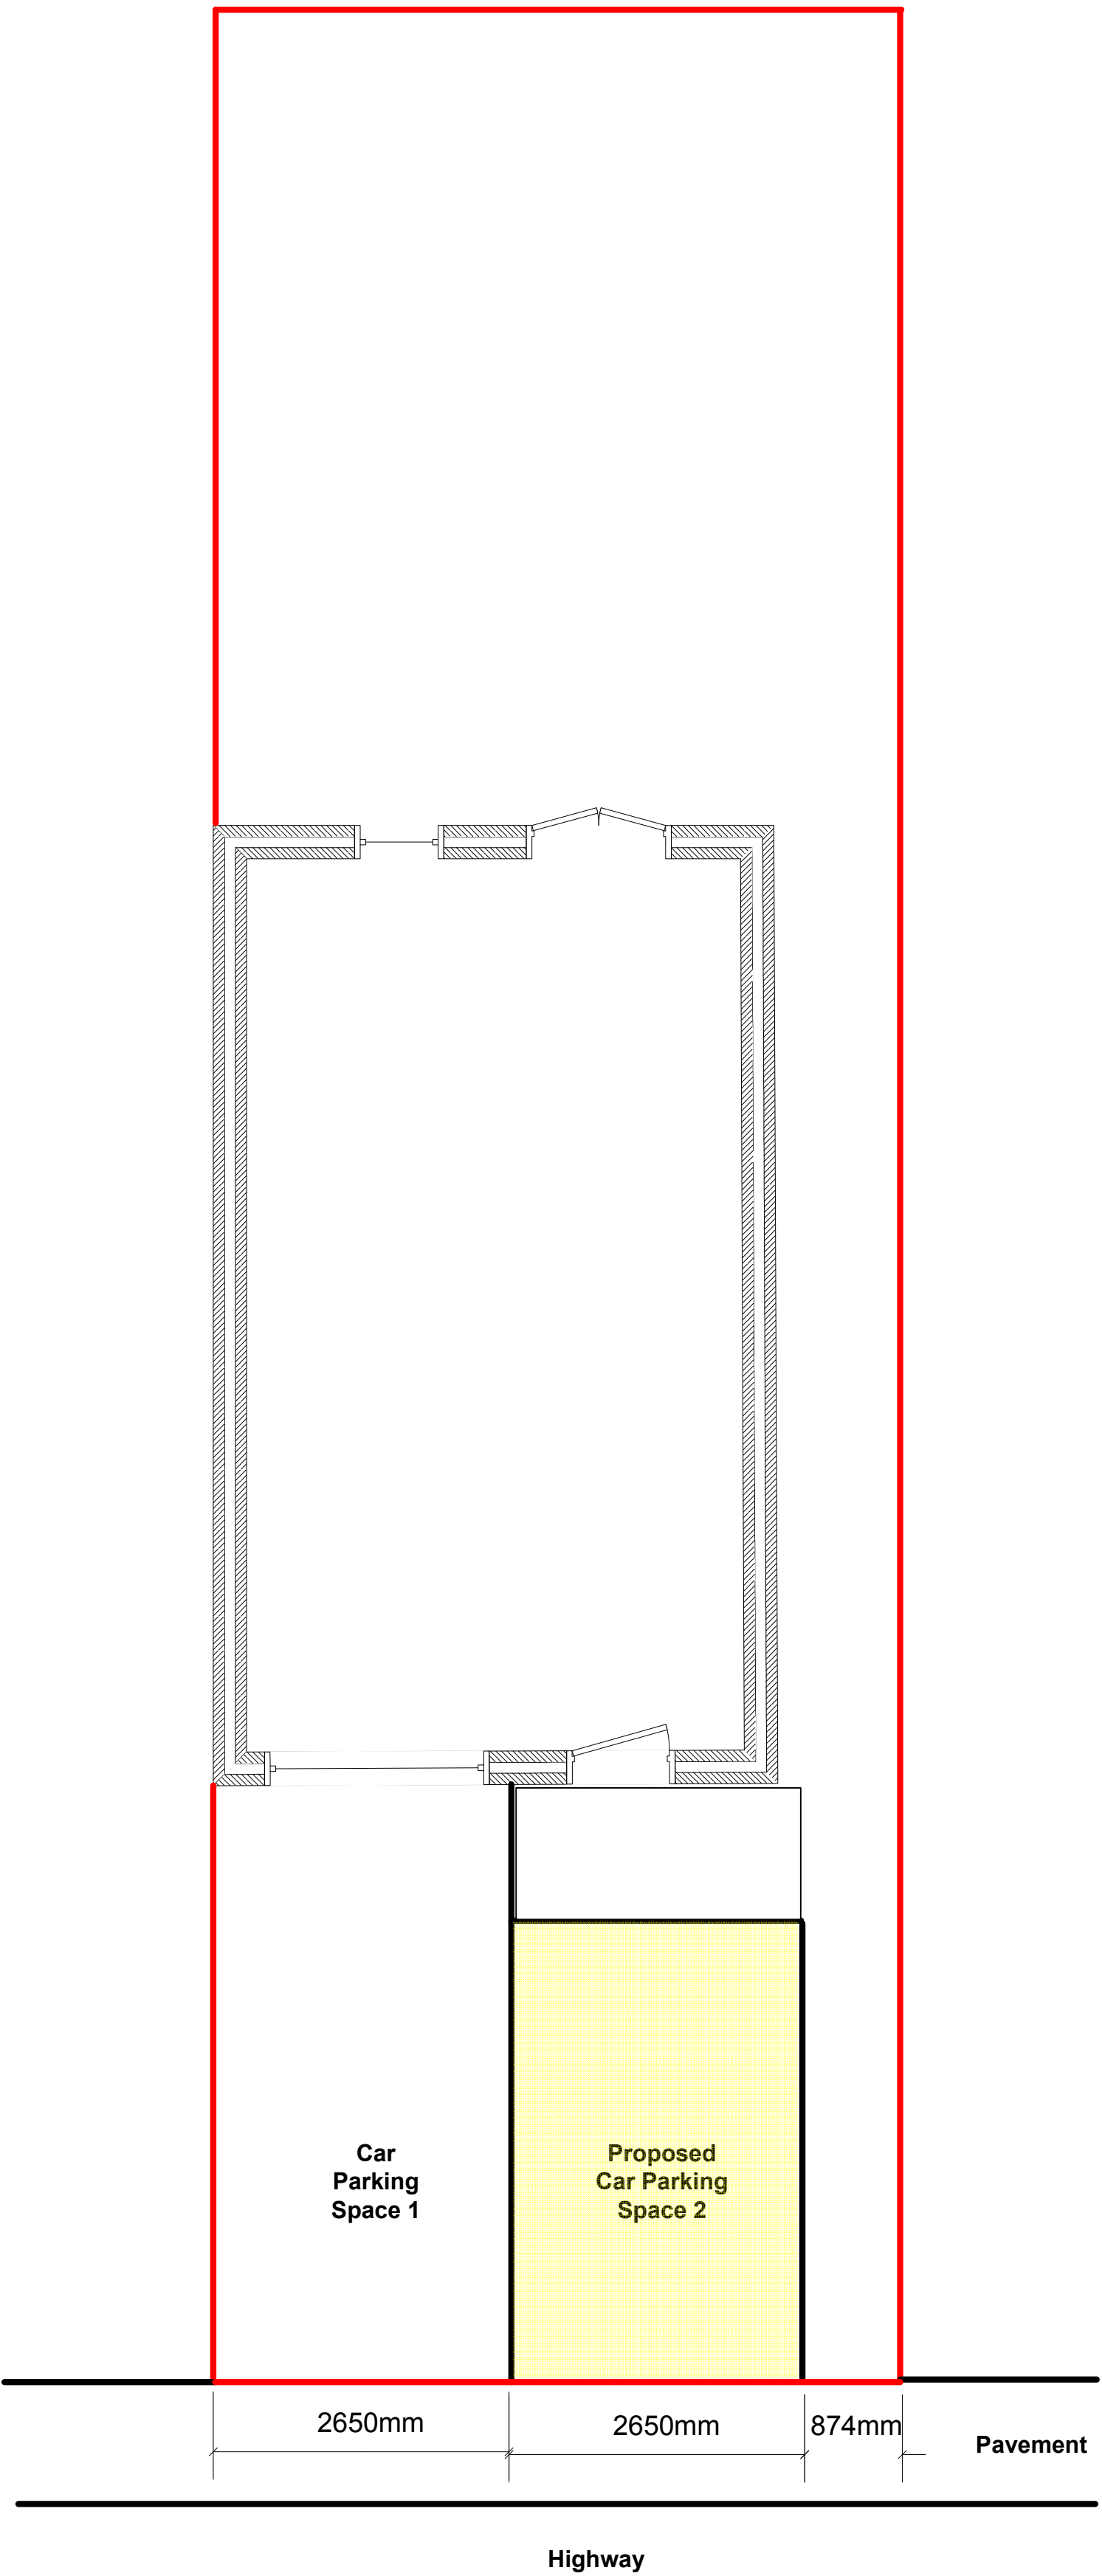

Ground Floor - Proposed

