SCALE BAR 1:500

0 10 50 100

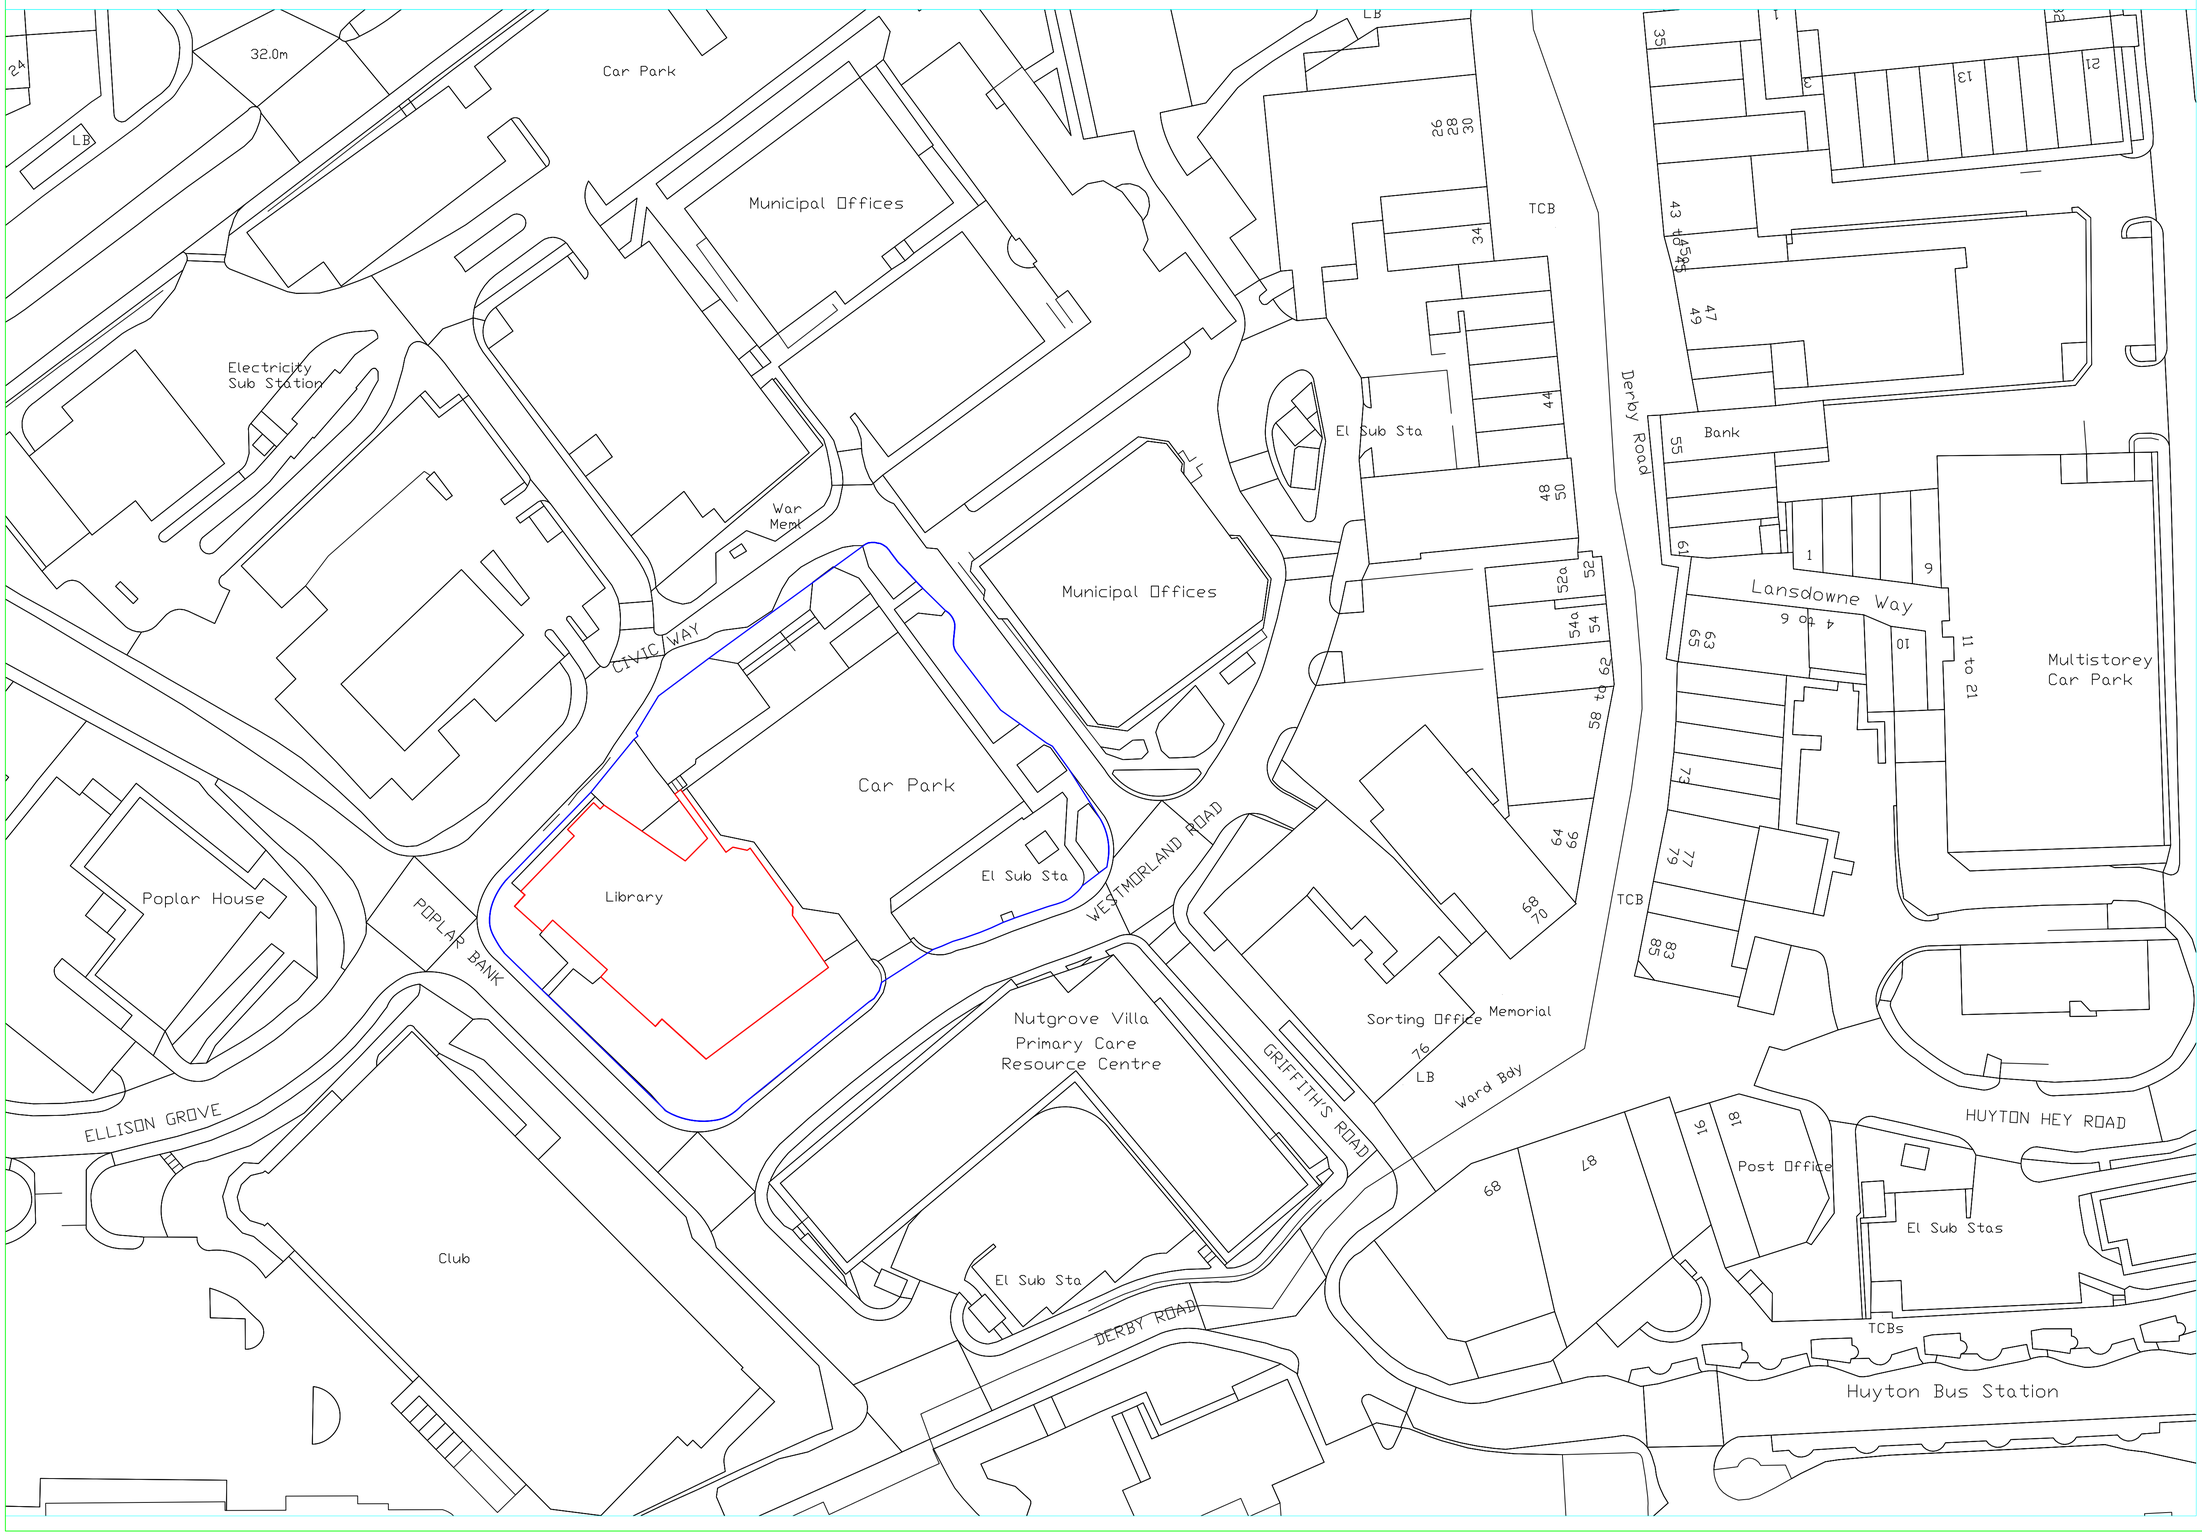

N

Item	Hazard	Risk

Rev	Modifications	By	Date	Chk'd	Auth

Purpose of issue	Rev	Date	Authorised

CLIENT
Knowsley Metropolitan Borough Council

PROPERTY
Huyton Library
Civic Way, Huyton
L36 9GD

PROJECT

TITLE
Site Plan

Original Size	Scale	Designed	Drawn	Checked	Authorised
A1	1:500	KMBC	KMBC		
		Date 09.11.26	Date 09.11.26	Date	Date

Project No.	Office	Drawing No.	Rev
	KMBC	001	0