SCALE BAR 1:100

0 2m 4m 6m 8m 10m

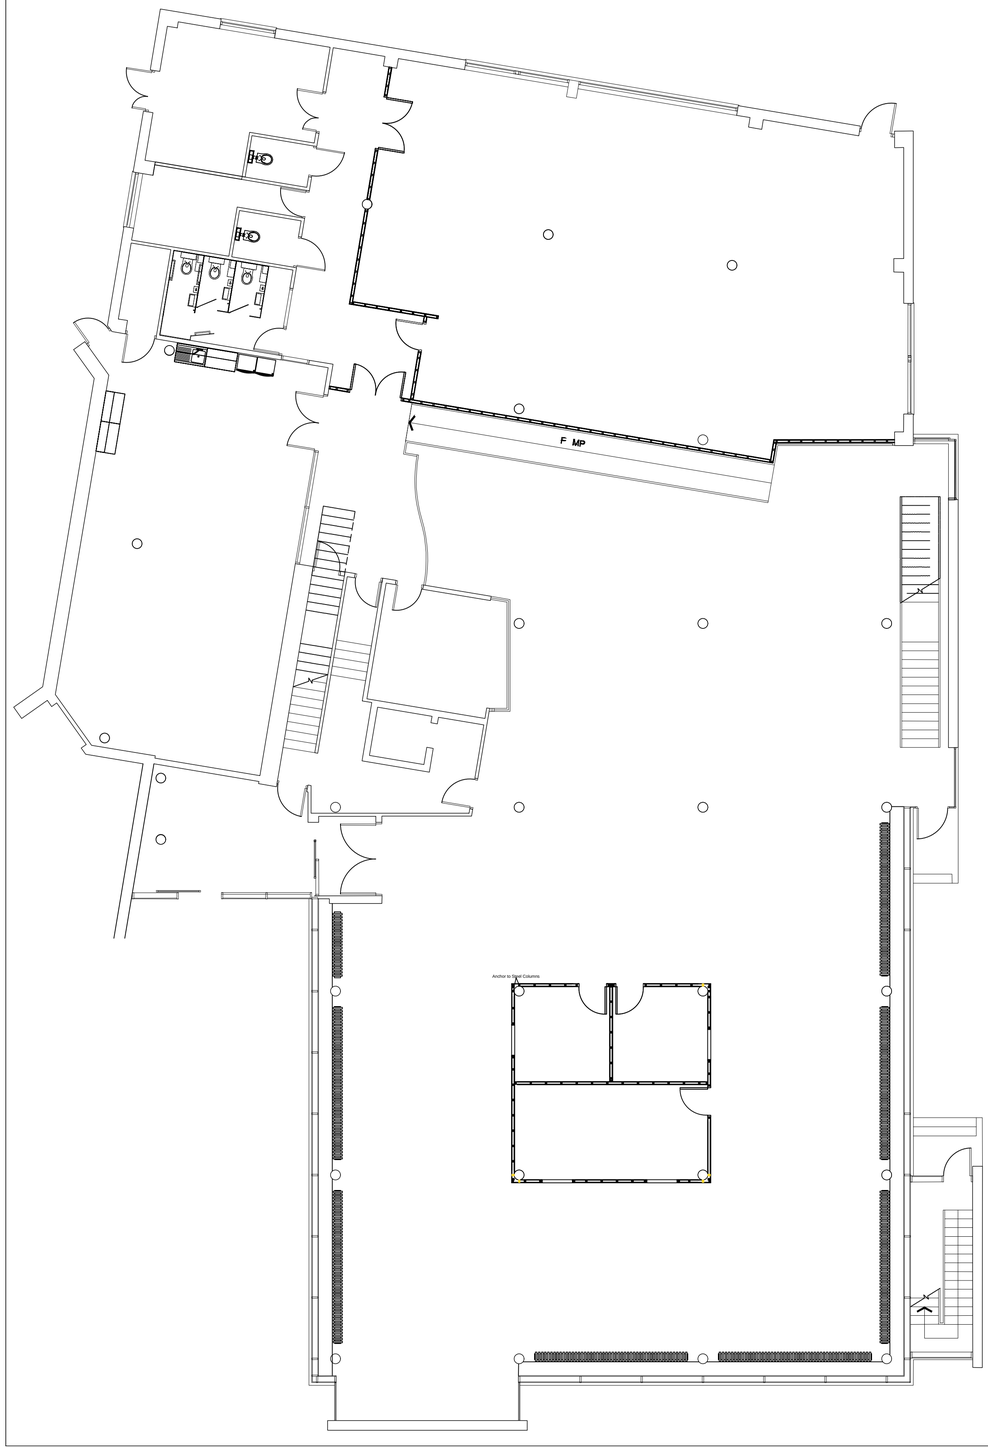

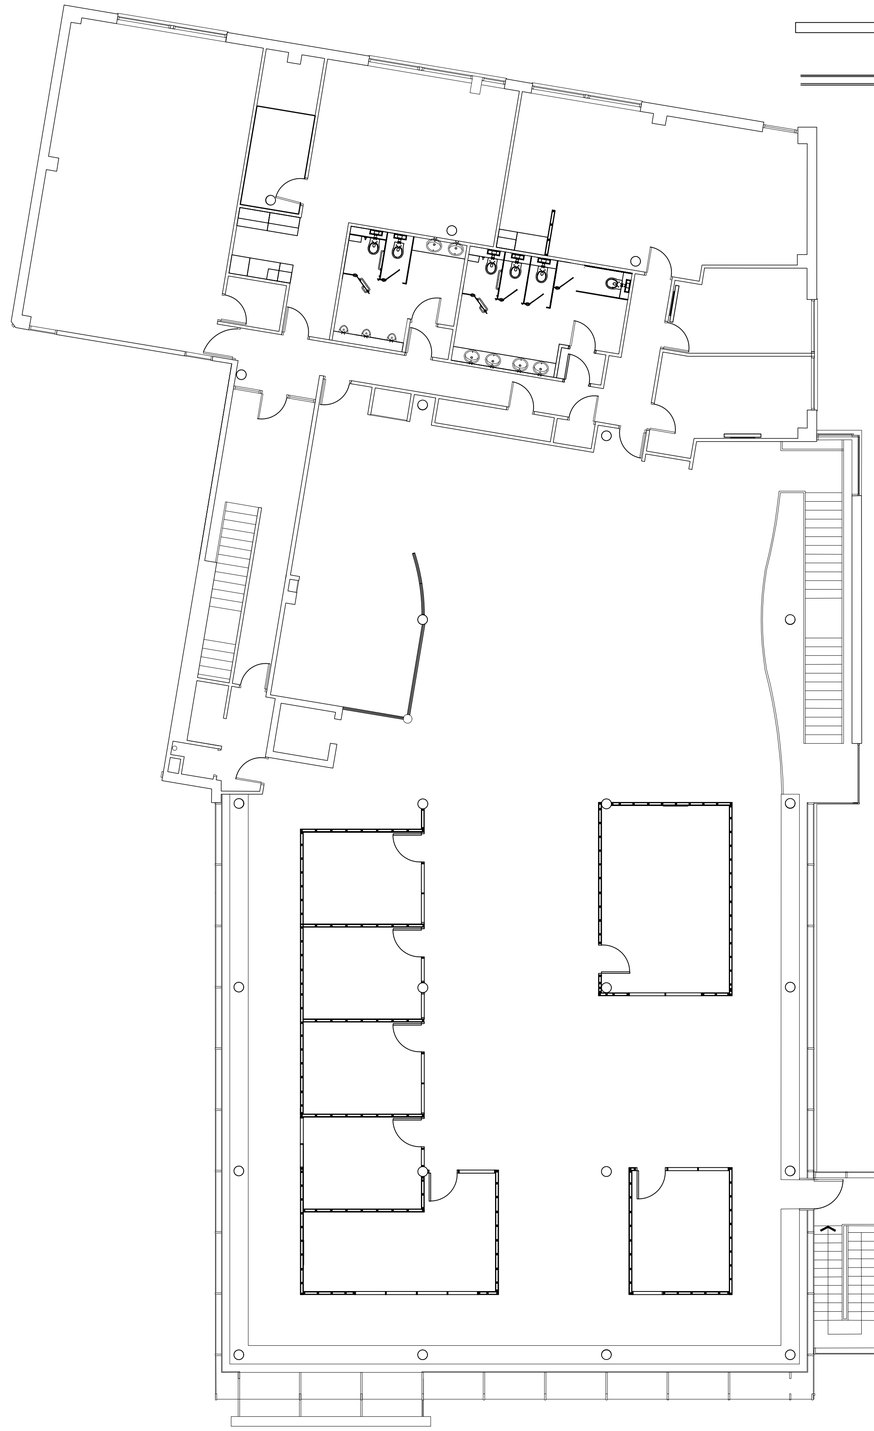

Double Glazed Panel

MF Steel Stud Wall

Stud Wall Anchor Point

Item	Hazard	Risk

Rev	Modifications	By	Date	Chk'd	Auth

Purpose of issue	Rev	Date	Authorised

CLIENT

Knowsley Metropolitan Borough Council

PROPERTY

Huyton Library
Civic Way, Huyton
L36 9GD

PROJECT

TITLE

Proposed Floor plans

Original Size	Scale	Designed	Drawn	Checked	Authorised
A1	1:100	KMBC	KMBC		
		Date 09.11.26	Date 09.11.26	Date	Date

Project No.	Office	Drawing No.	Rev
	KMBC	003	0