

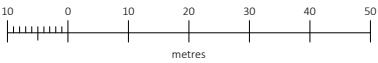
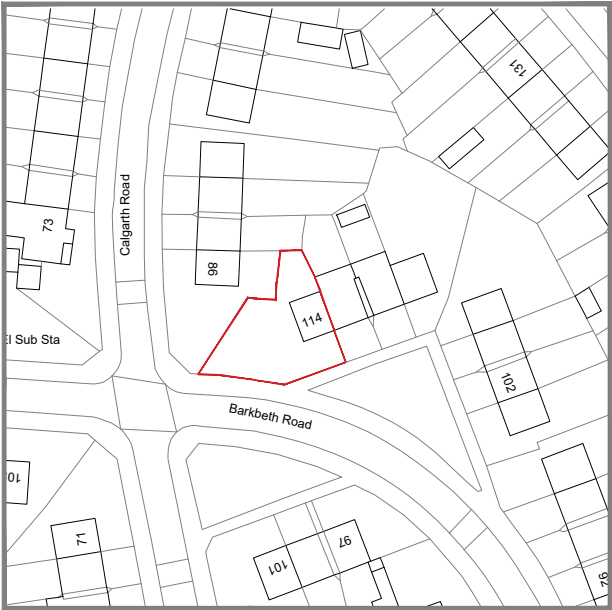


OS MAP - SCALE 1:1250

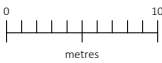

BLOCK PLAN - SCALE 1:500

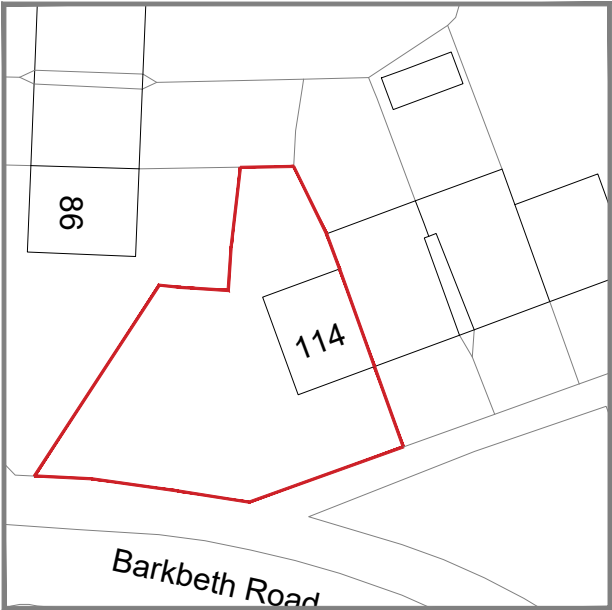

© Crown copyright 2024 Ordnance Survey 100053143



Amico Design Limited

Grange Park Court, 3 Roman Way,
Northampton, NN4 5EA

01604 871809

hello@amicodesign.co.uk

www.amicodesign.co.uk

A	SCHEME UPDATED	QR	23/09/25
-	FIRST ISSUE	XX	DD.MM.YY
REV:	DESCRIPTION:	BY:	DATE:

STATUS: **PLANNING**

CLIENT: PHASED CARE LTD

PROJECT:	114 BARKBETH ROAD, LIVERPOOL, L36 3TX		
DRAWING TITLE:	OS MAP		

SCALE AT A4: 1:1250/1:500	DATE: DD.MM.YY	DRAWN: HK	CHECKED: GB
PROJECT NO: 25156	DRAWING NO: AD-OS	REVISION: A	