

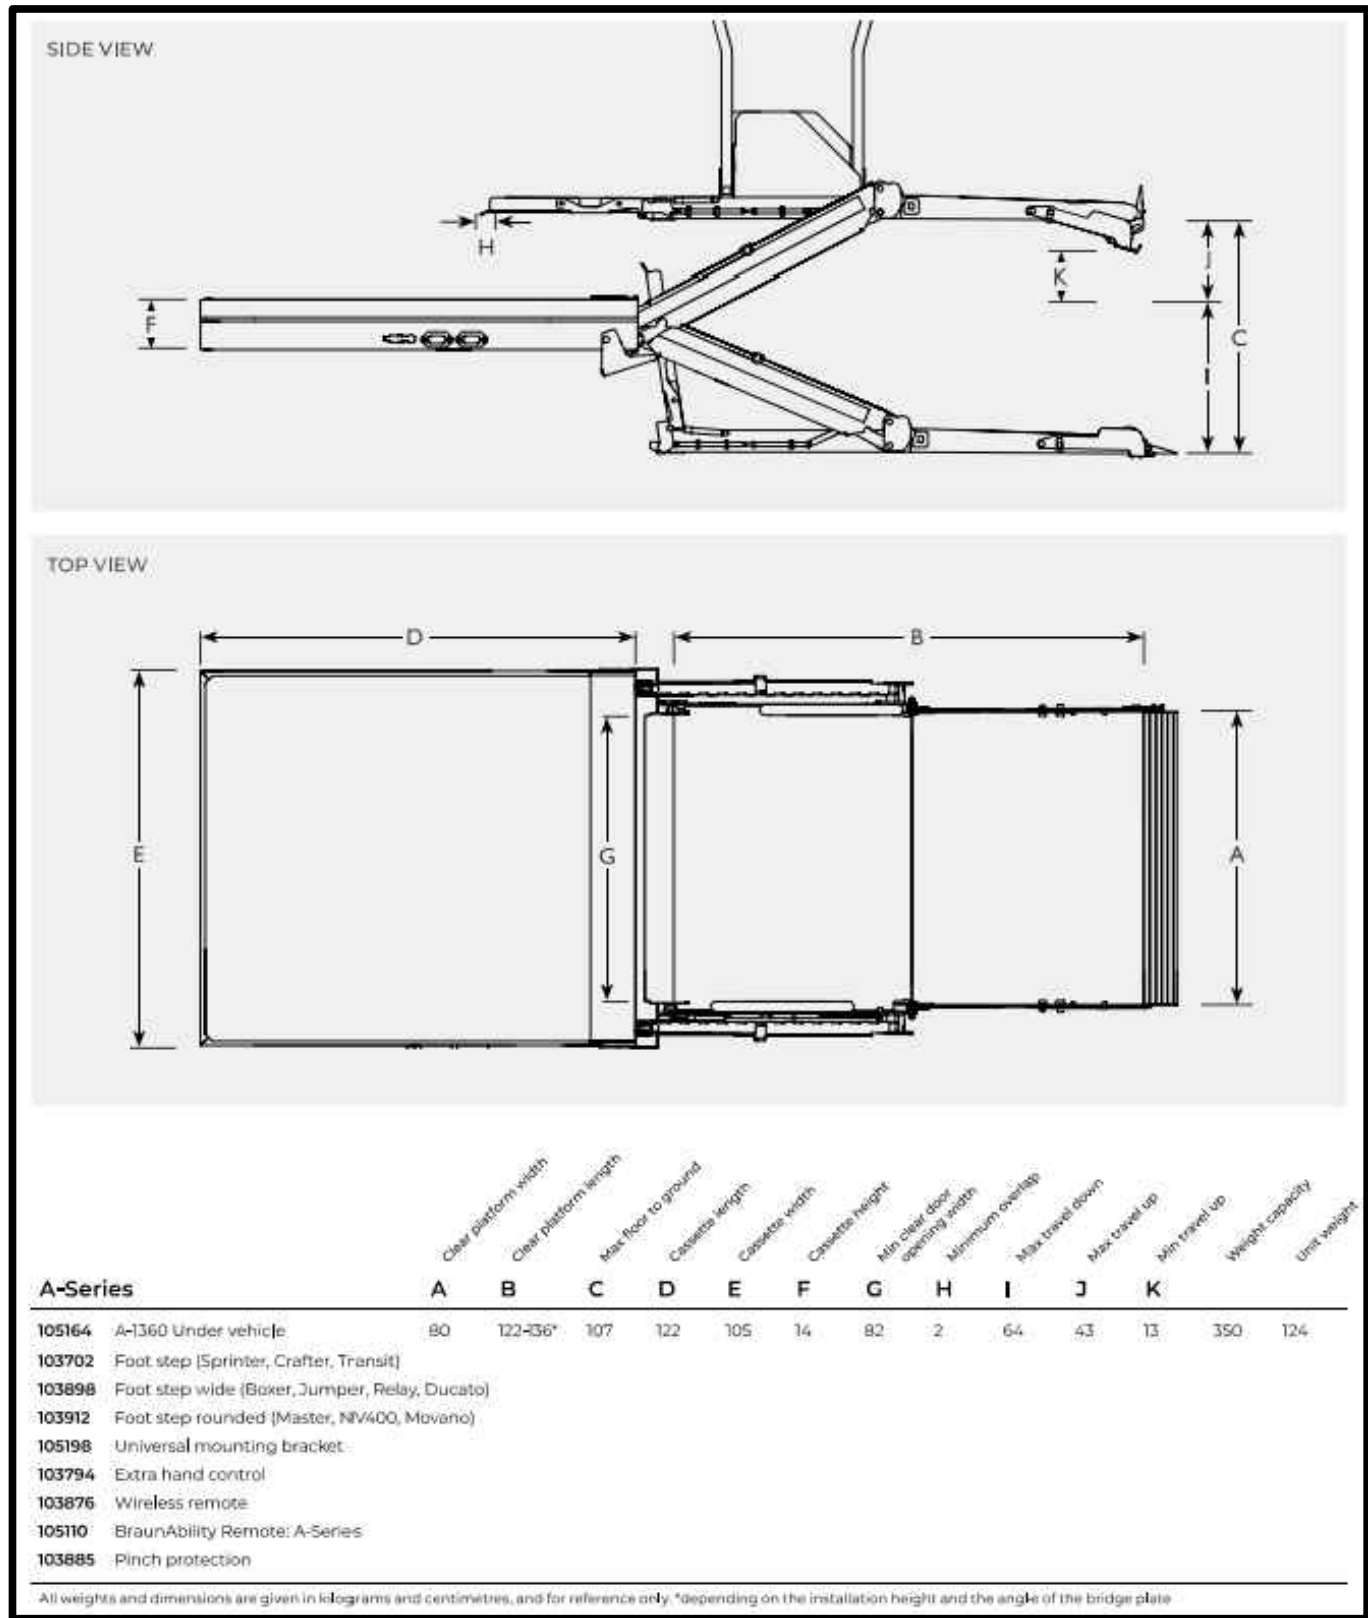


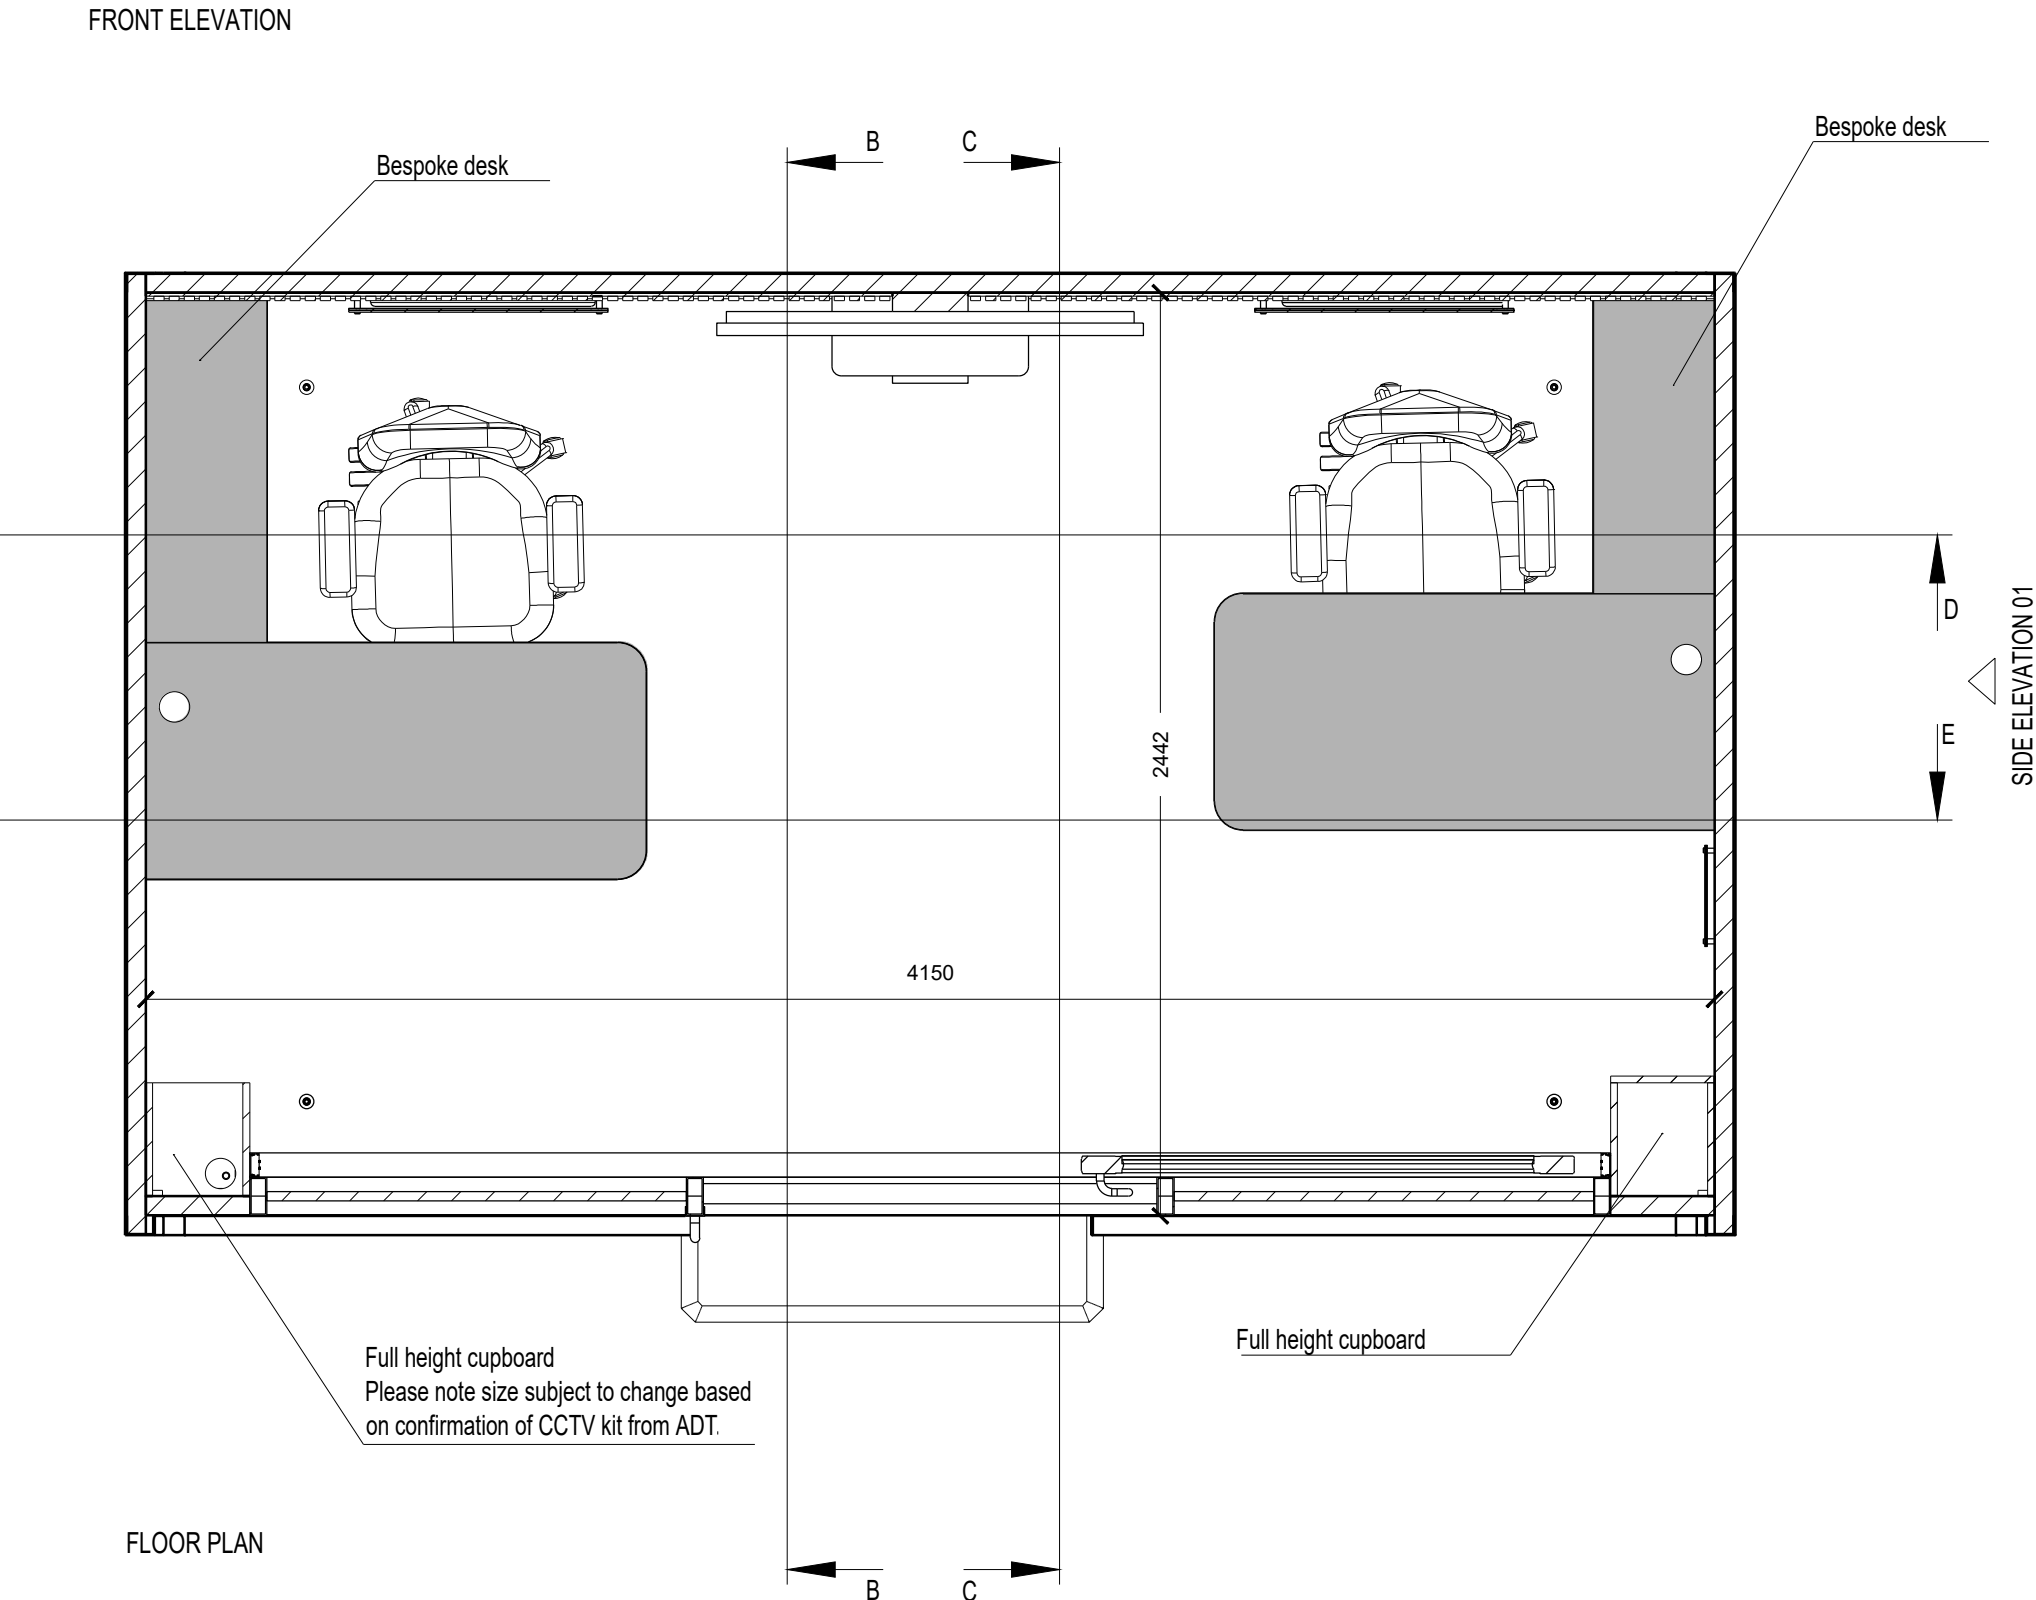

POD WHEELCHAIR ACCESSIBLE LIFT  
NOT TO SCALE

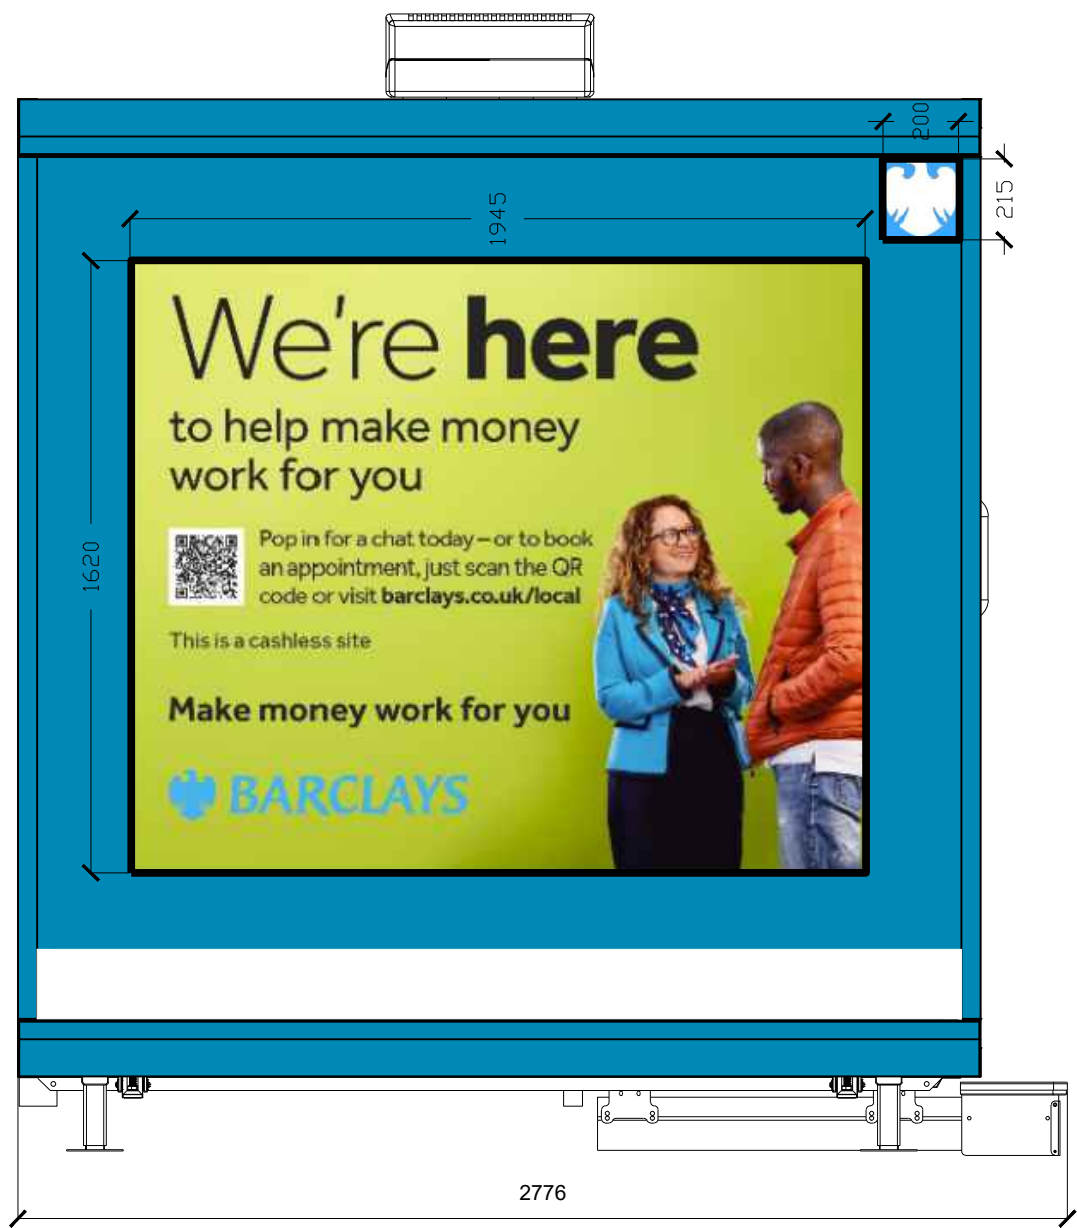

POD PLAN AND ELEVATIONS AS PROPOSED  
Scale 1:50

Notes:

Barclays Cyan Blue -RAL5012

Anthracite Grey - RAL7016

AC Unit: Telco Dual Clima 12500H  
Cooling: 2.5KW (8.500BTU)  
Heating: 2.46KW (8.400 BTU)

<https://www.telecogroup.com/en/products/air-conditioners/dualclima-12500h-dualclima-8400h>

DDA Access lift:  
BraunAbility A-Series

<https://www.braunability.eu/en/products/wheelchair-lifts/a-series/>

Revisions

| DATE     | REV | DRAWN | CHECKED |
|----------|-----|-------|---------|
| 01/12/23 | A   | TM    | DAS     |

Advertisement dimensions

| DATE | REV | DRAWN | CHECKED |
|------|-----|-------|---------|
|      |     |       |         |

NOTES:

Project Ref: N783

**L&H** **Architecture**

Lewis & Hickey Ltd  
2 St. Peter's Gate  
Nottingham  
NG1 2JG

Tel: 0115 962 9000  
Email: [nottingham@lewishickey.com](mailto:nottingham@lewishickey.com)

Edinburgh | Guildford | London | Manchester | Nottingham

Project

**Mobile Banking POD**

Cables Retail Park  
Steley Way  
Prescot L34 5NQ  
PIM NO.

**BARCLAYS**

Drawing Title

**Mobile POD Plans/Elevations  
PROPOSED**

| Branch Sort Code | Branch ID | Supplier Project No |
|------------------|-----------|---------------------|
|                  |           |                     |

| Scale   | Drawn | Checked | Date     |
|---------|-------|---------|----------|
| 1:50@A1 | TM    | DS      | 12/10/23 |

Architectural Practice:

Lewis & Hickey Ltd

REV