




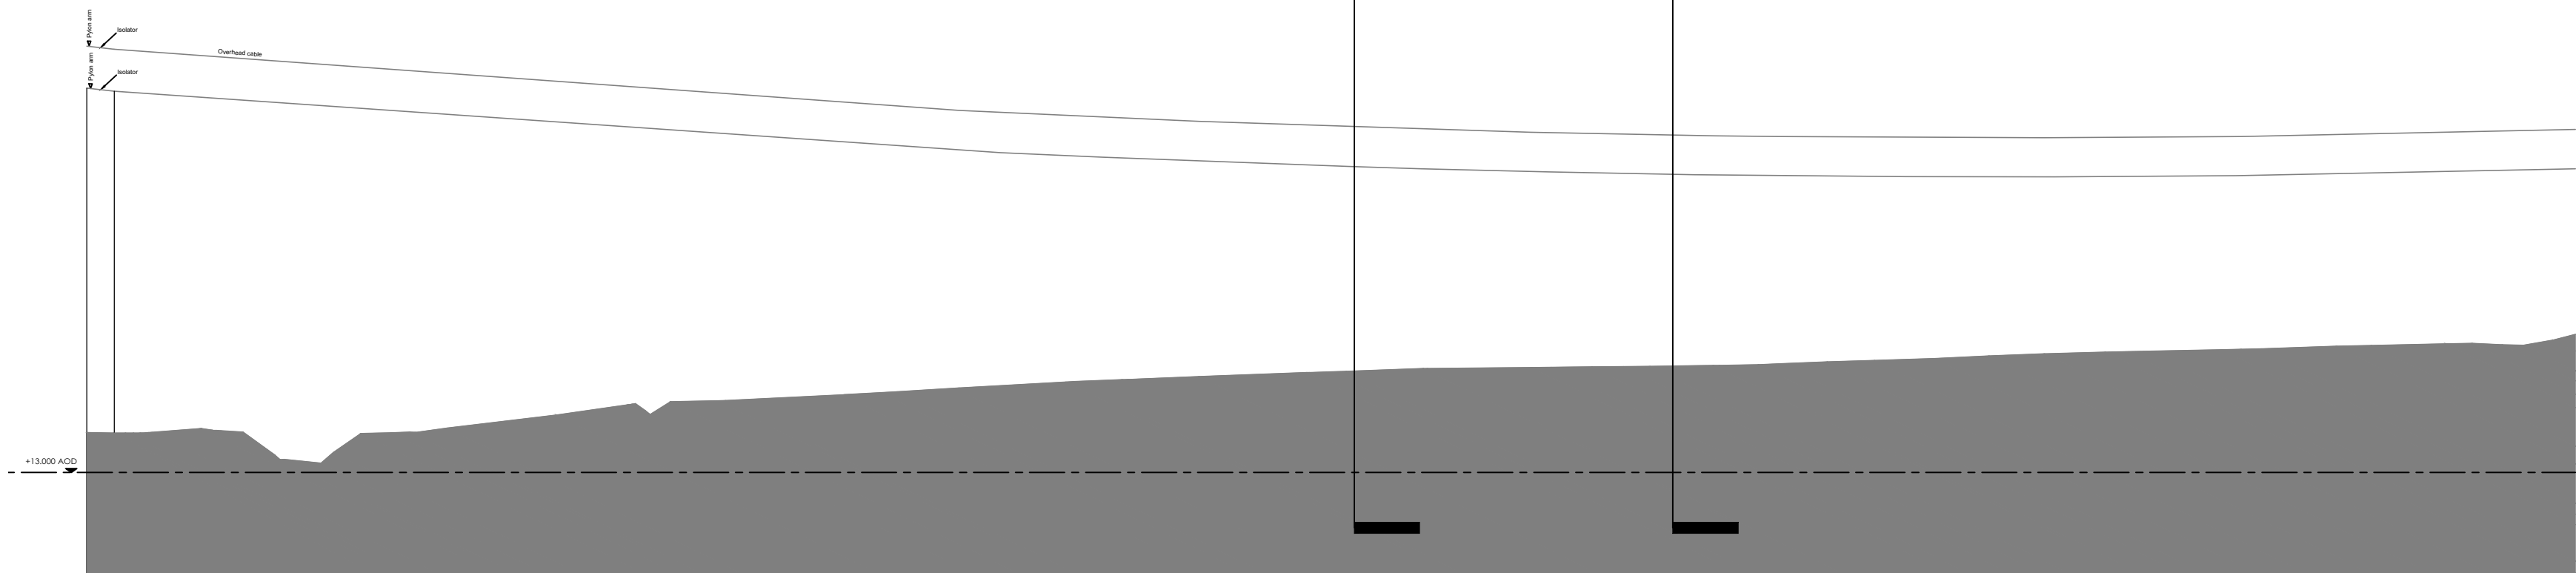


Site Section G (1:500)

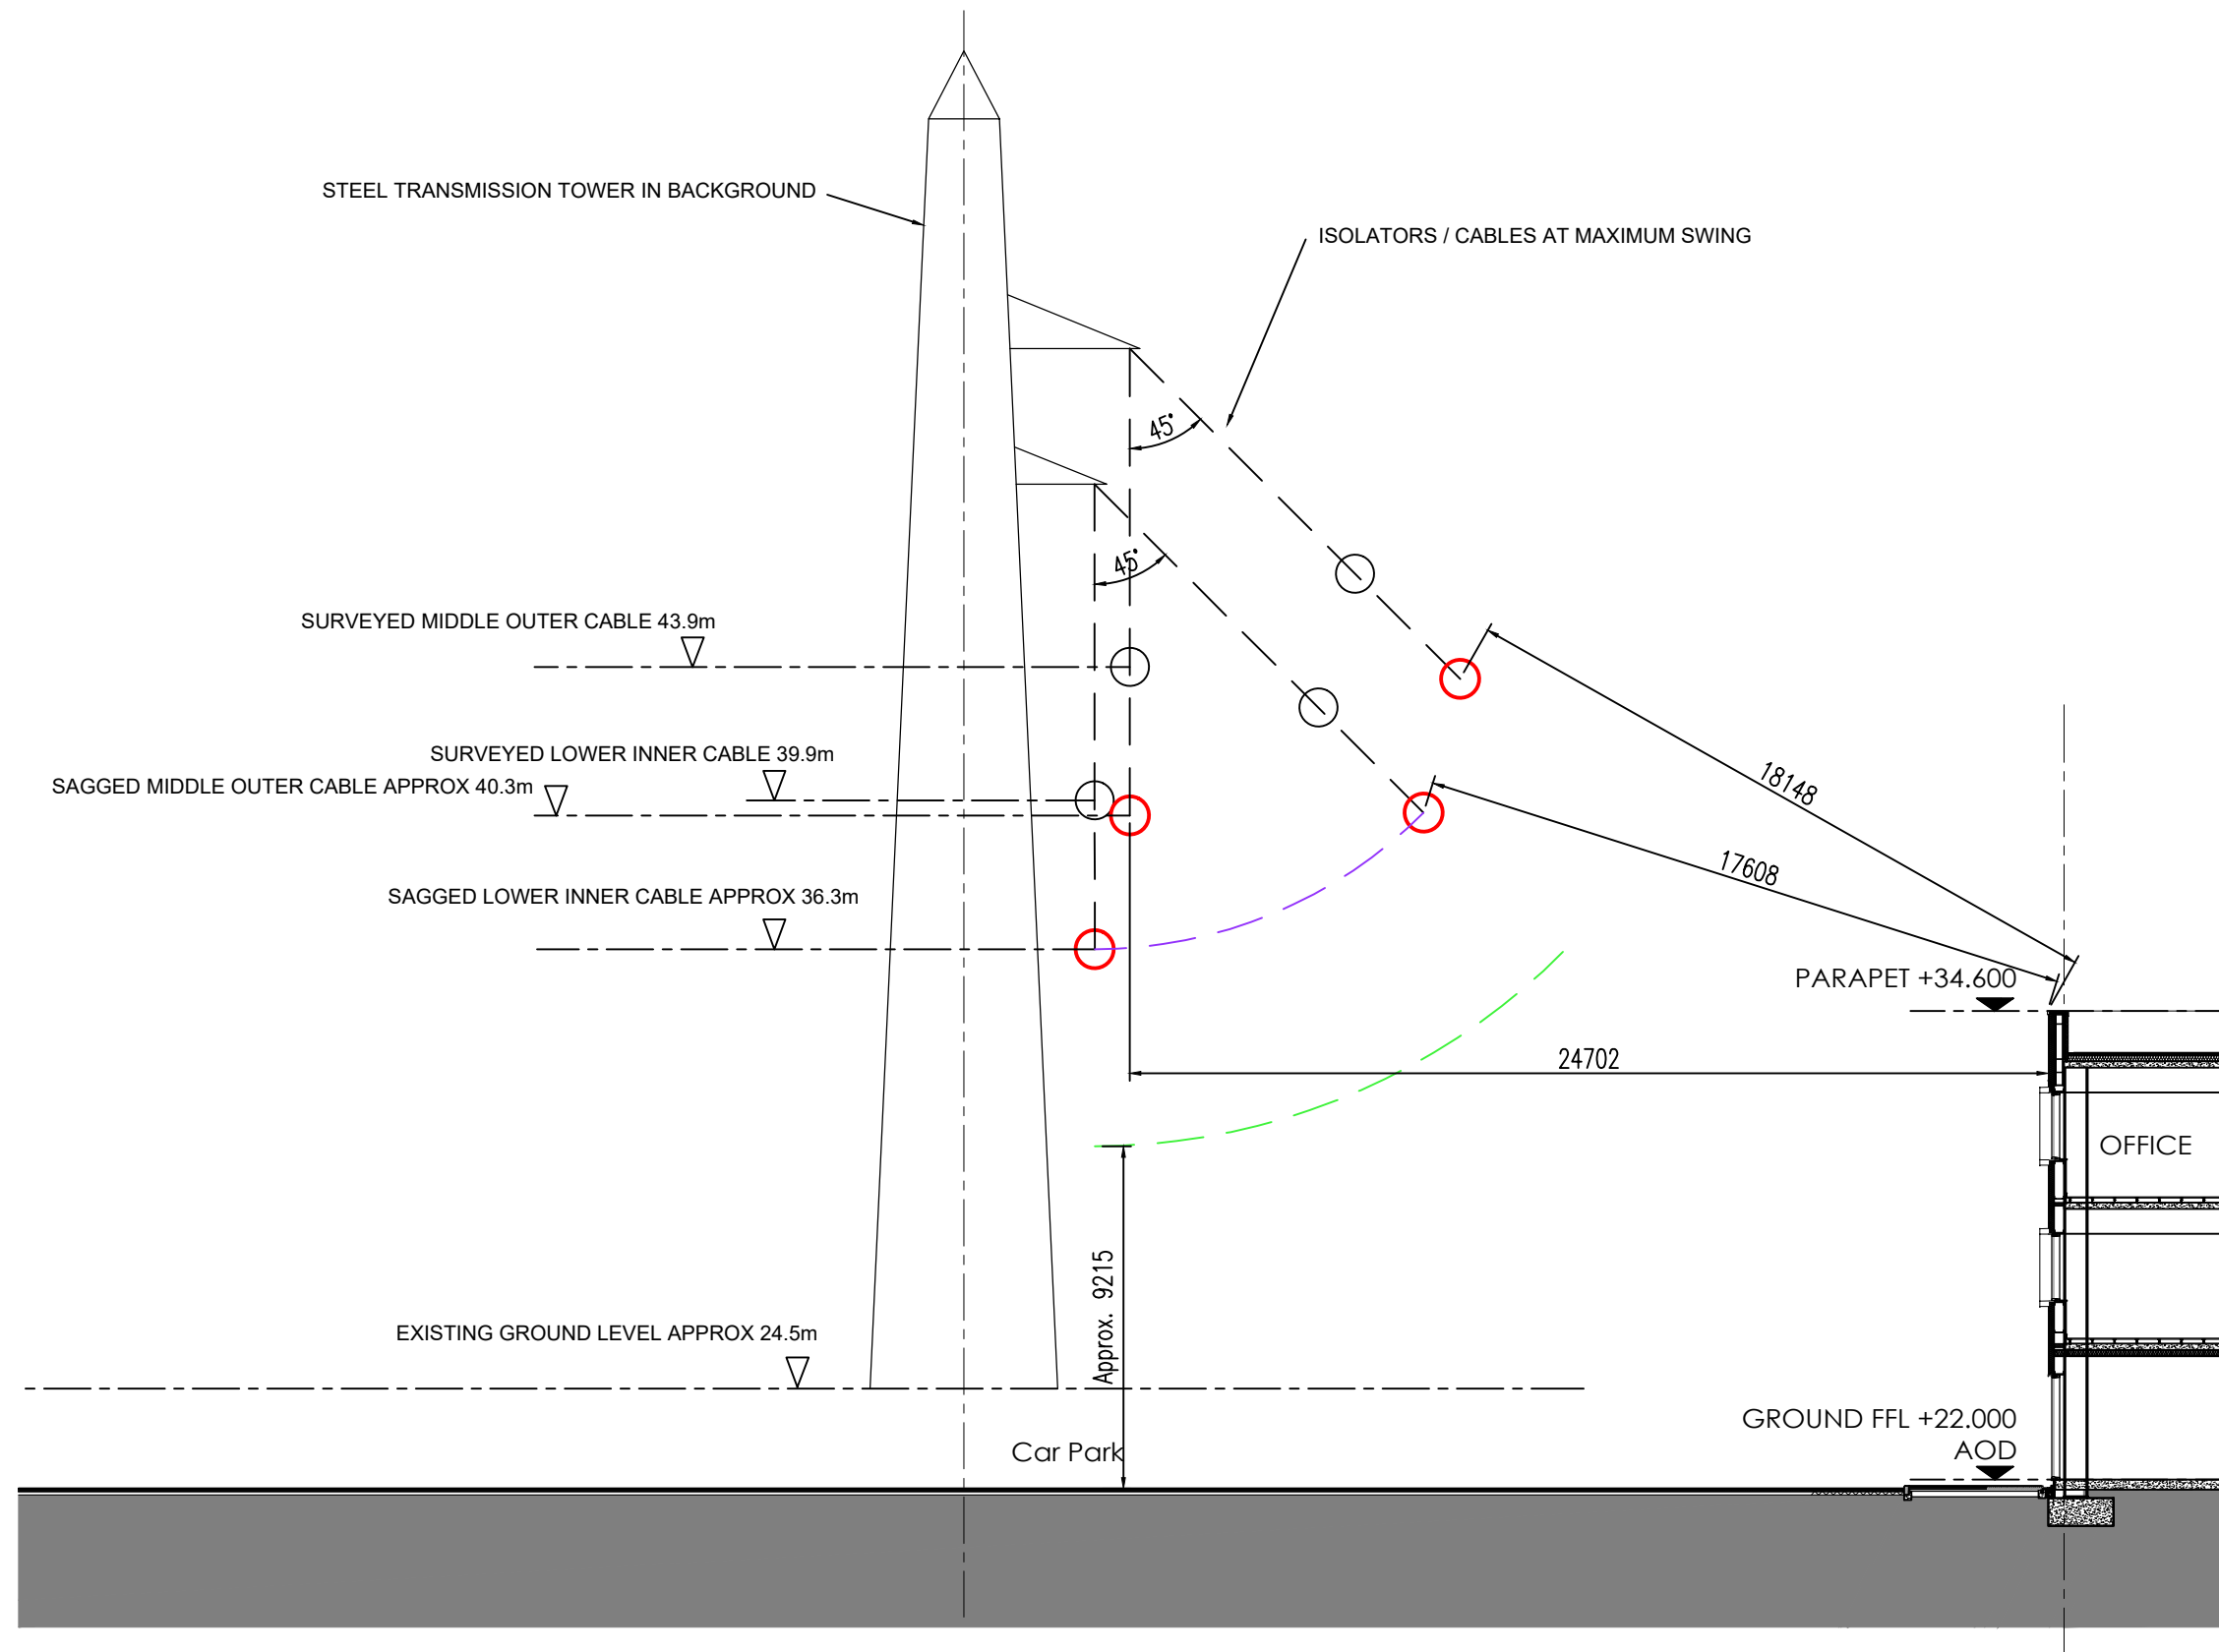

Site Section F (1:200)

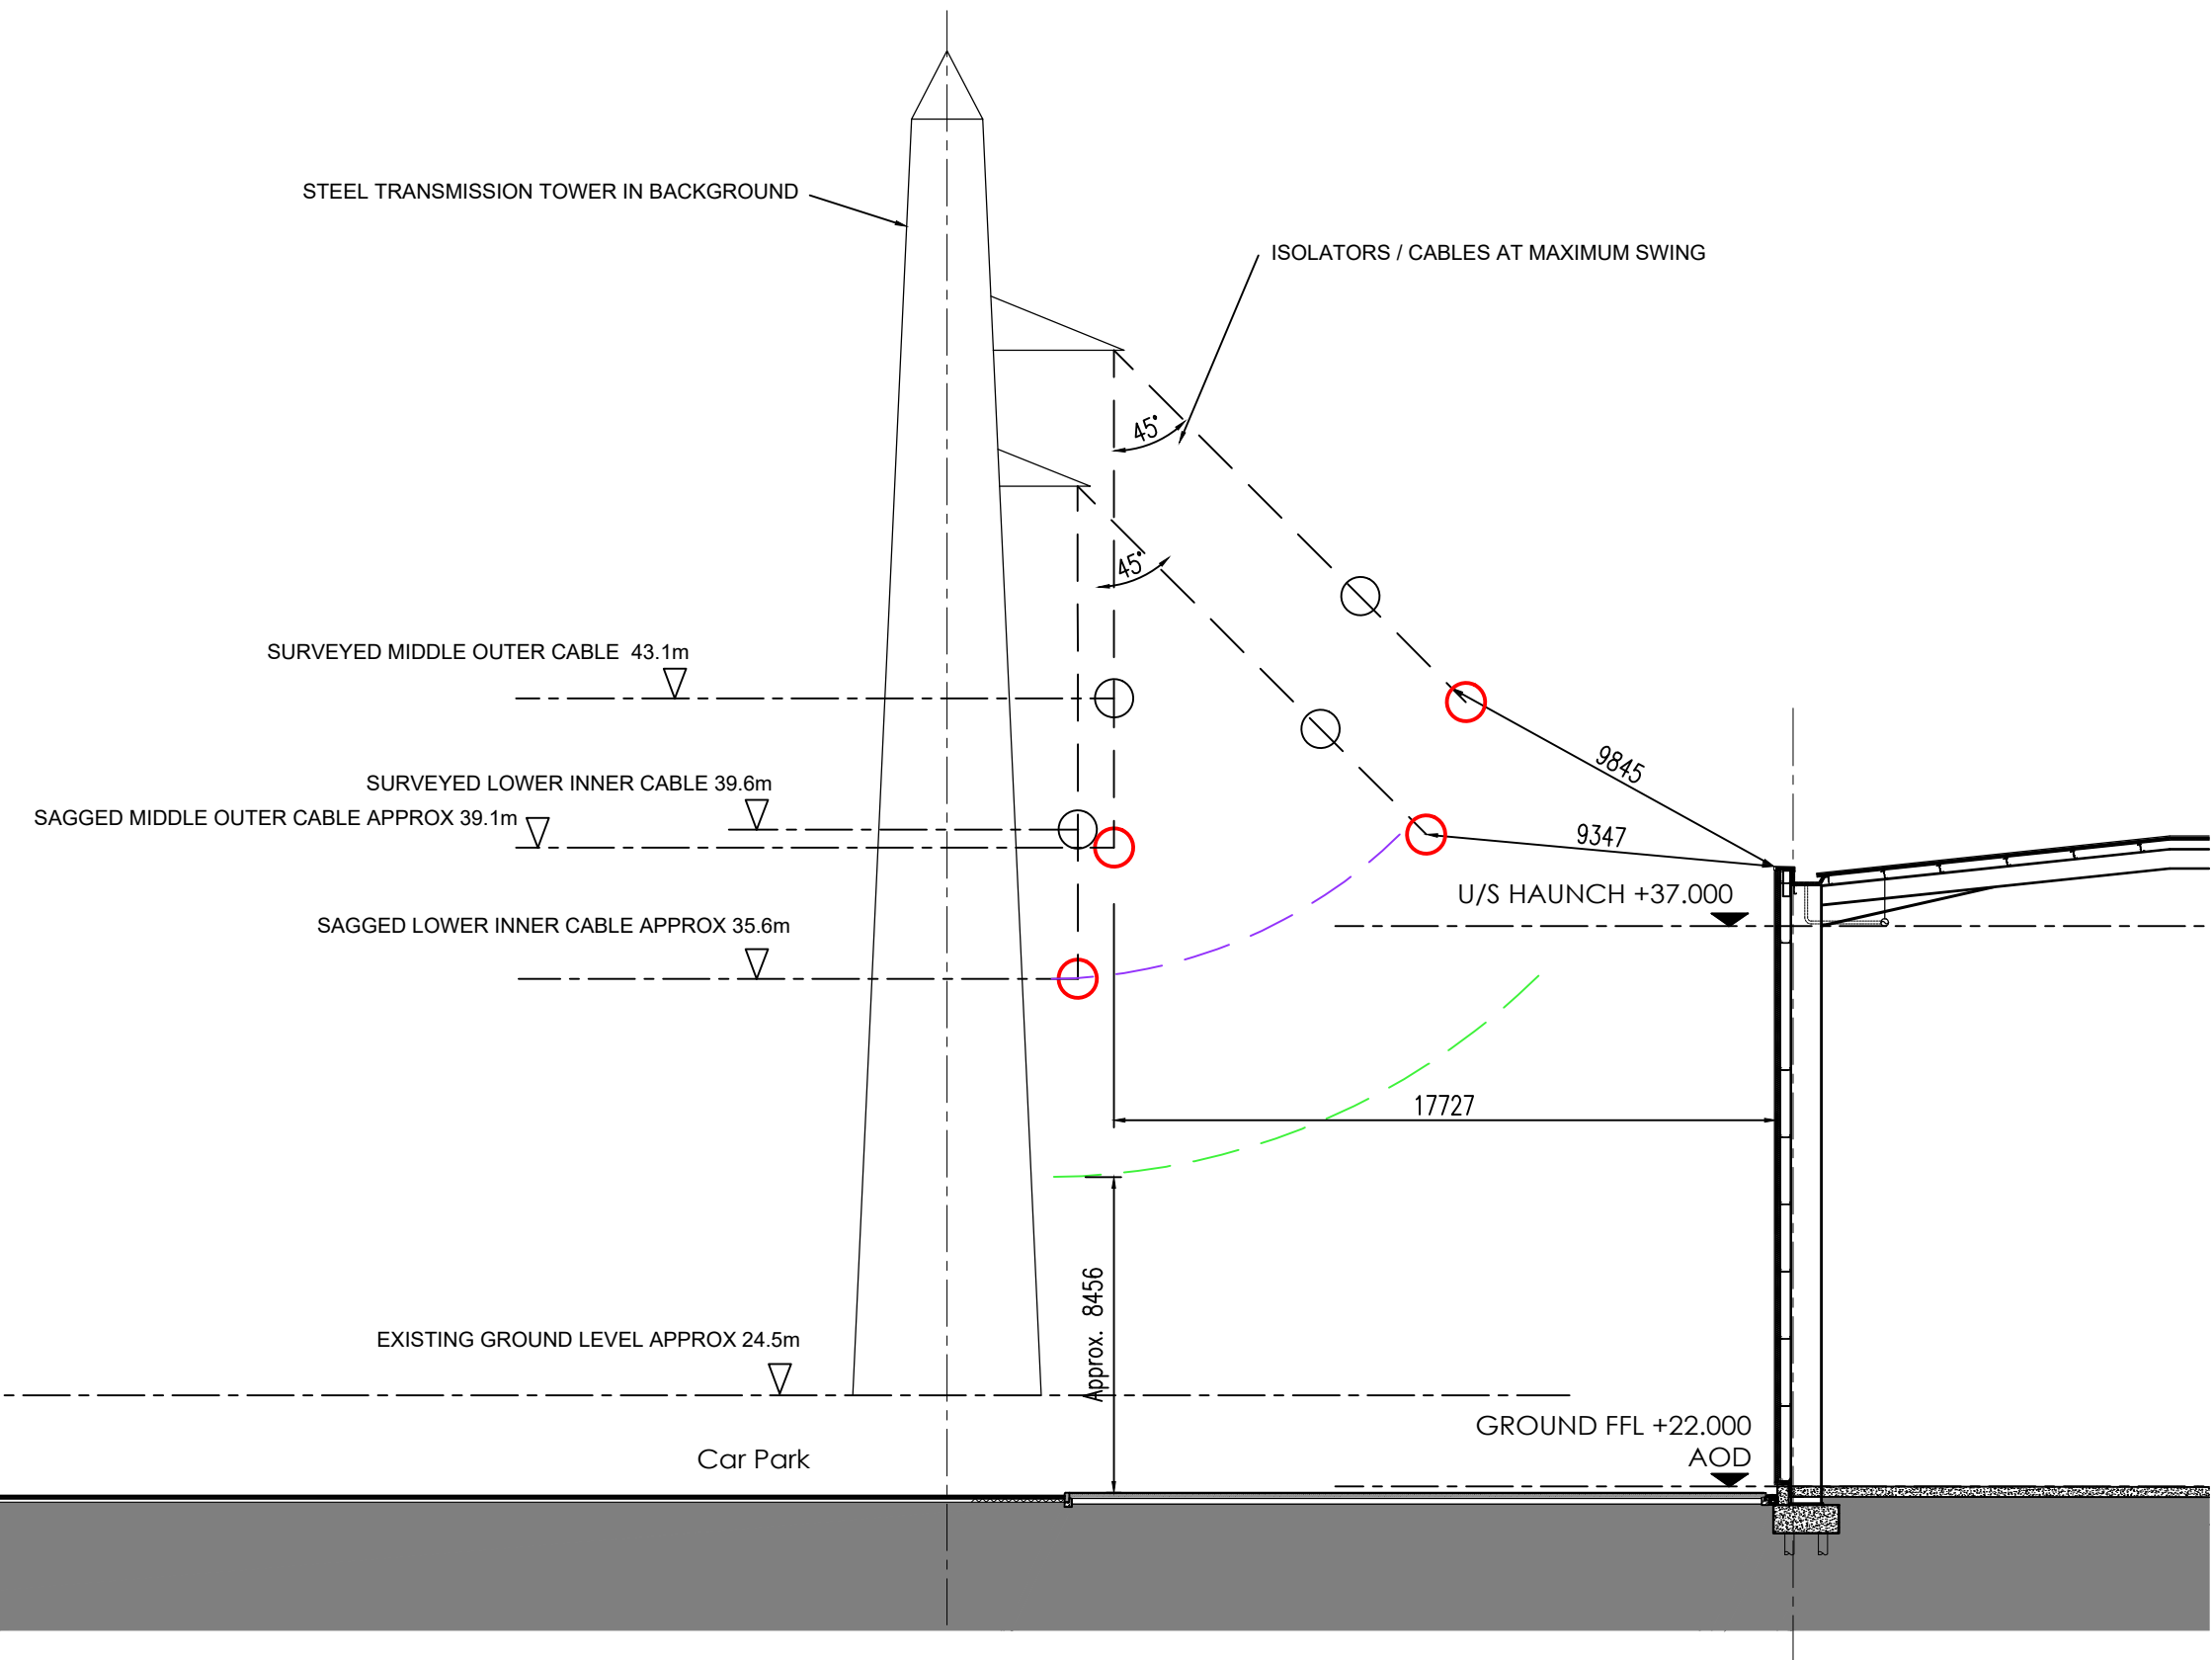

Site Section E (1:200)

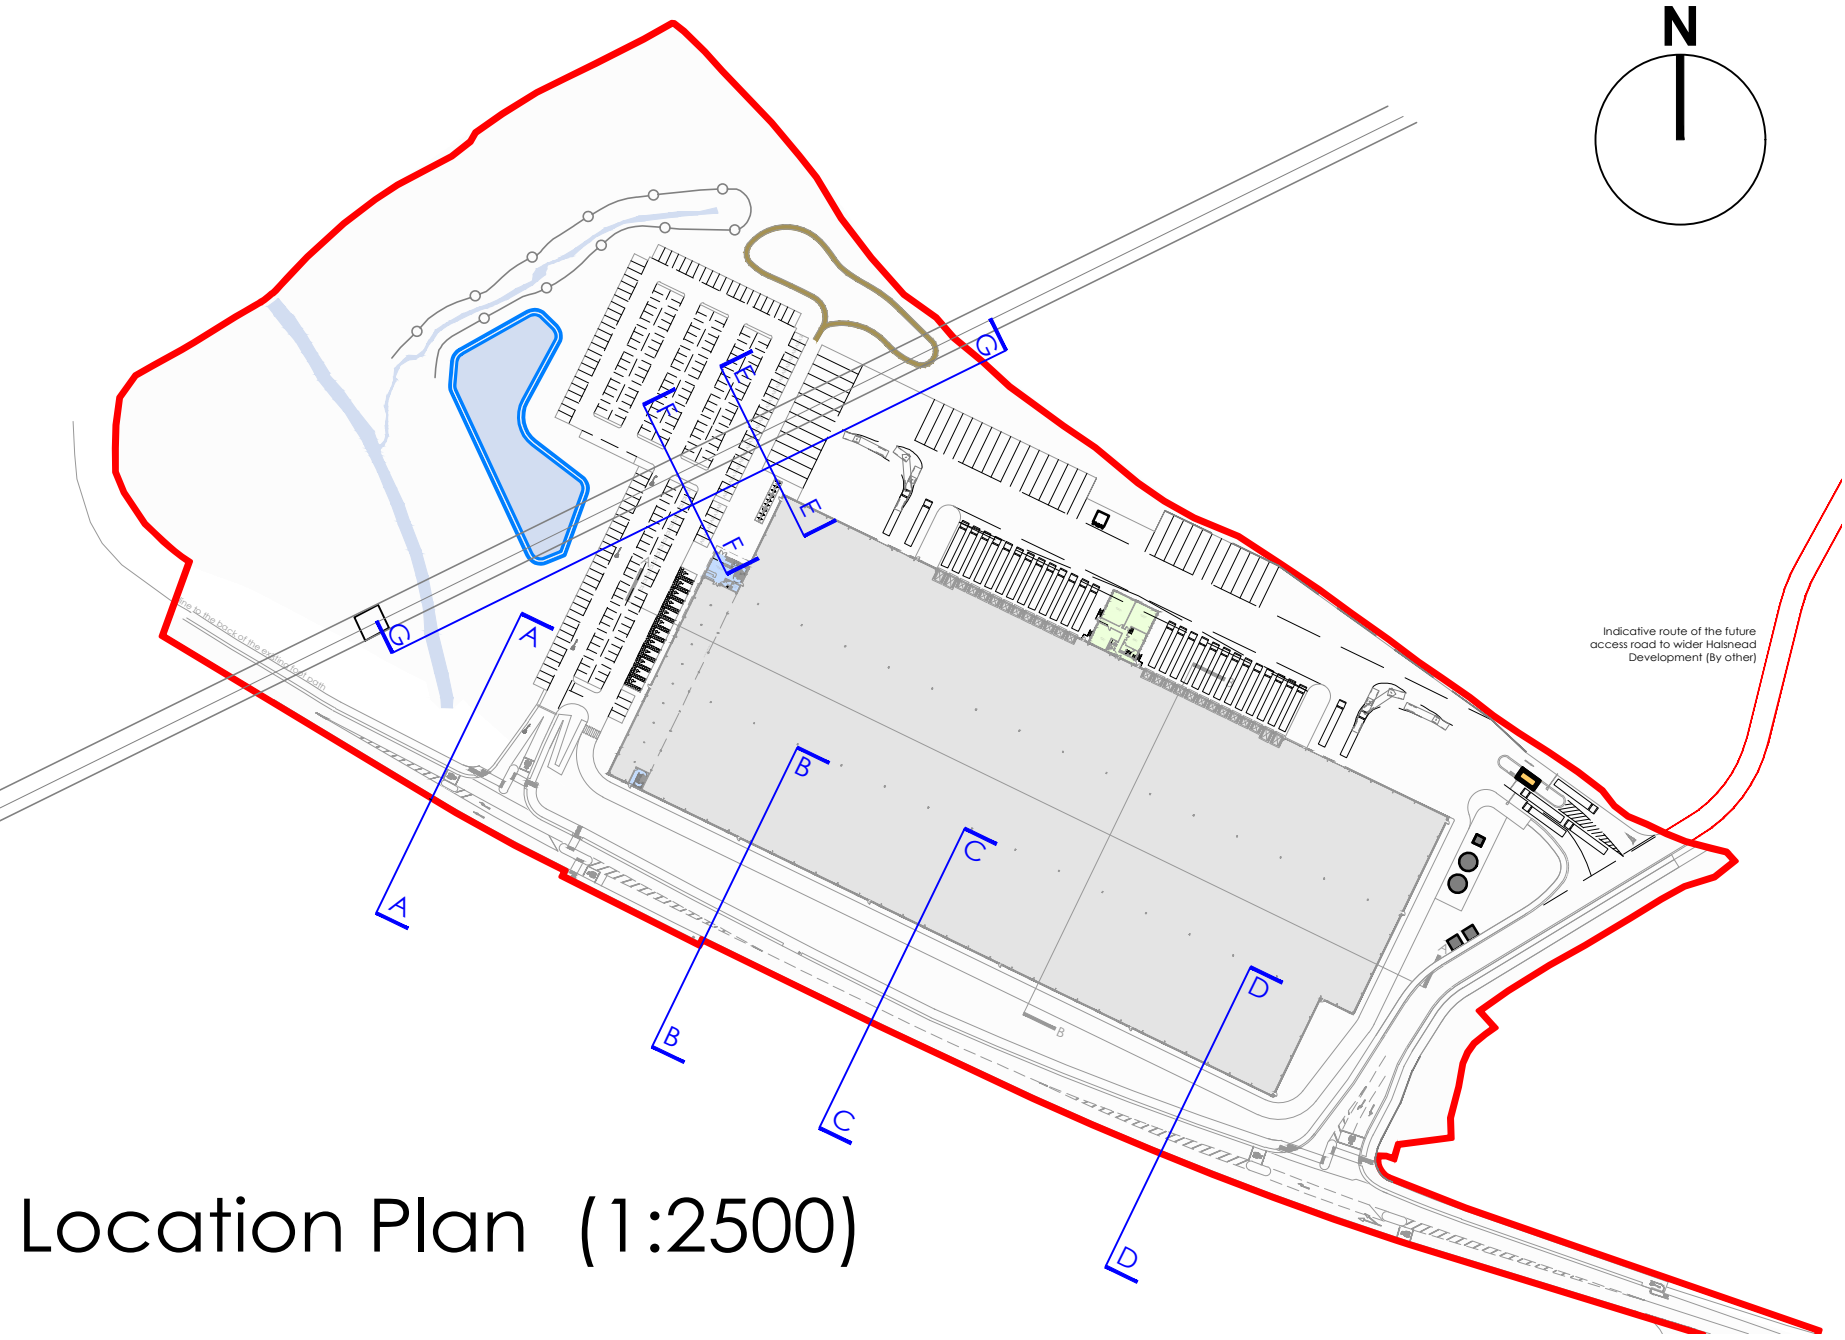

Location Plan (1:2500)

General Notes

All site dimensions shall be verified by the Contractor on site prior to commencing any works.

Do not scale from this drawing.

Only work to written dimensions.

This drawing is the property of Fletcher-Rae (UK) Limited (t/a Fletcher-Rae) and copyright is reserved by them. The drawing is not to be copied or disclosed by or to any unauthorised persons without the prior written consent of Fletcher-Rae (UK) Limited.

- Legend
- SURVEYED CABLE POSITION
 - ESTIMATED POSITION OF CABLE AT MAX SAG & SWAY
 - LINE OF BOTTOM LIVE ISOLATOR
 - 5.3M CLEARANCE ZONE

P1	PLANNING ISSUE	21.07.22	AL	MW
Rev.	Description	Date	ISS	APP
Scale	1:200@A1			
Status	PLANNING			
Drawn by	AL			
Checked by	MW			
Date	06.07.22			
Client:	MARO DEVELOPMENTS			

Project:
MERCURY 62, CRONTON

Sheet Name:
PROPOSED SITE SECTIONS - 2

Project No.	Orig.	Zone	Level	Type	Role	Dwg No.	Rev
17021-FRA-AV-XX-DR-A-0702							P1

fletcher | rae

Level 12, Tower 12, 18 - 22 Bridge Street, Manchester, M3 3BZ

t ■ +44 (0)161 242 1140
f ■ +44 (0)161 242 1141
w ■ www.fletcher-rae.com
e ■ info@fletcher-rae.com