


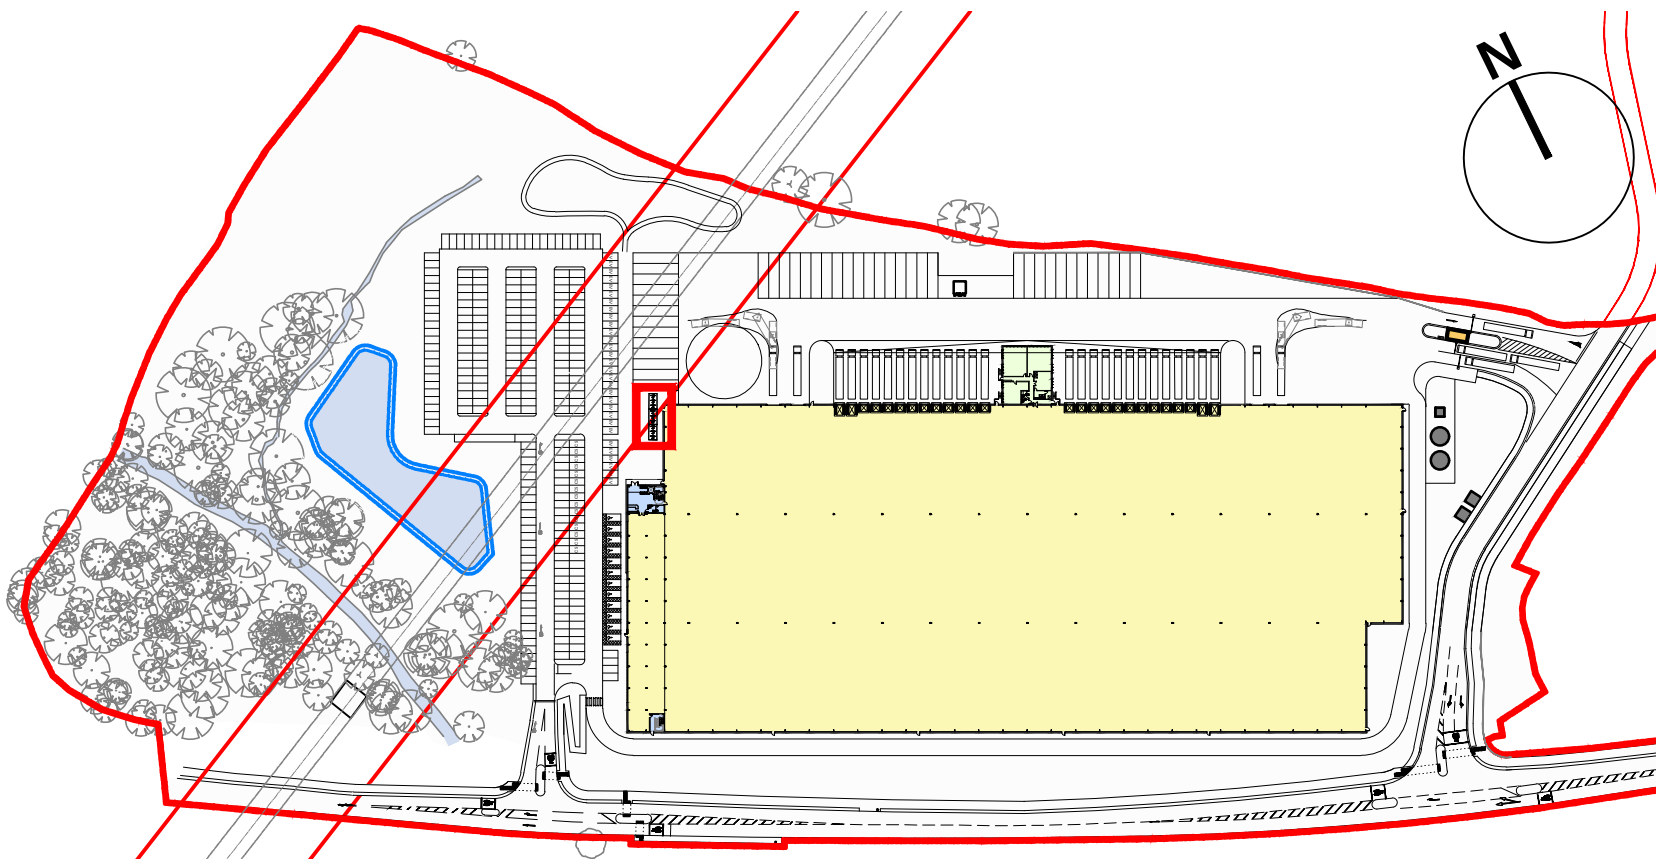

KEY PLAN
NOT TO SCALE

Cycle Shelter Specification

Type:
Broxap (BXMW/AP), Apollo Cycle Shelter, 5m Module
size for 12 cycles. To include provision of matching cycle
hoops.
Framing & cycle stands to be in dark grey (RAL 7016).
Clear polycarbonate to roof covering.

Floor:
Feature flag paving installed around and within cycle
shelter footprint. Paving also dressed around bicycle
stand hoops and shelter support posts.
Shelter and stand supports fixed down to concealed
concrete pads in accordance with manufacturers
requirements and recommendations.

Structure & Roof and Side cladding:
Robust modular construction featuring load bearing
purlins. Tubular section anti-climb end frames.
Curved roof glazing bar framing members with
ClearView PETg UV cladding.
All assembled using anti-tamper high strength bolts.

Bicycle Stands:
Matching powder coated, tubular hopped style, fixed to
bases below external paving surface finish.
Layout to achieve minimum number of bicycle space
provision indicated on the drawing to comply with
planning guidelines.

General Notes

All site dimensions shall be verified by the Contractor on site
prior to commencing any works.

Do not scale from this drawing.


Only work to written dimensions.

This drawing is the property of Fletcher-Rae (UK) Limited (t/a
Fletcher-Rae) and copyright is reserved by them. The drawing is
not to be copied or disclosed by or to any unauthorised persons
without the prior written consent of Fletcher-Rae (UK) Limited.


NOTES:

3 no SHELTERS IN TOTAL
EACH SHELTER ACCOMMODATES
12 Cycles


TOTAL SPACE FOR 36 CYCLES

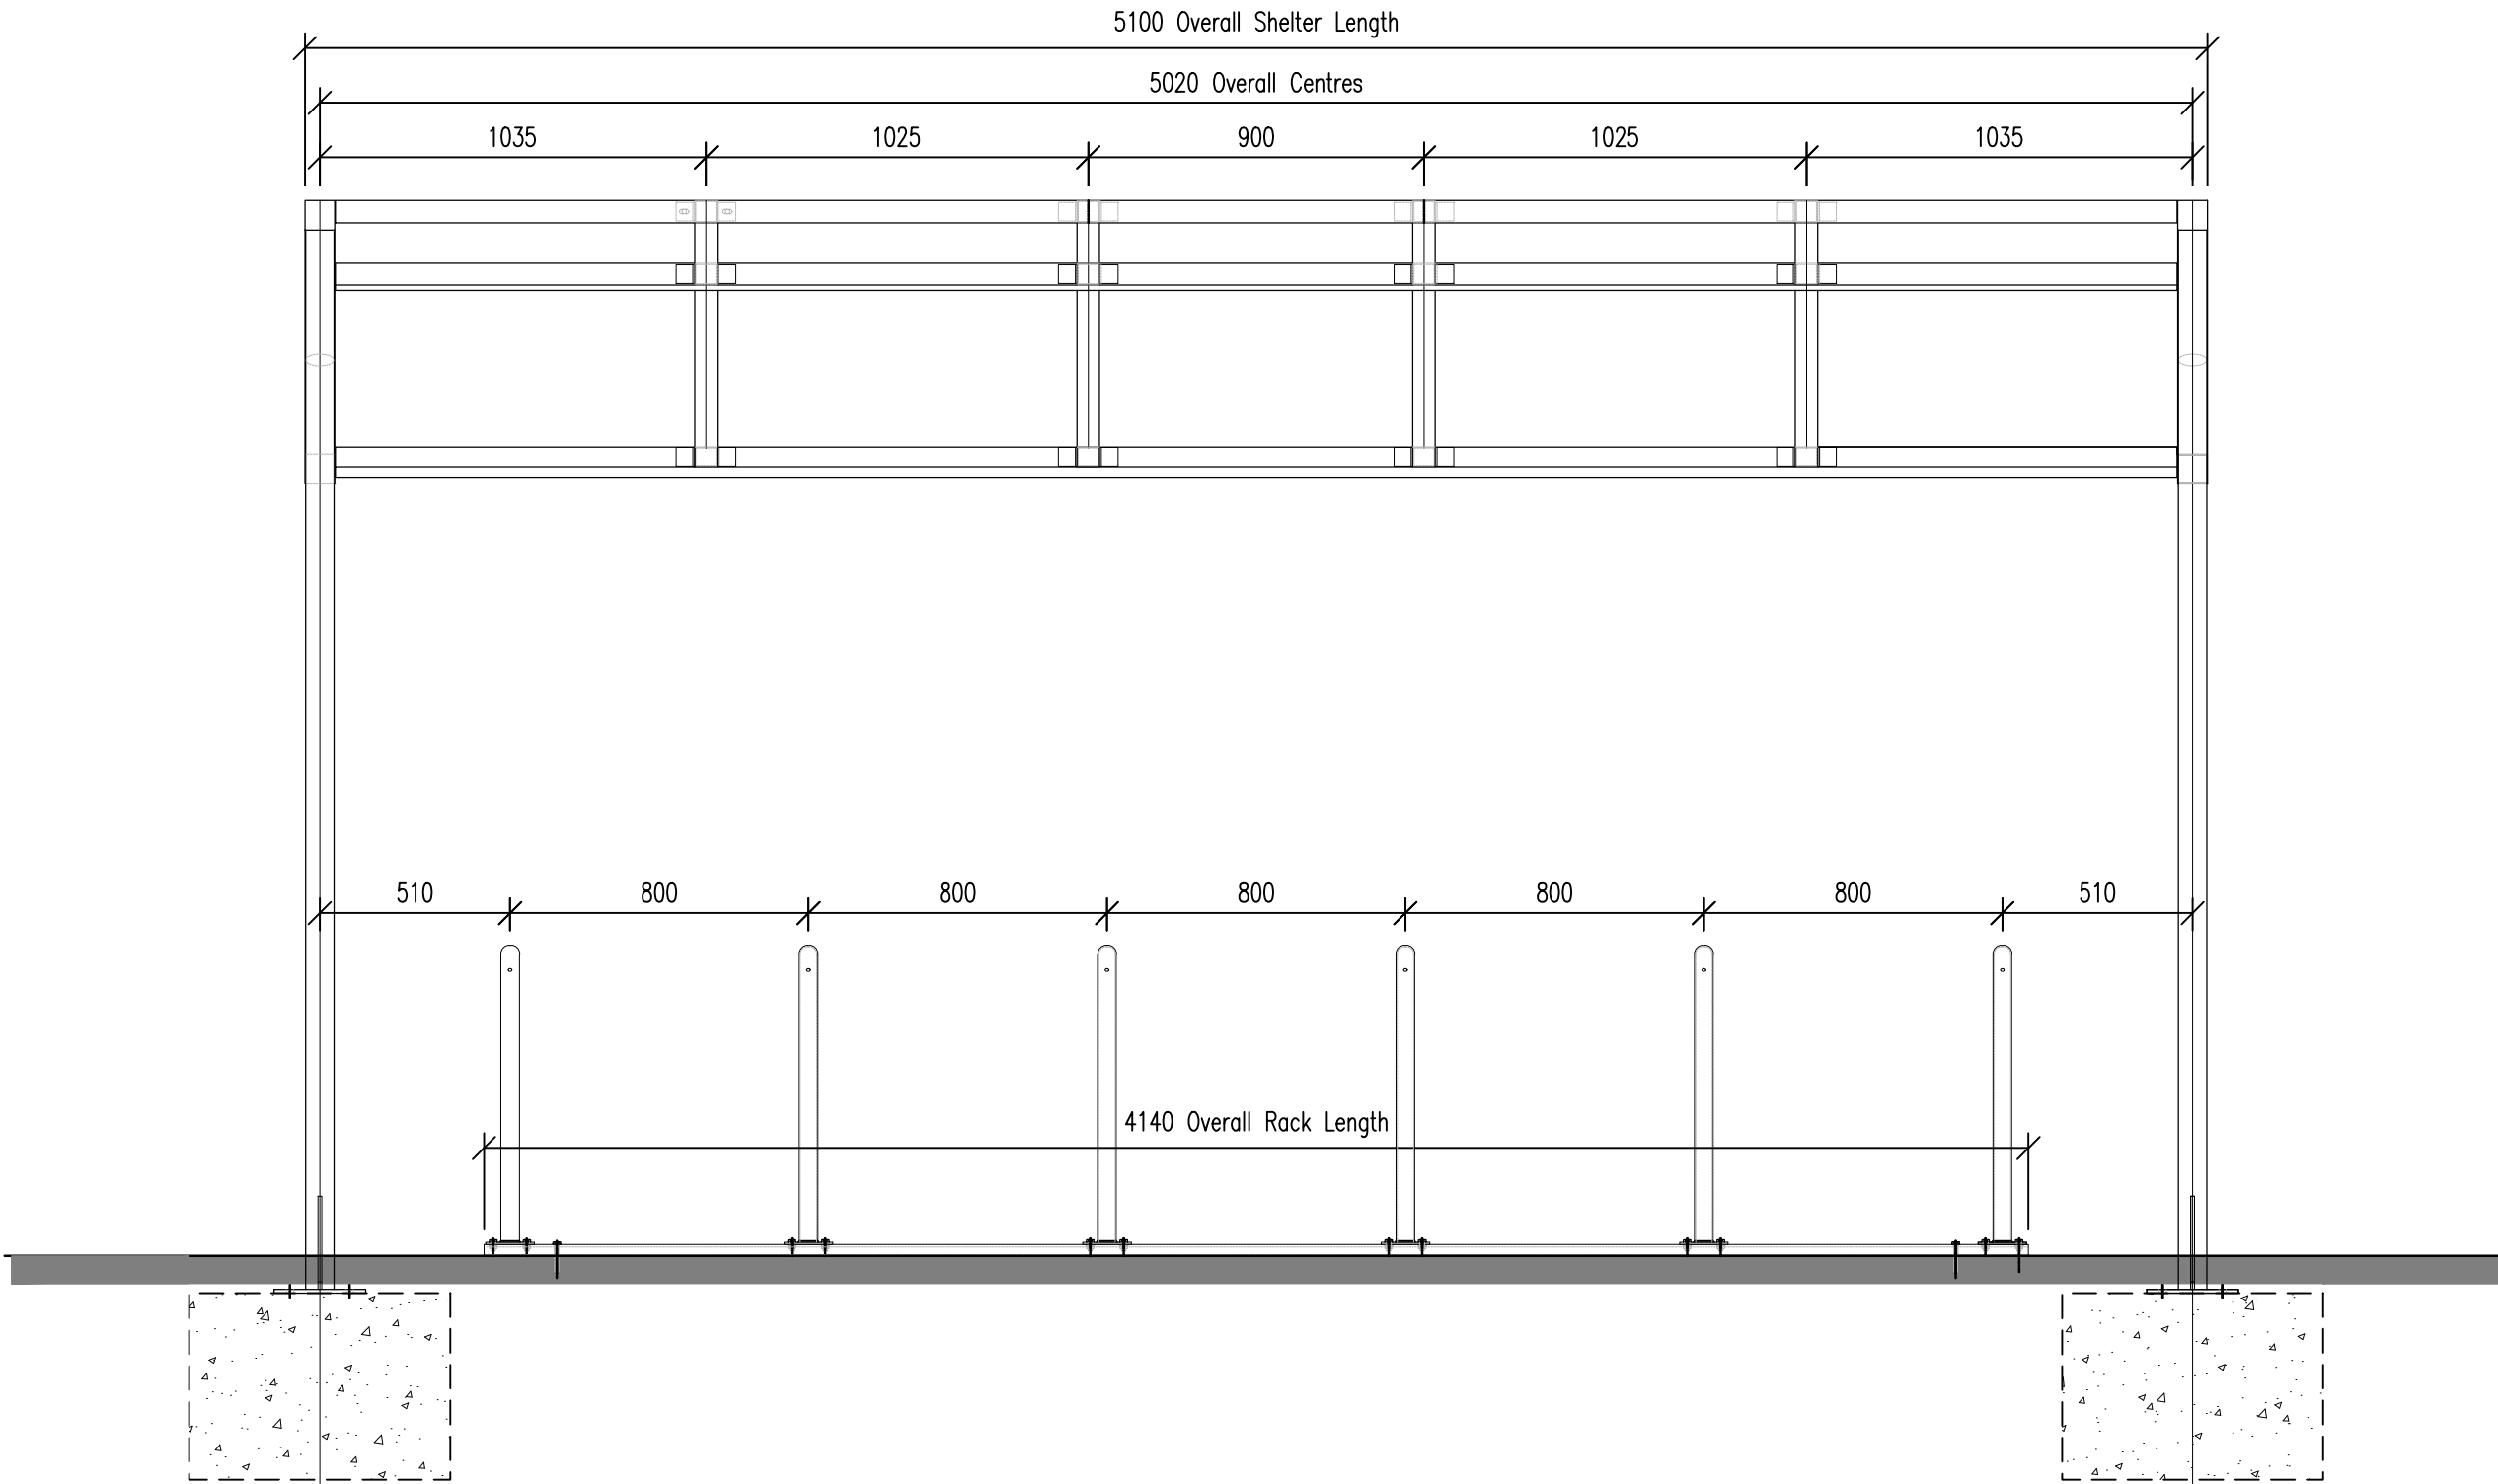


ELEVATION
SCALE 1:20

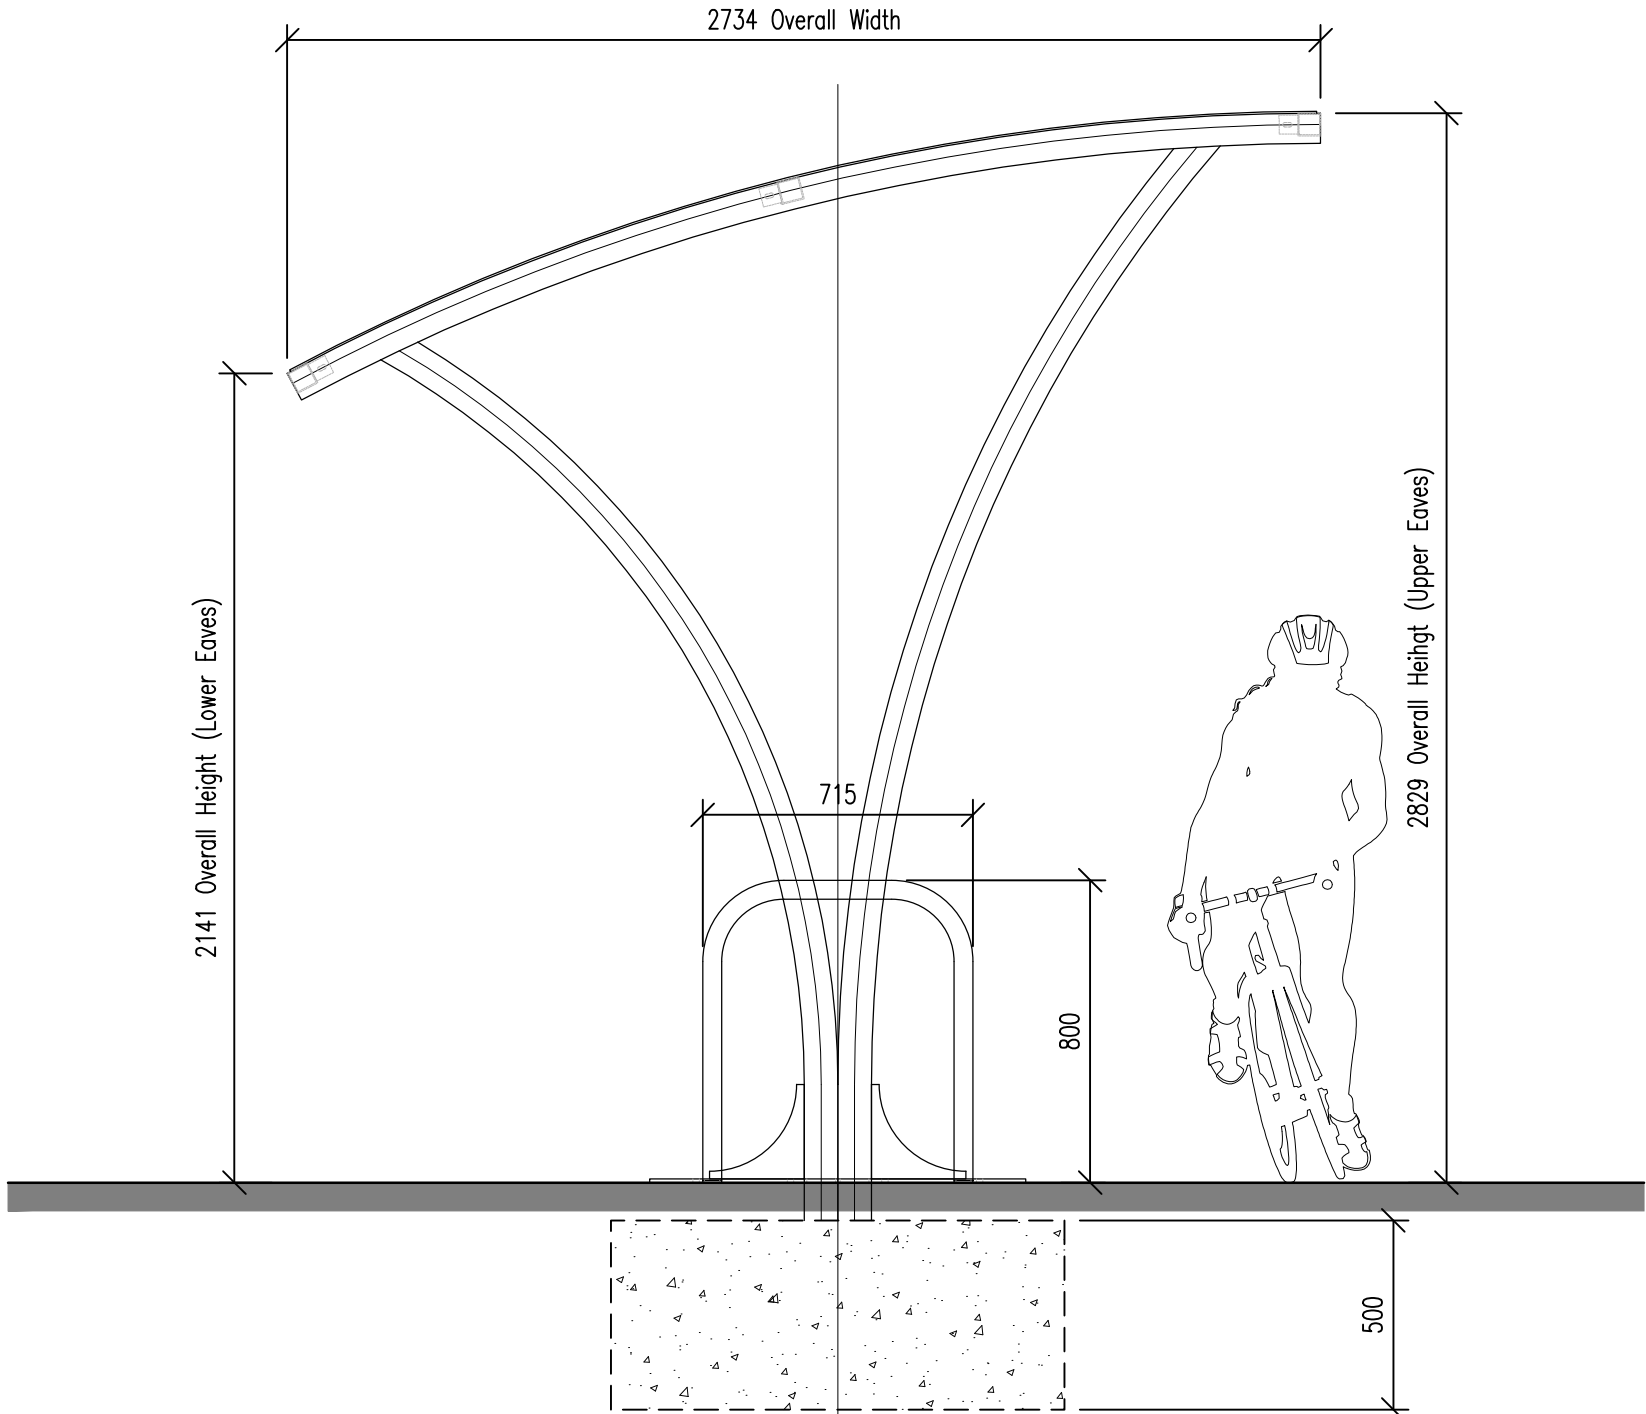

SECTION
SCALE 1:20

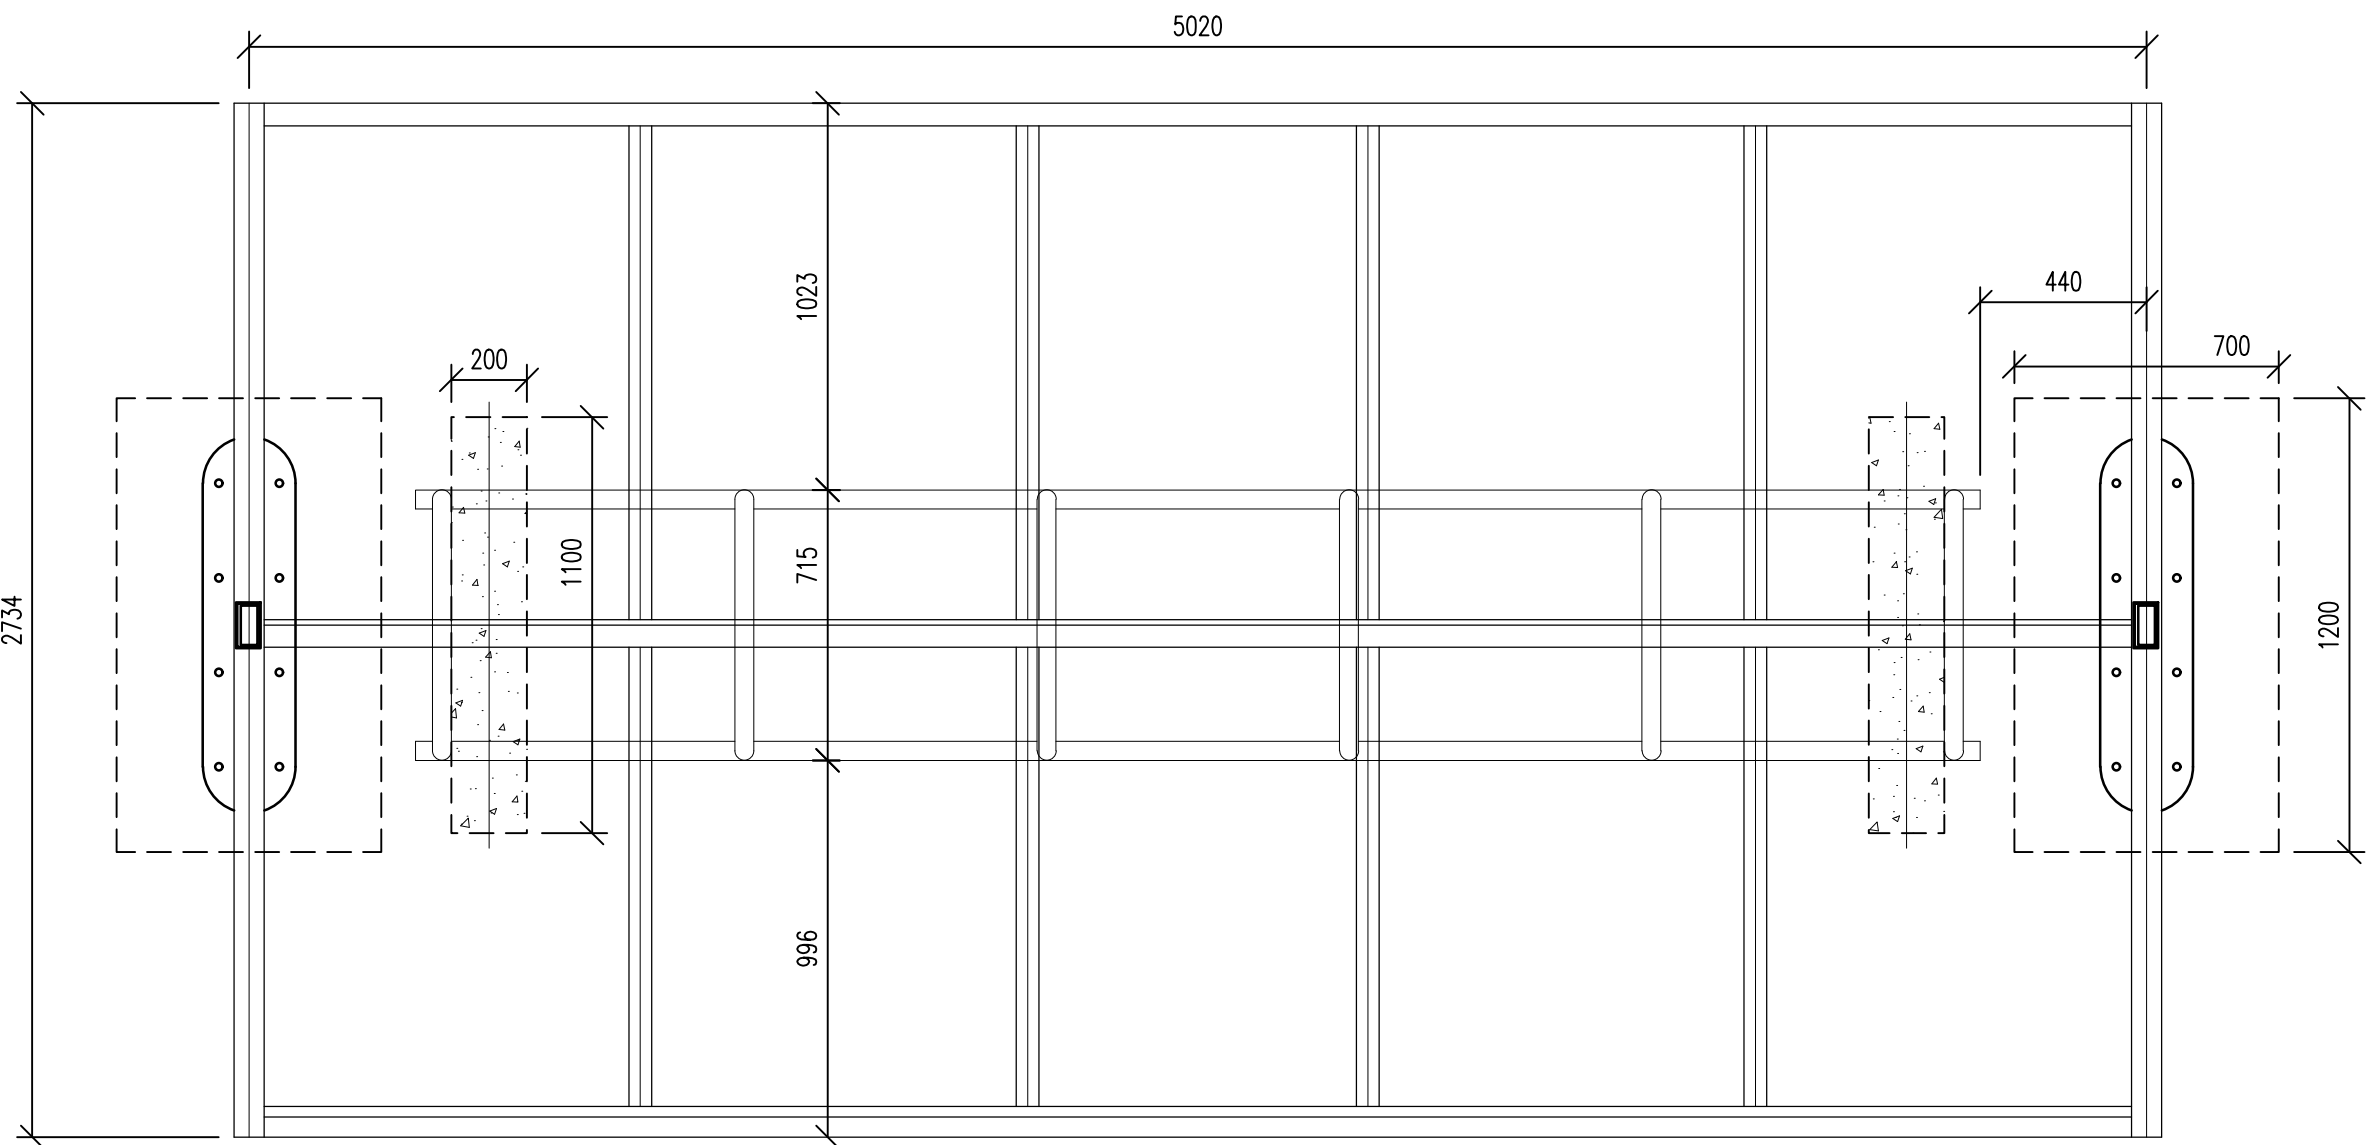

PLAN
SCALE 1:20

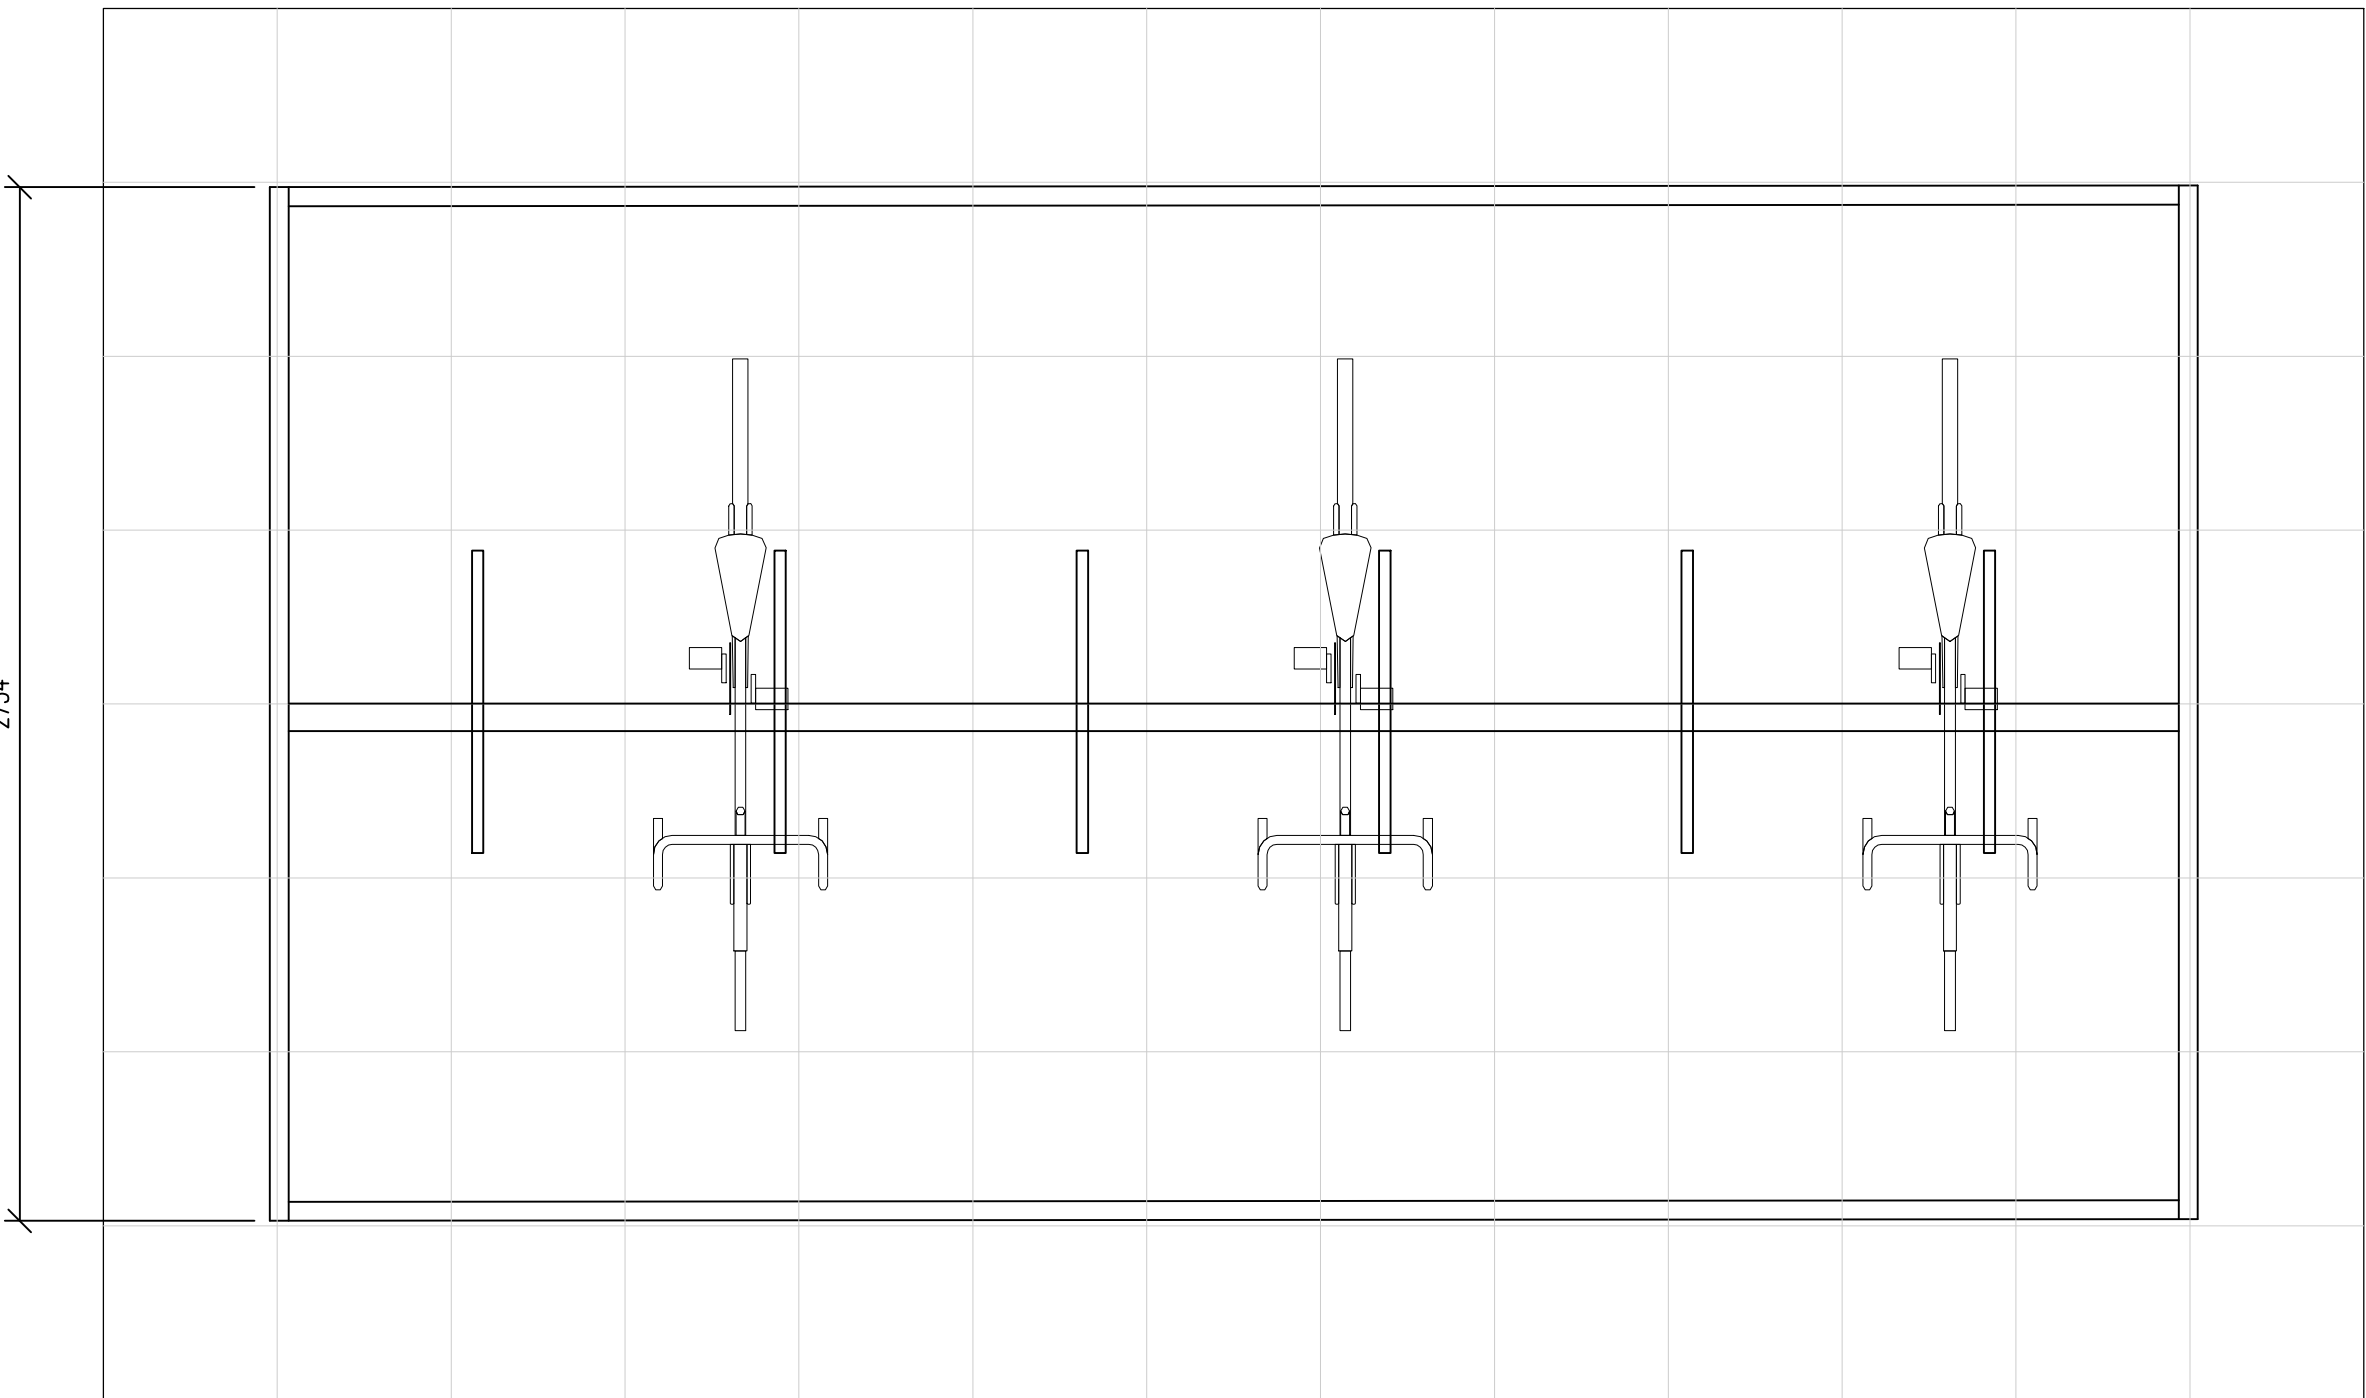

P1	PLANNING ISSUE	21.07.2022	AL	MW
Rev.	Description	Date	ISS	APP

Scale: 1:20@A1
Status: S2 Information
Drawn by: AL
Checked by: MW
Date: 23.05.22
Client:

MERCURY 62, CRONTON

Project:
MARO DEVELOPMENTS

Sheet Name:
Proposed Cycle Shelter

Project No.	Orig.	Zone	Level	Type	Role	Dwg No.	Rev
17021-FRA-AV-XX-DR-A-0901							P1

fletcher | rae

Level 12, Tower 12, 18 - 22 Bridge Street, Manchester, M3 3BZ
t ■ +44 (0)161 242 1140
f ■ +44 (0)161 242 1141
w ■ www.fletcher-rae.com
e ■ info@fletcher-rae.com