

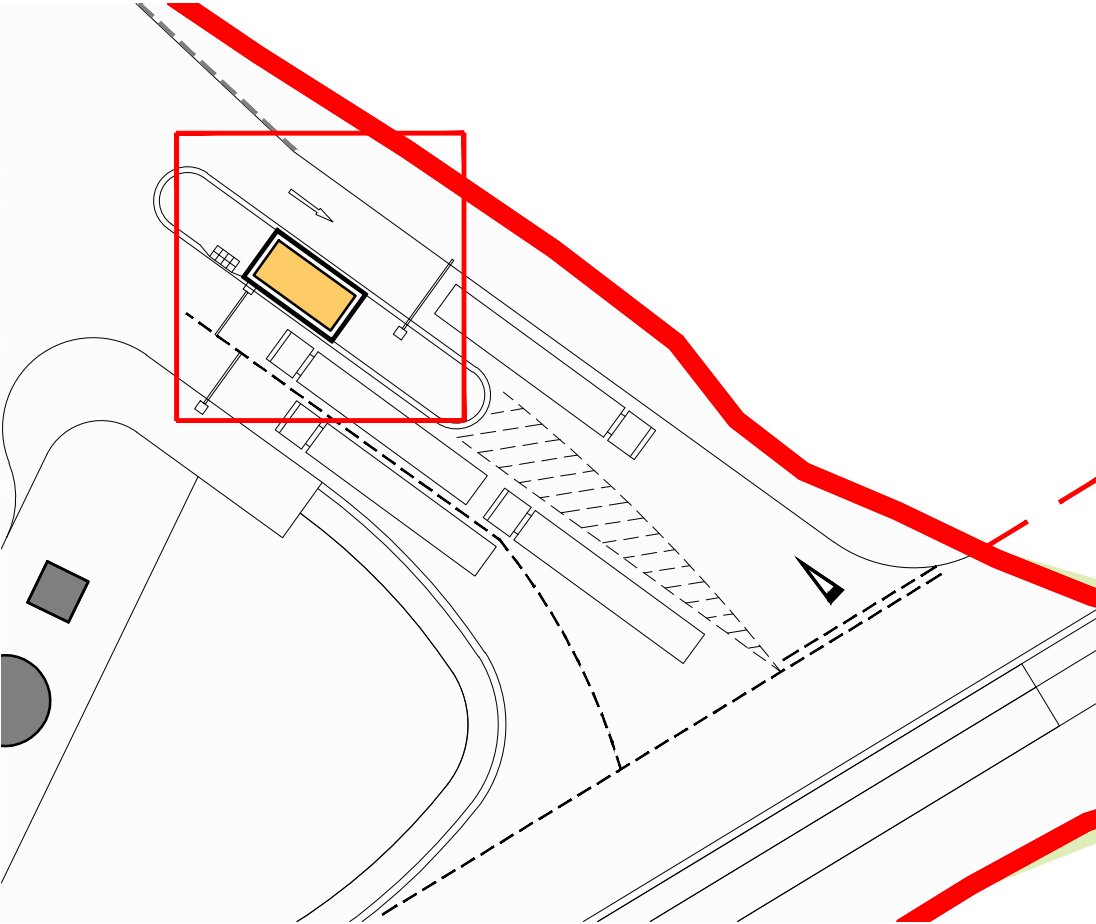





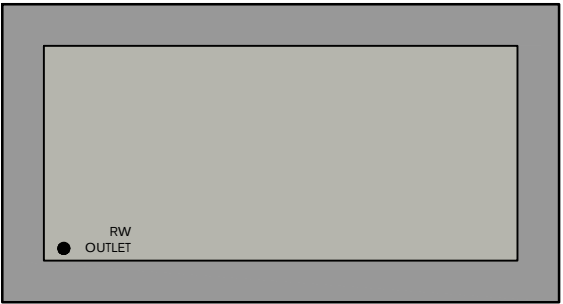


GATEHOUSE LOCATION PLAN 1:500

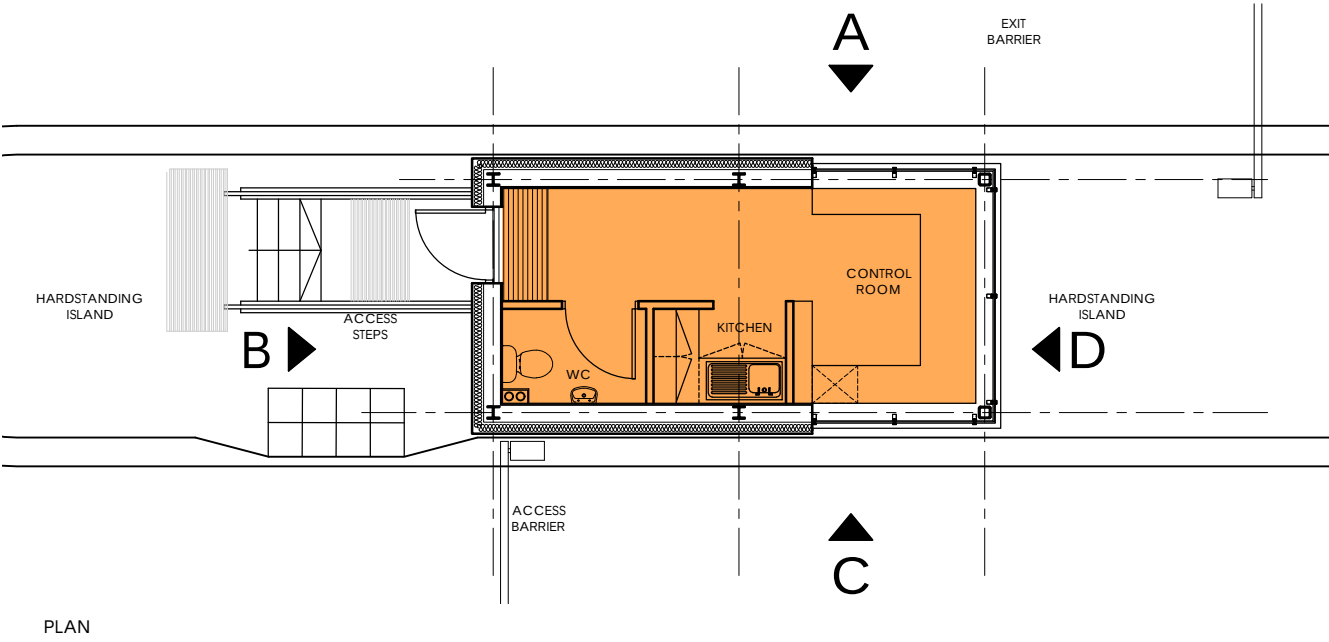

MATERIALS

- (A) Horizontally laid profiled built up cladding
Colour: RAL 7000 (Alaska)
- (B) PPC Aluminium fascia capping piece
Colour: RAL 7016 (Anthracite)
- (C) PPC Aluminium framed double glazed window units
with colour tint
Frame colour: RAL 7016 (Anthracite)
- (D) Insitu concrete plinth, smooth finish.
- (E) Reinforced concrete external stair unit.
- (F) Galvanised tubular steel handrail.
- (G) Feature Profile Sheet Cladding Band
Colour: RAL 7016 (Anthracite)
- (H) Roof panel lined with single ply
membrane laid to falls on purlins.
- (I) PPC Aluminium framed double glazed door unit
with colour tint
Frame colour: RAL 7016 (Anthracite)

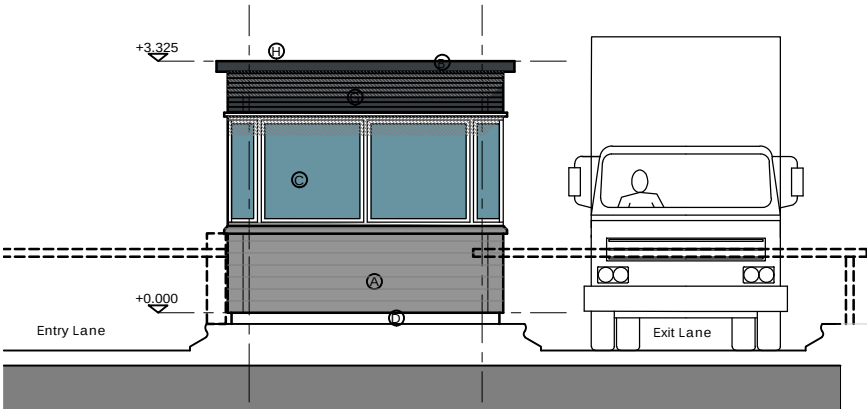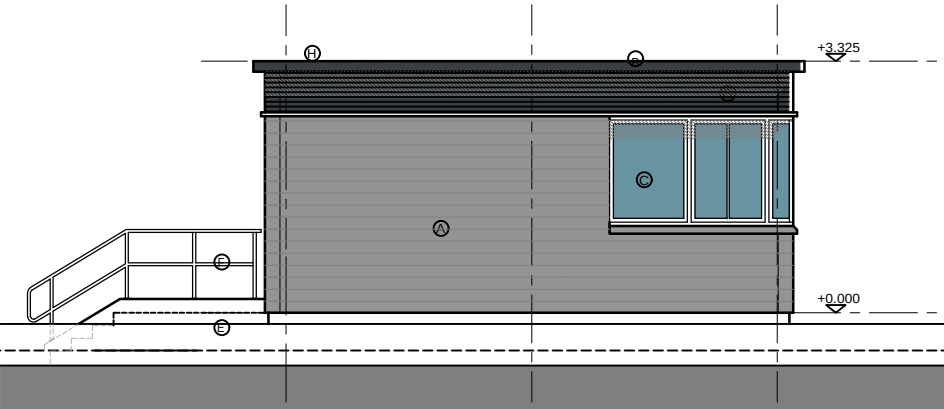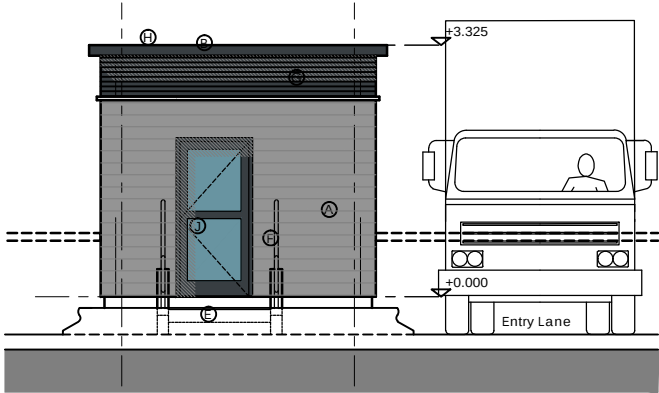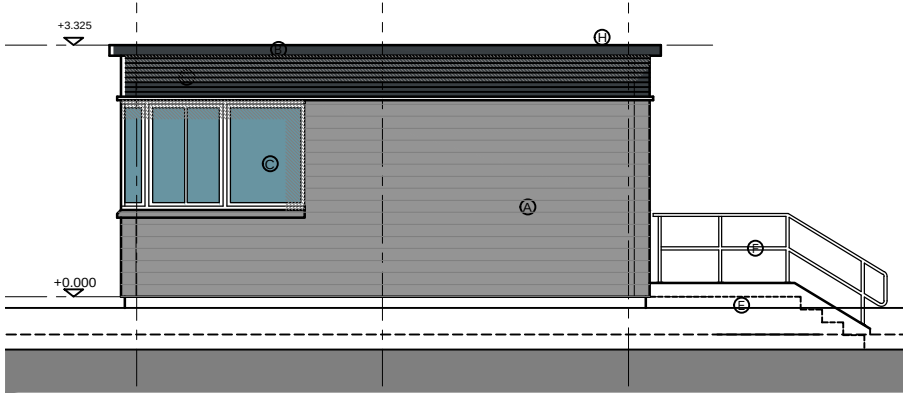

General Notes

All site dimensions shall be verified by the Contractor on site prior to commencing any works.

Do not scale from this drawing.

Only work to written dimensions.

This drawing is the property of Fletcher-Rae (UK) Limited (t/a Fletcher-Rae) and copyright is reserved by them. The drawing is not to be copied or disclosed by or to any unauthorised persons without the prior written consent of Fletcher-Rae (UK) Limited.

P1 PLANNING ISSUE
Rev. Description 21.07.22 Date AL MW ISS APP

Scale 1:100@A3
Status S2 Information
Drawn by AL
Checked by MW
Date 26.05.22
Client:

MARO DEVELOPMENTS

Project:
MERCURY 62, CRONTON

Sheet Name:
Proposed Gatehouse

Project No. Orig. Zone Level Type Role Dwg No. Rev
17021-FRA-AV-XX-DR-A-0903 P1

fletcher | rae

Level 12, Tower 12, 18 - 22 Bridge Street, Manchester, M3 3BZ

t ■ +44 (0)161 242 1140
f ■ +44 (0)161 242 1141
w ■ www.fletcher-rae.com
e ■ info@fletcher-rae.com