




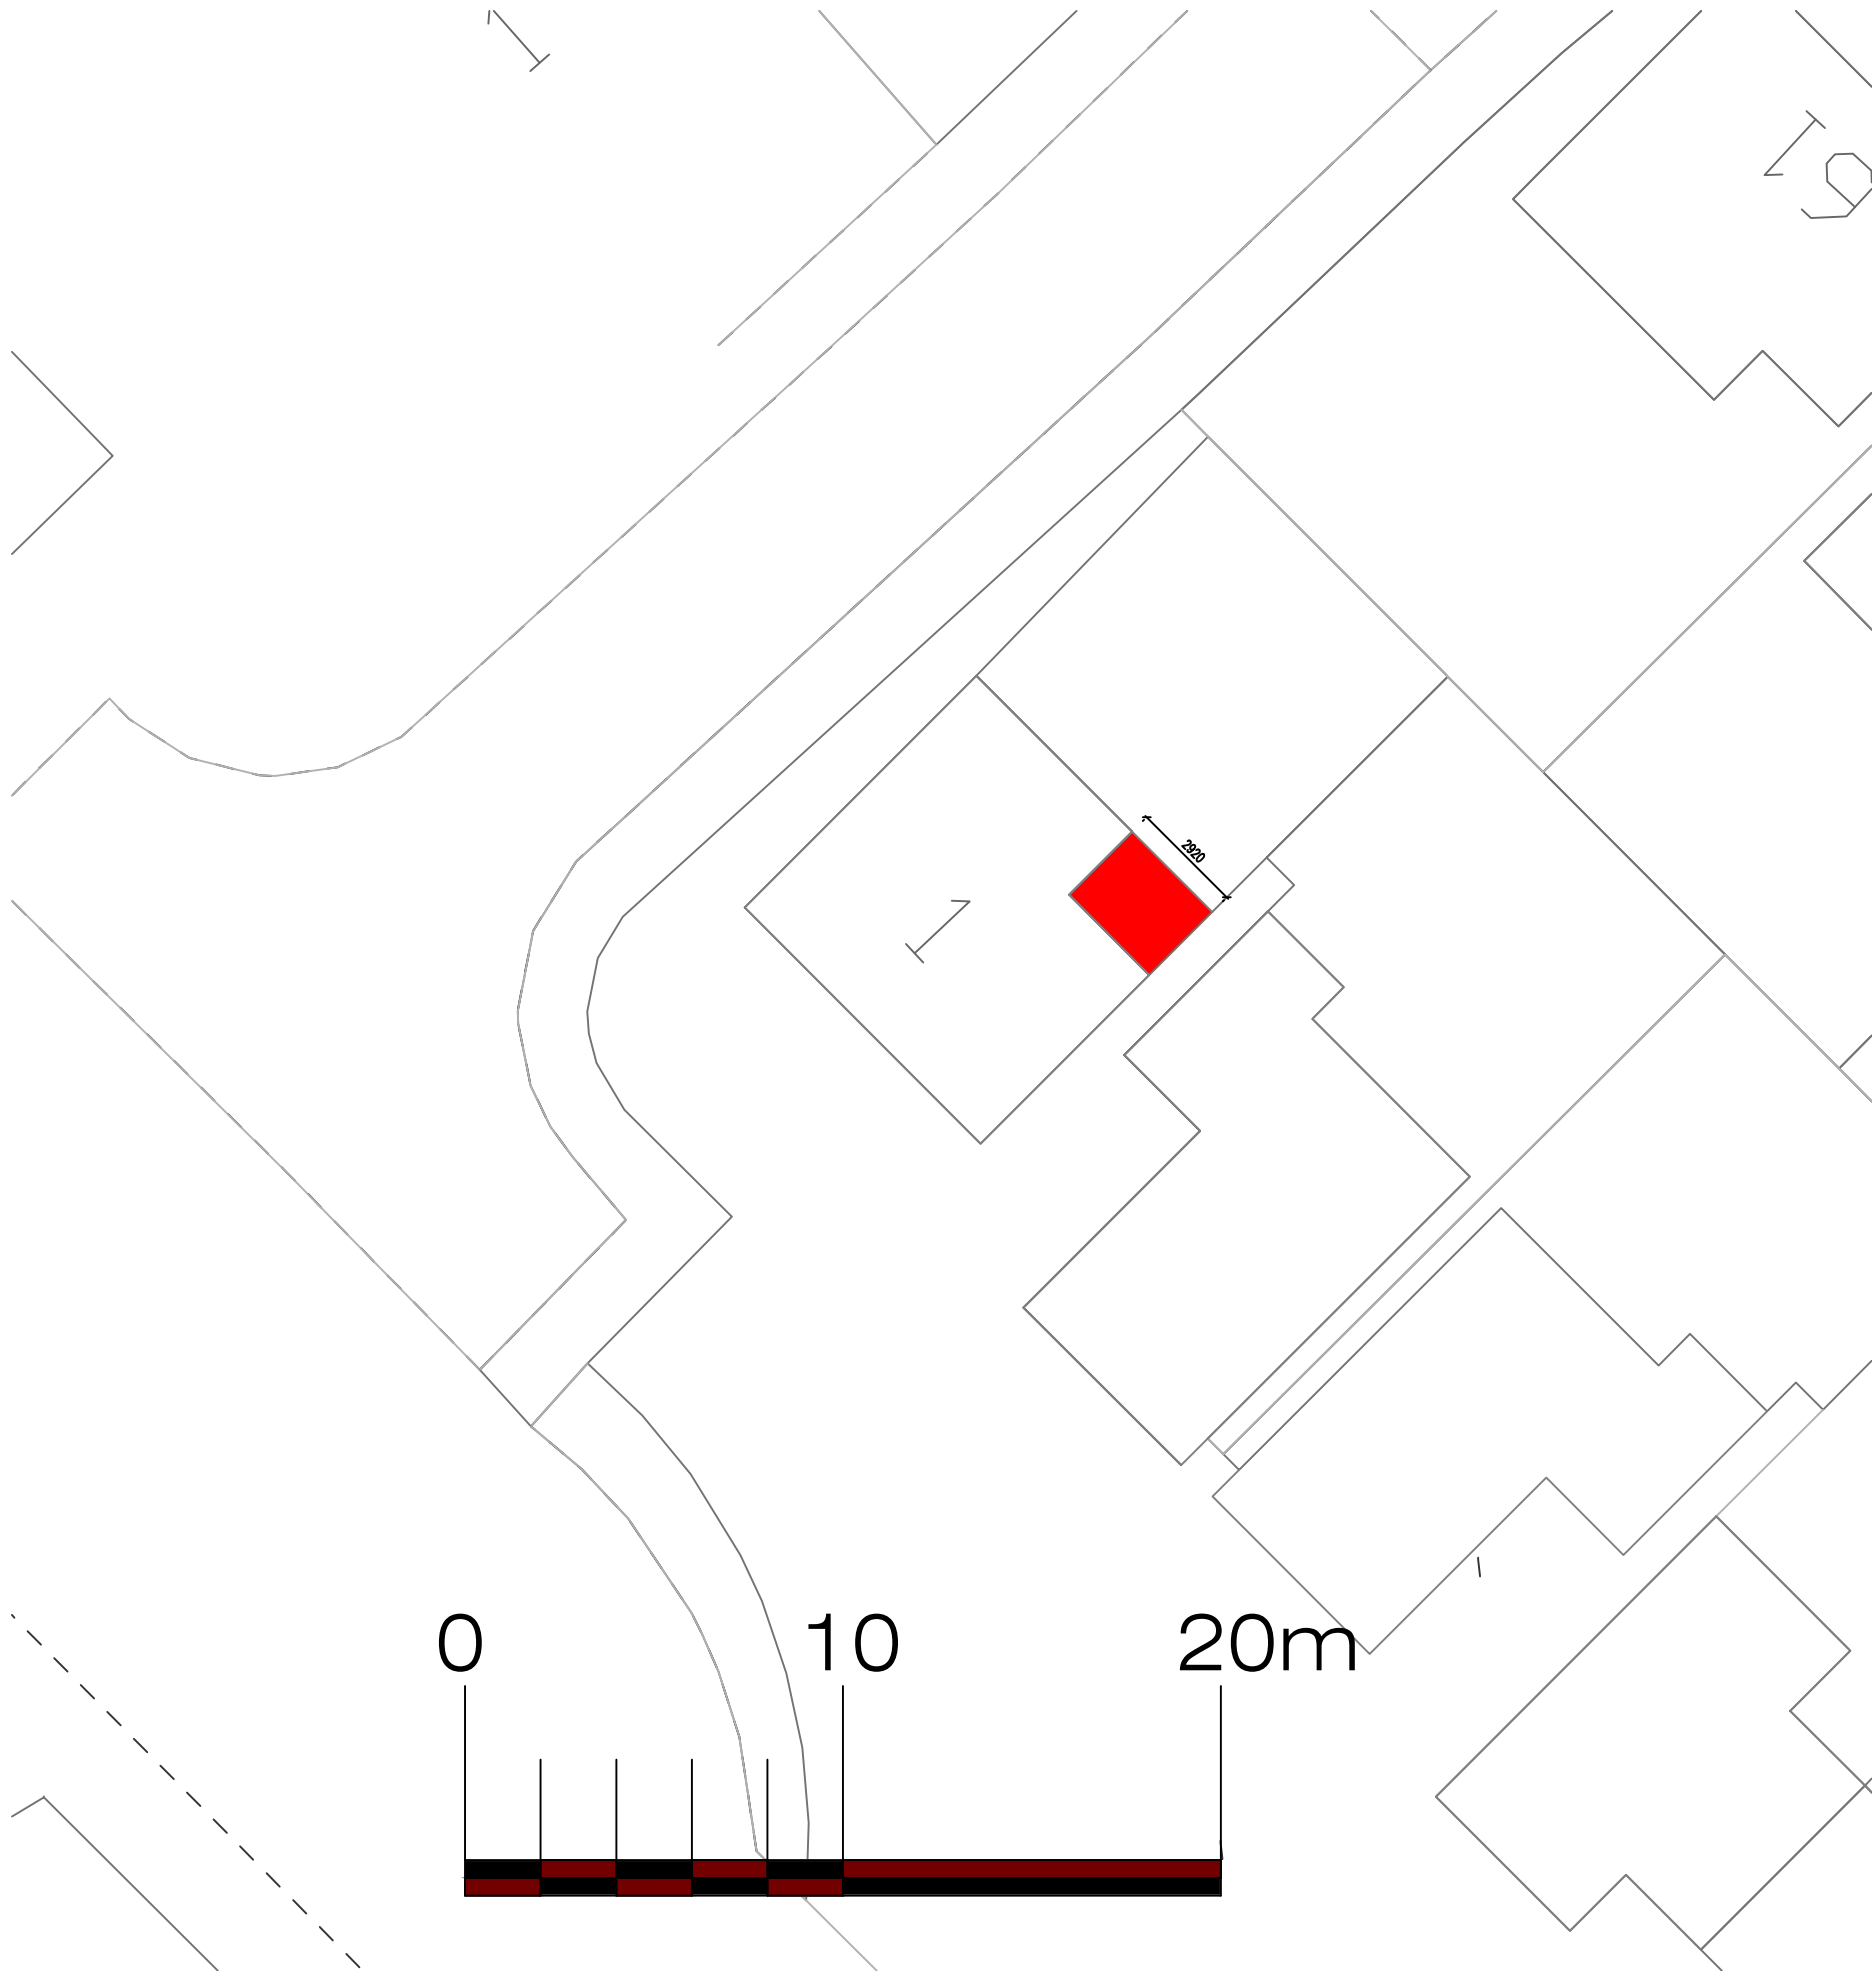

Proposed Block Plan Scale 1:200

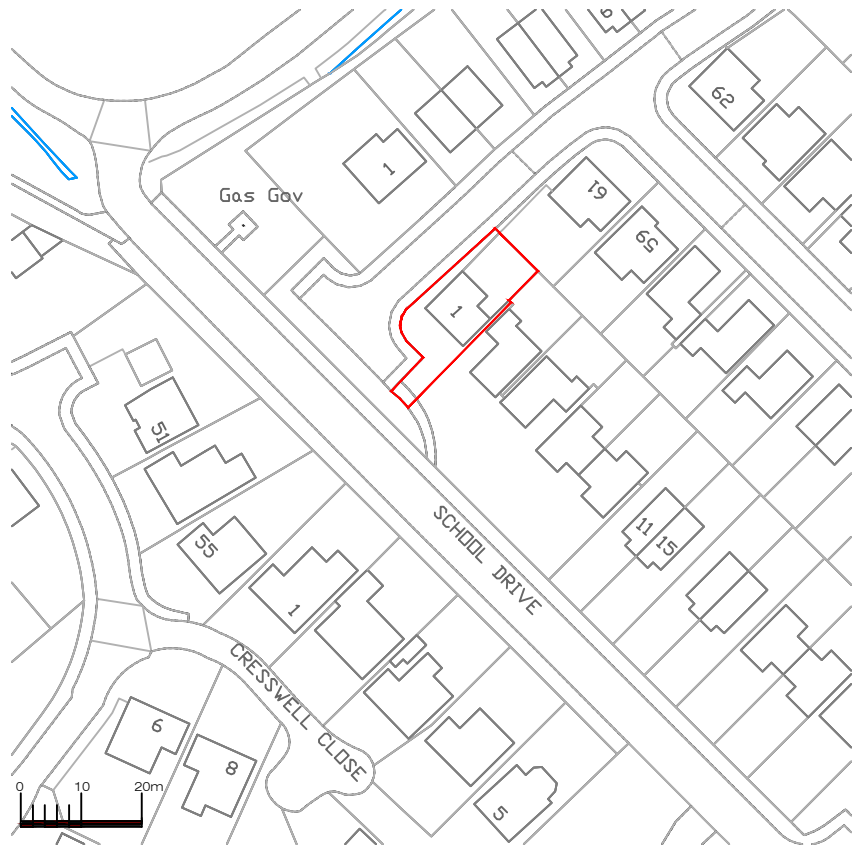

Scale 1:1250

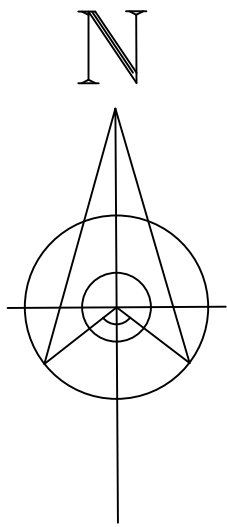

Address 1 School Drive, L26				
Drawing title Site Location Plans				
Chkd	Appvd	date	scale 1:1250/1:200 © A3	drawn
DRAWING No. 004				rev