


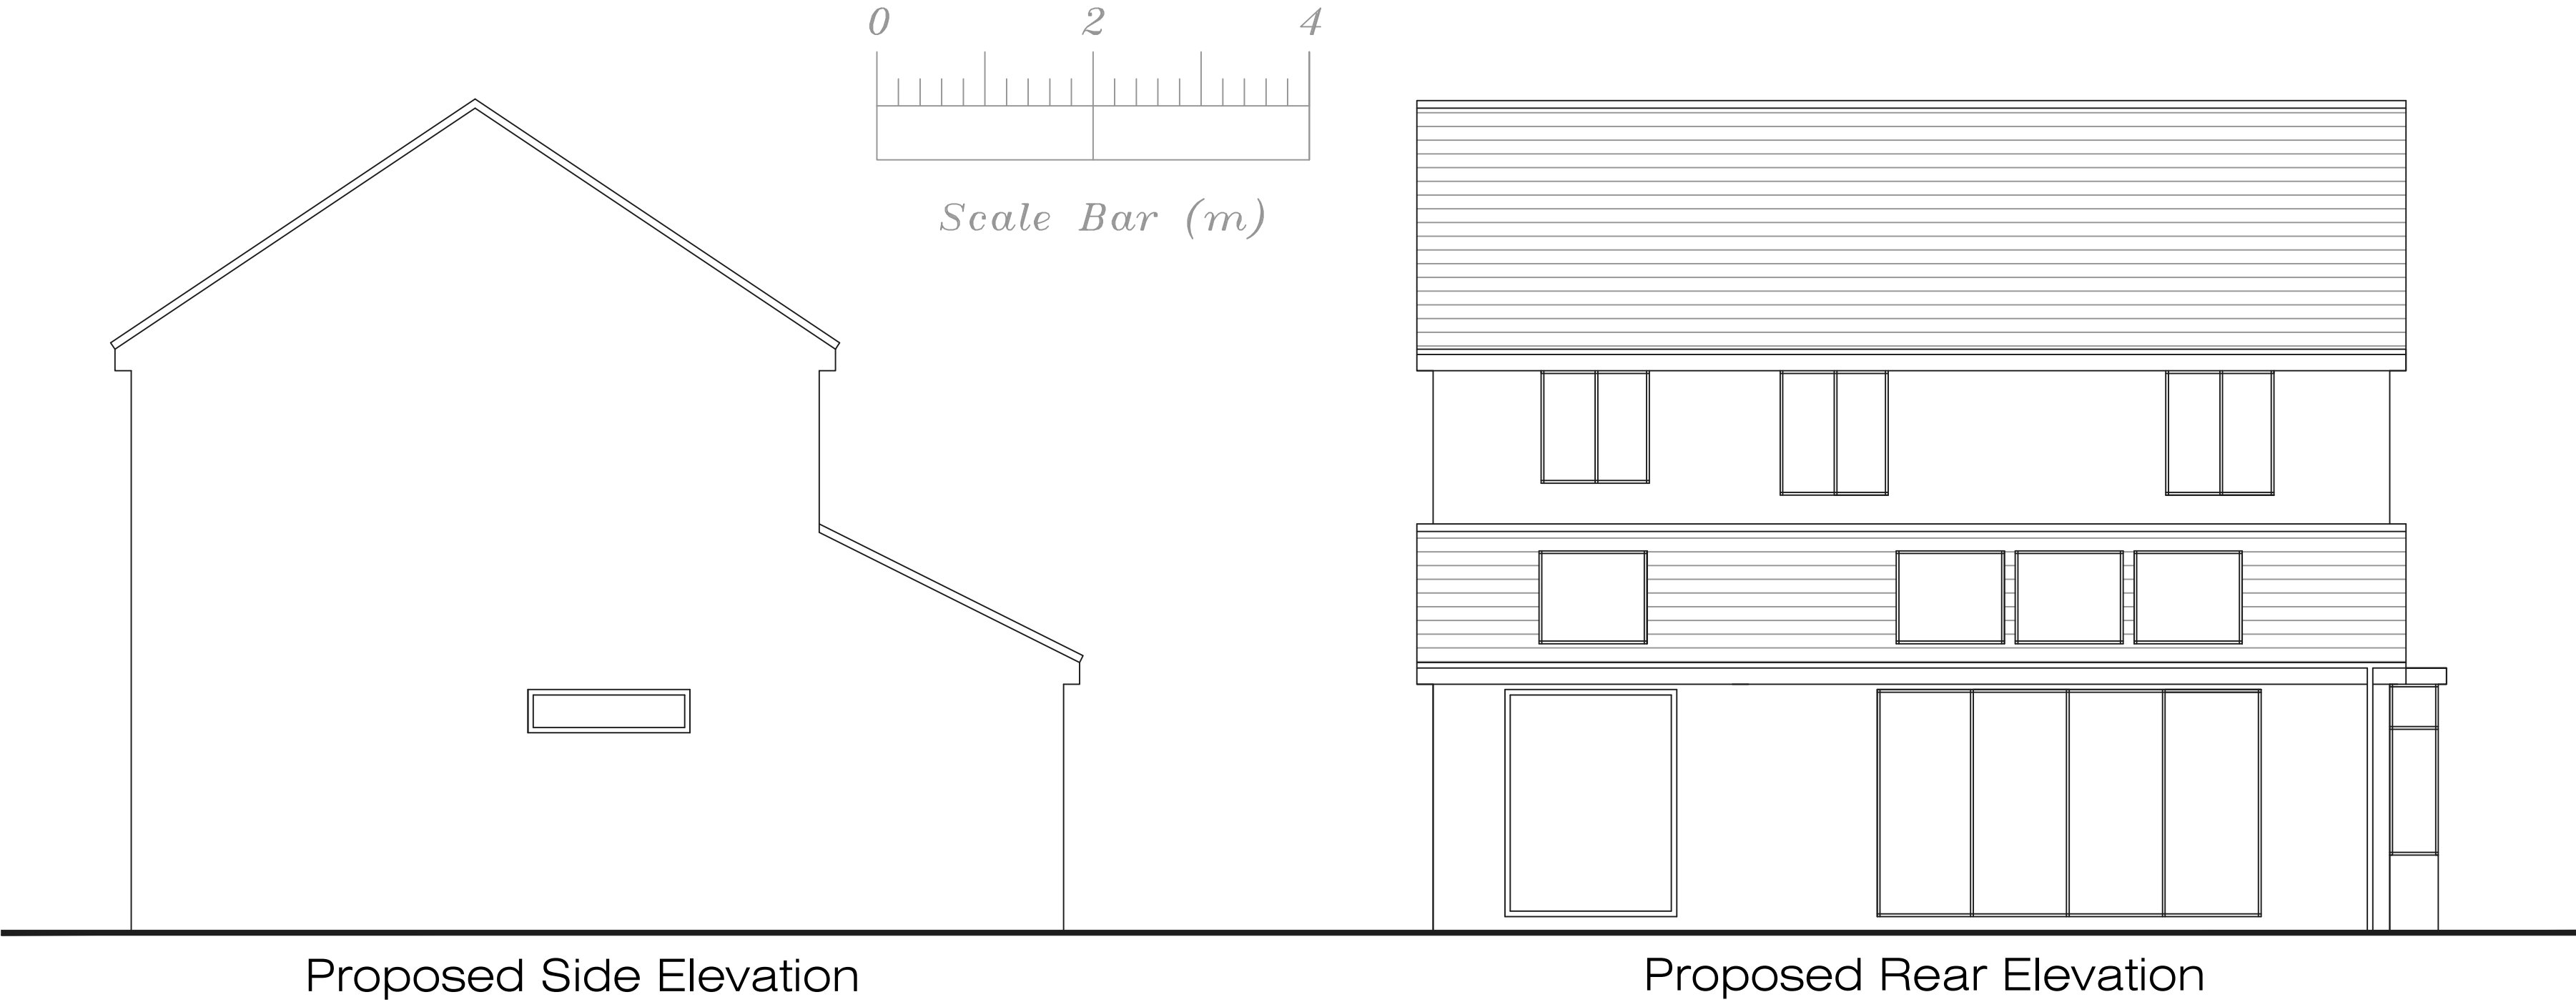

|                                                                              |       |                   |                    |                |
|------------------------------------------------------------------------------|-------|-------------------|--------------------|----------------|
| Address<br><b>1 School Drive, L26</b>                                        |       |                   |                    |                |
| Job Title<br><b>Single storey extension works<br/>with garage conversion</b> |       |                   |                    |                |
| Drawing title<br><b>Proposed Elevations</b>                                  |       |                   |                    |                |
| Chkd                                                                         | Appvd | date<br>March '22 | scale<br>1:50 @ A2 | Dwg No.<br>003 |