


27 Ambleside Drive

FLOOR PLANS

Ground Floor - Current

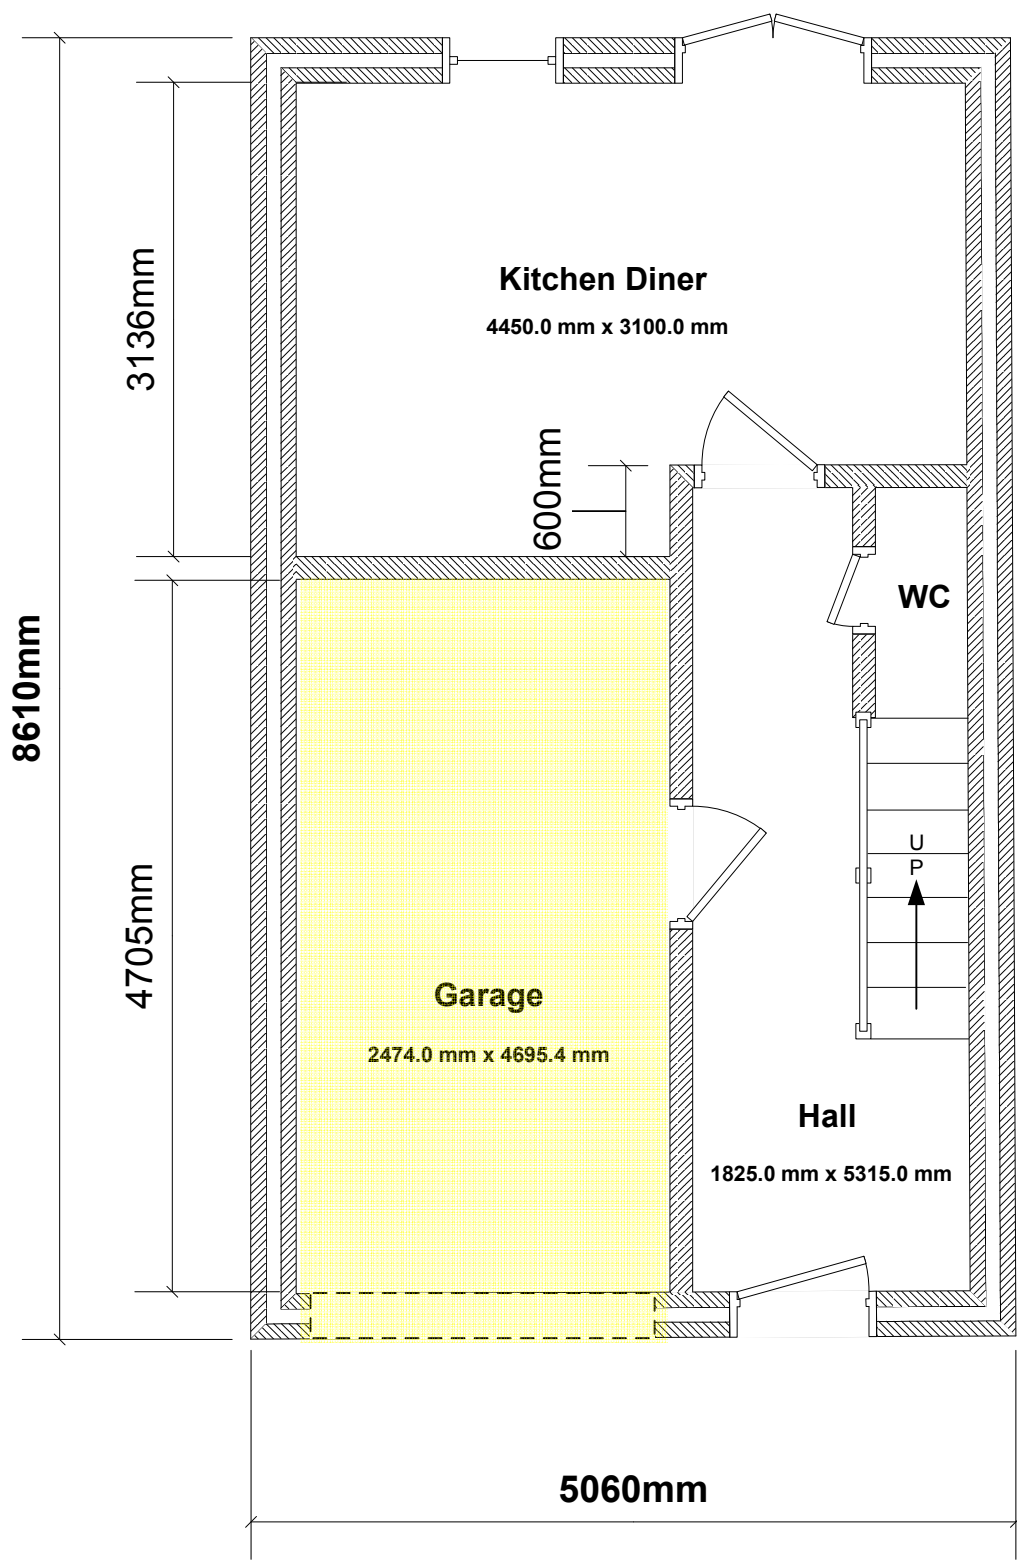

Ground Floor - Proposed

