


27 Ambleside Drive

FRONT ELEVATION

Current

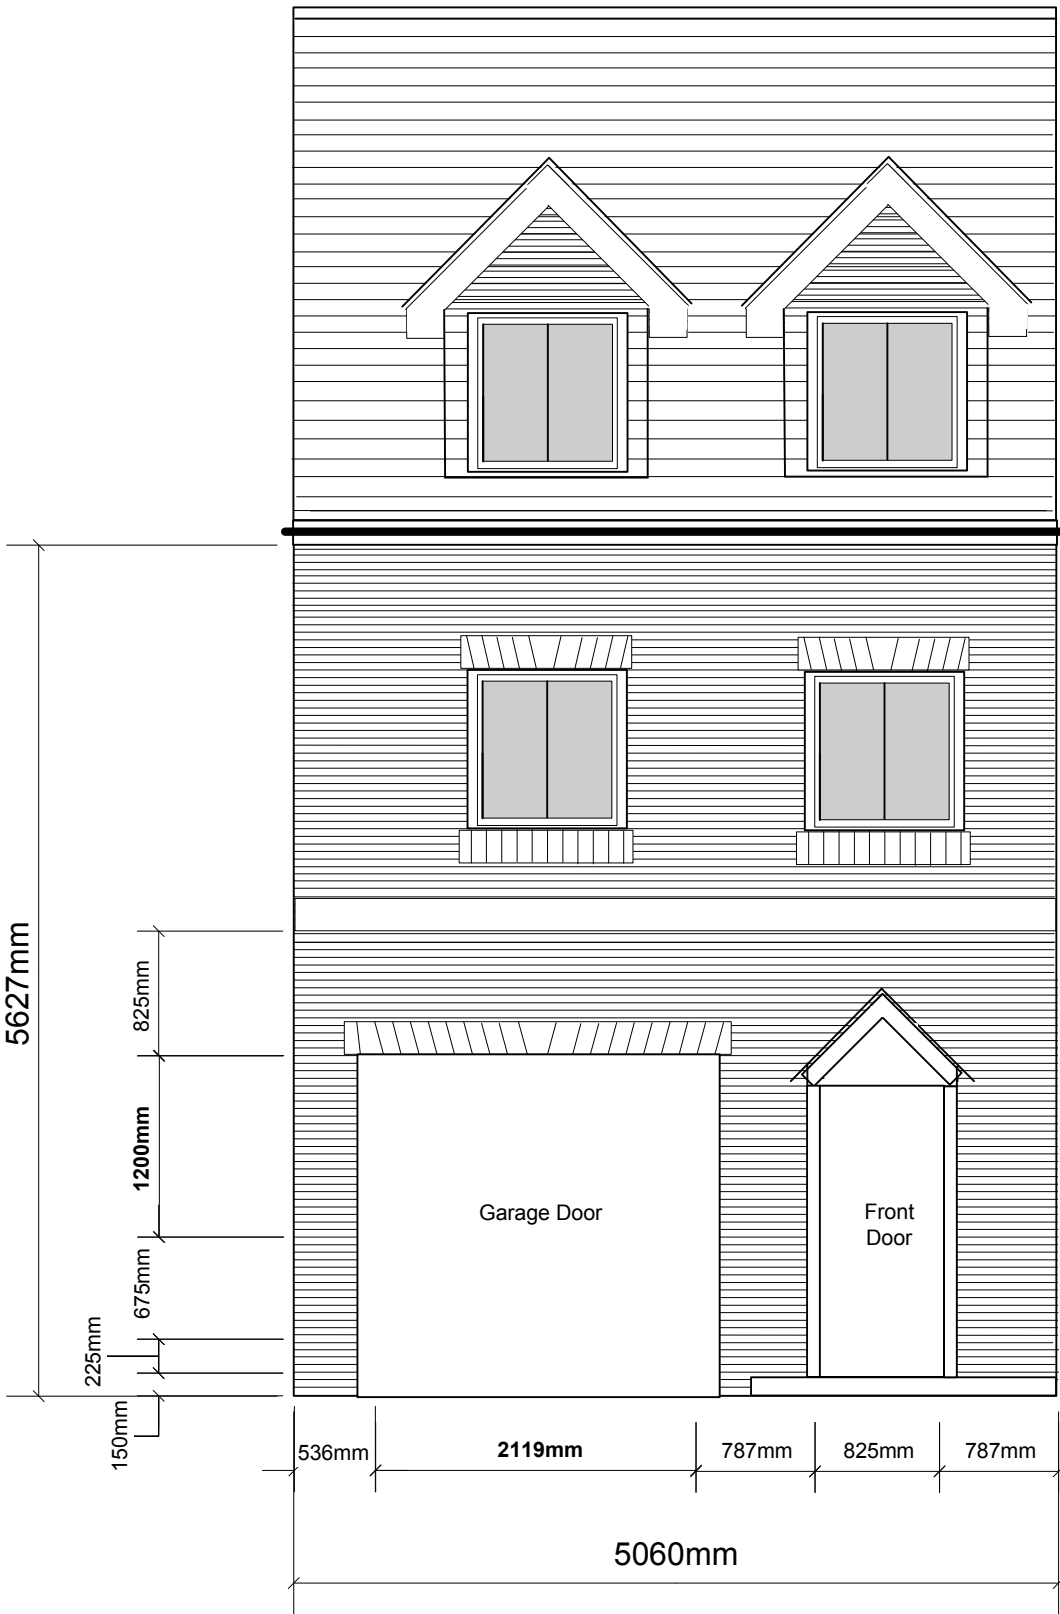

Proposed

