


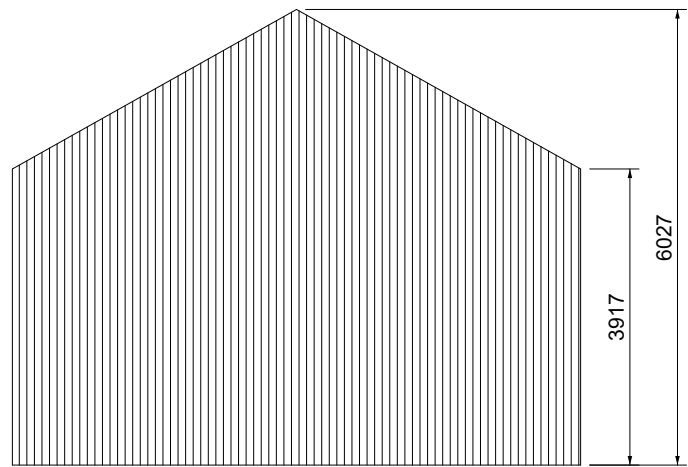


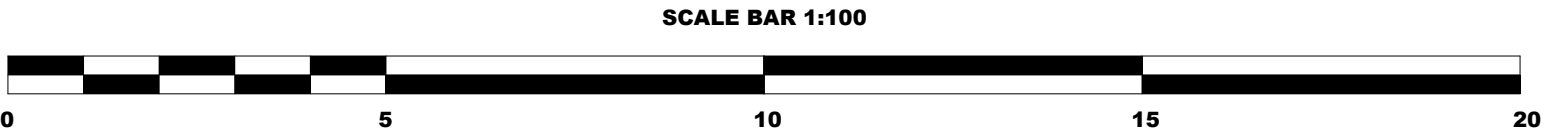


WEST ELEVATION

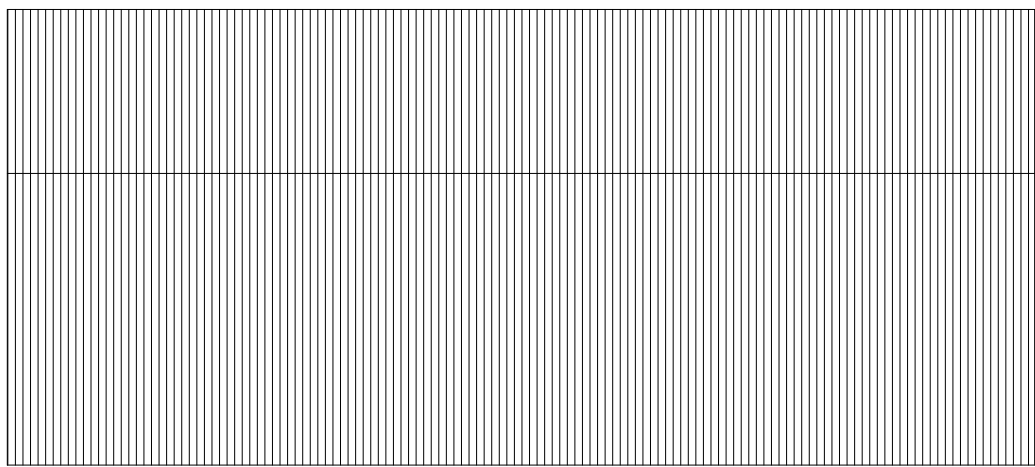


NORTH ELEVATION

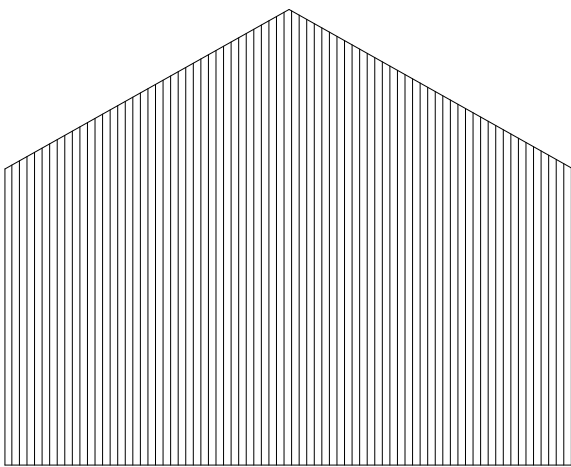


EAST ELEVATION

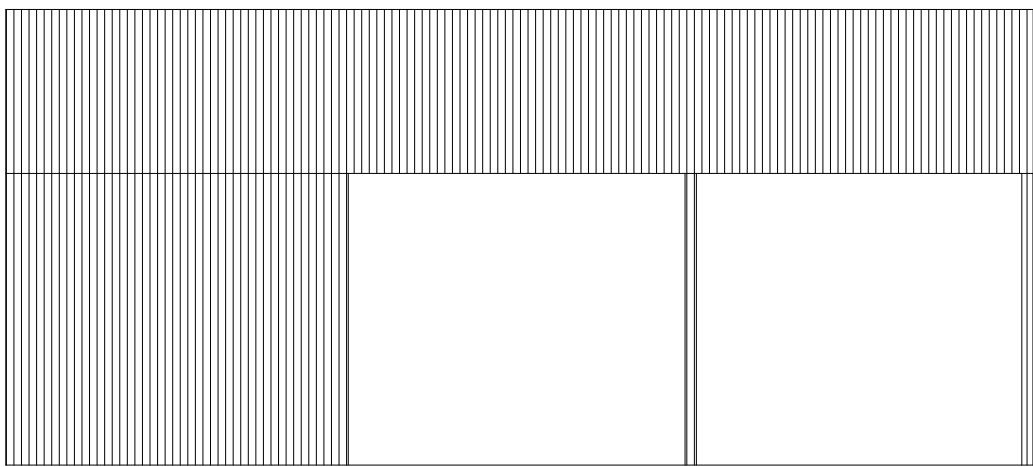

SOUTH ELEVATION

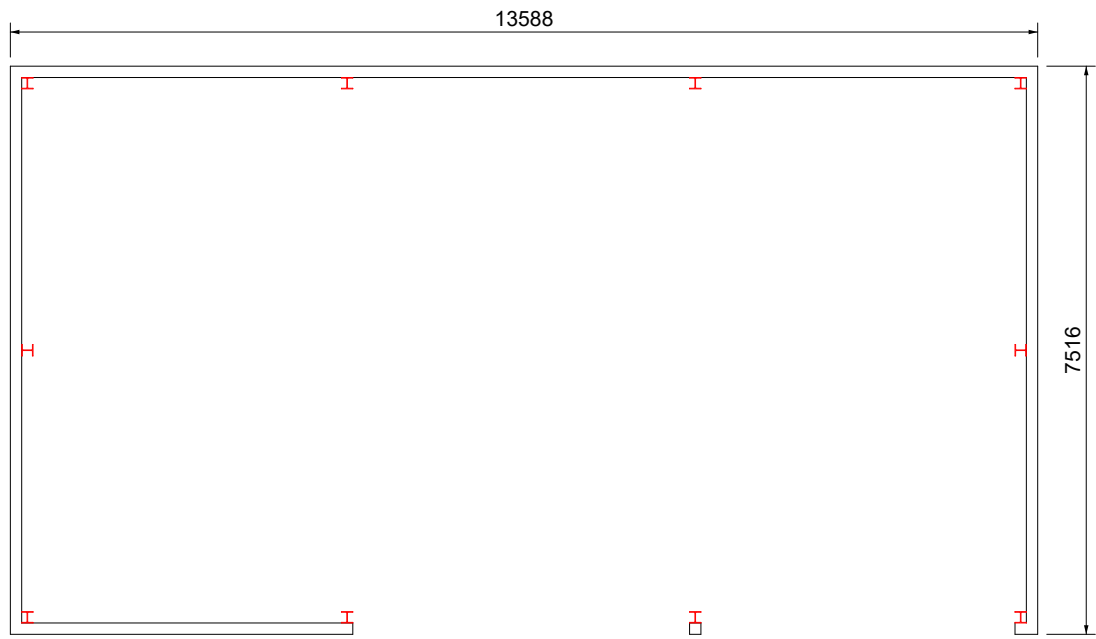

PLAN

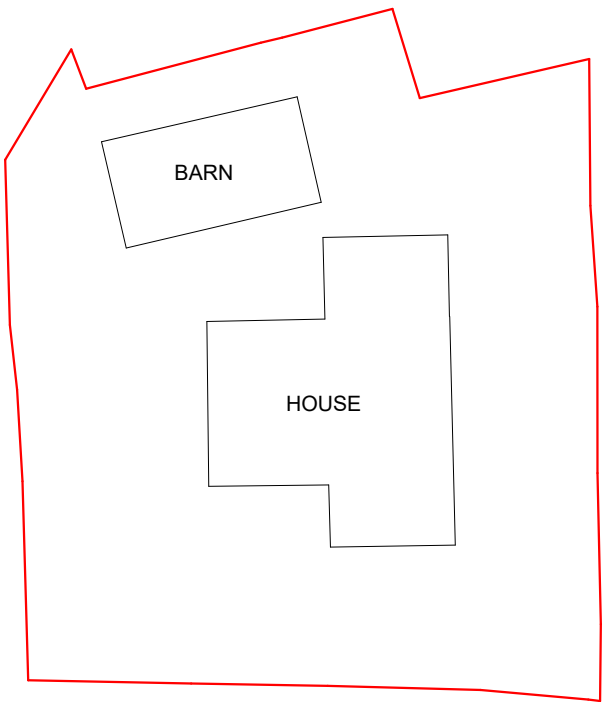

SITE PLAN 1:500



These drawings are for the purposes of obtaining planning permission and/or building regulations approval only, and do not constitute full working drawings.

This drawing shall not be copied or reproduced without prior written consent from us.

Although care has been taken to ensure that dimensions are accurate, all dimensions and details shown on this drawing shall be checked by the contractor prior to work commencing. Any discrepancies shall be reported to us immediately.

All drawings shall be read in conjunction with the relevant specification, structural calculations and any other specialist reports.

No works shall commence until the proposals have been approved by Local Planning Authority (if required), and building control.



Halton 5
Northway
Runcorn
WA7 2HF
w: fairtech.co.uk

Client
Mr P Knight
White House Farm
Prescot Road
Cronton
WA8 5PS

Job
Barn Reconstruction

Date
26.05.2021

Scale
1:100 @ A2

Title
Existing Plan and Elevations

Stage
FOR PLANNING APPROVAL

Revisions
A - Location plan removed and site plan amended. 23.8.21.