


Proposed ground floor layout

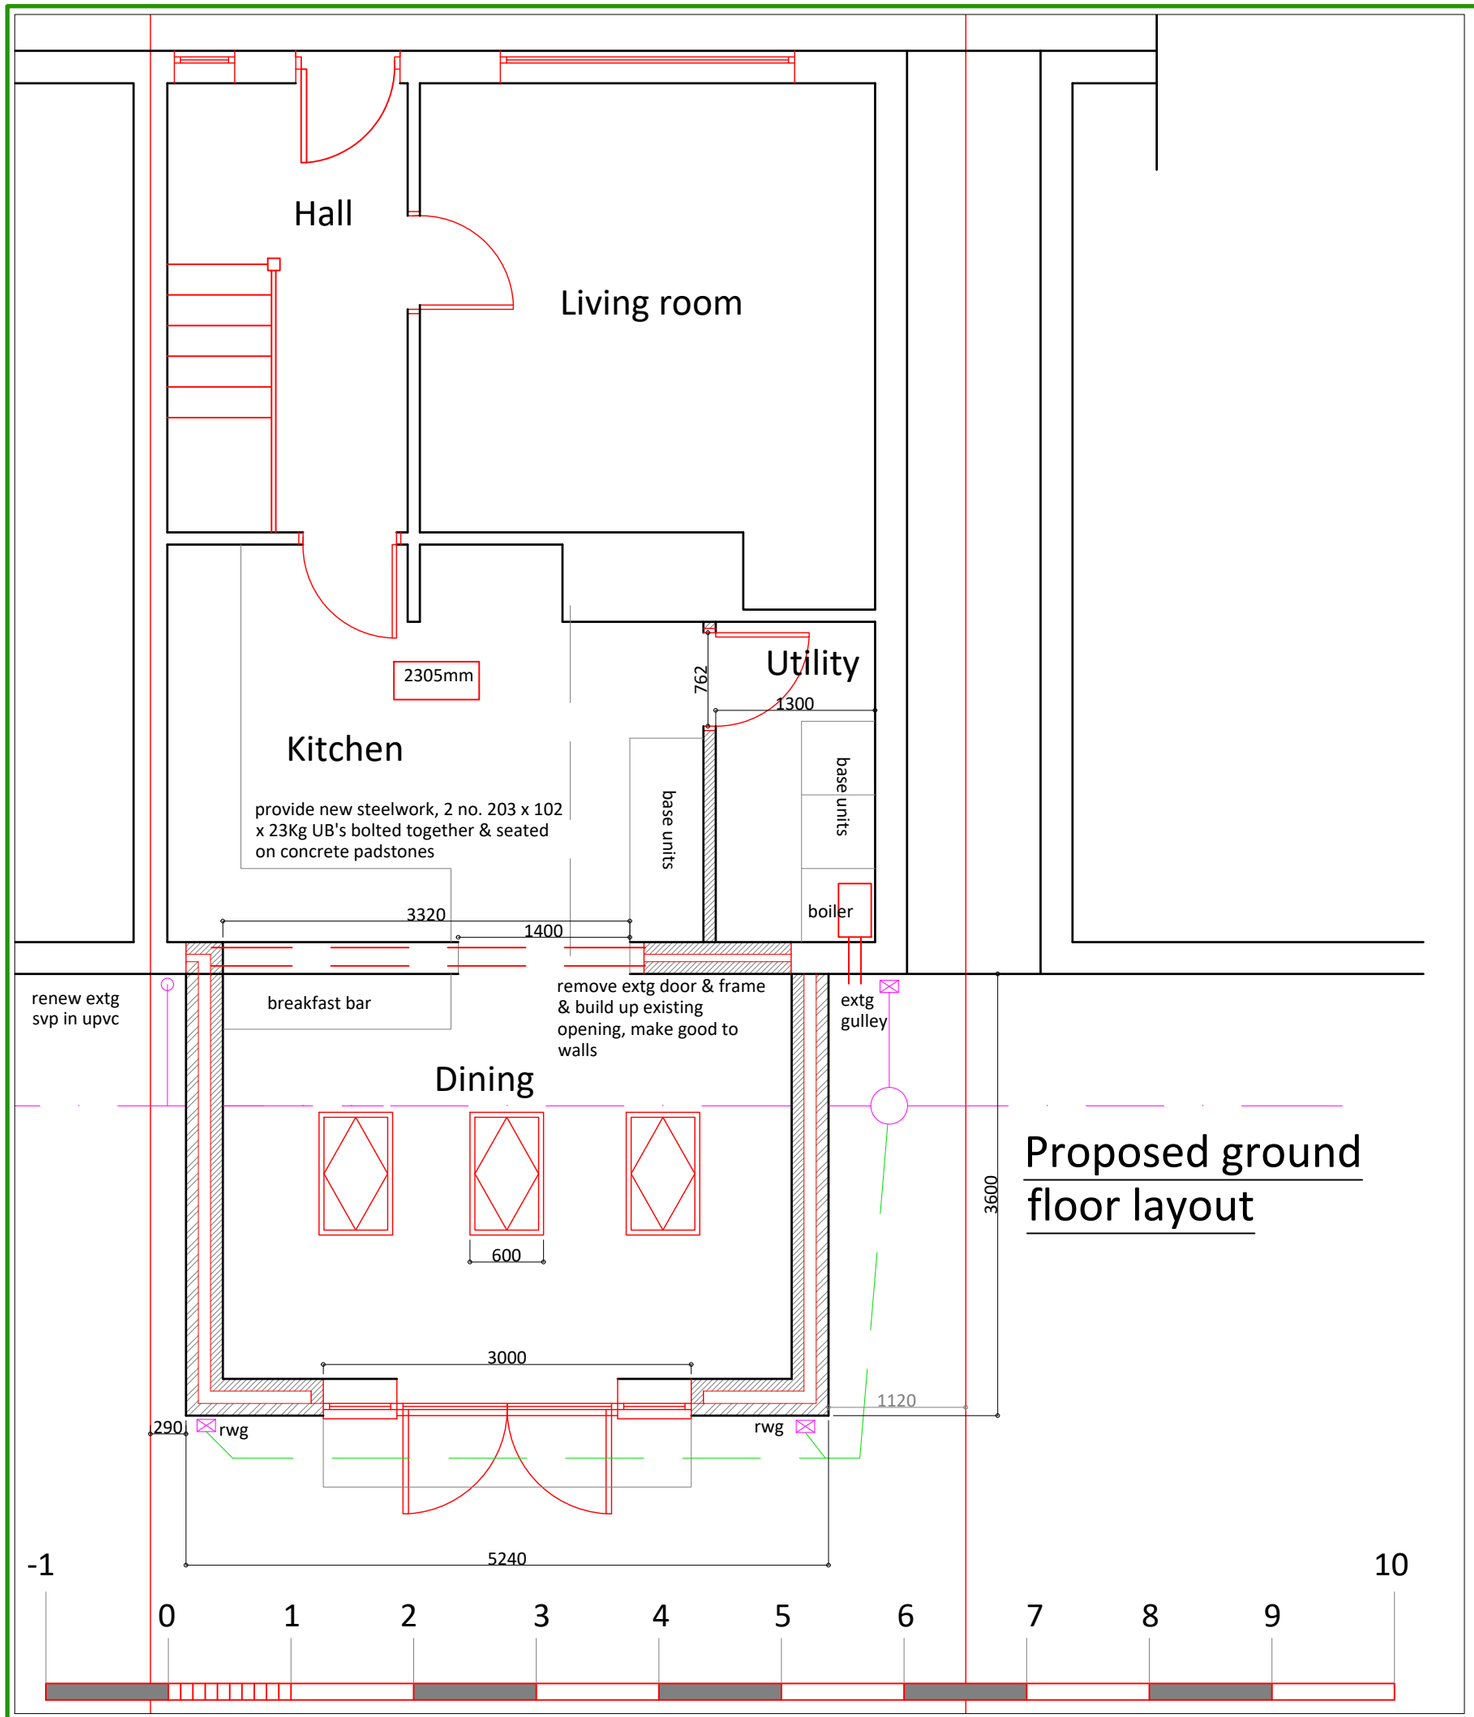

N

Revision	Description	Date

REVISION A - JULY 2021
ROOF DESIGN AMENDED FROM DUAL PITCHED ROOF TO MONO ROOF

PROJECT

DEMOLISH EXISTING CONSERVATORY AND CONSTRUCT NEW SINGLE STOREY REAR EXTENSION AND INTERNAL ALTERATIONS
@ 65 WALPOLE AVENUE, WHISTON

DATE: JANUARY 2019

PLAN NO. 02/01/65

SCALE : 1:50 & 1:500