

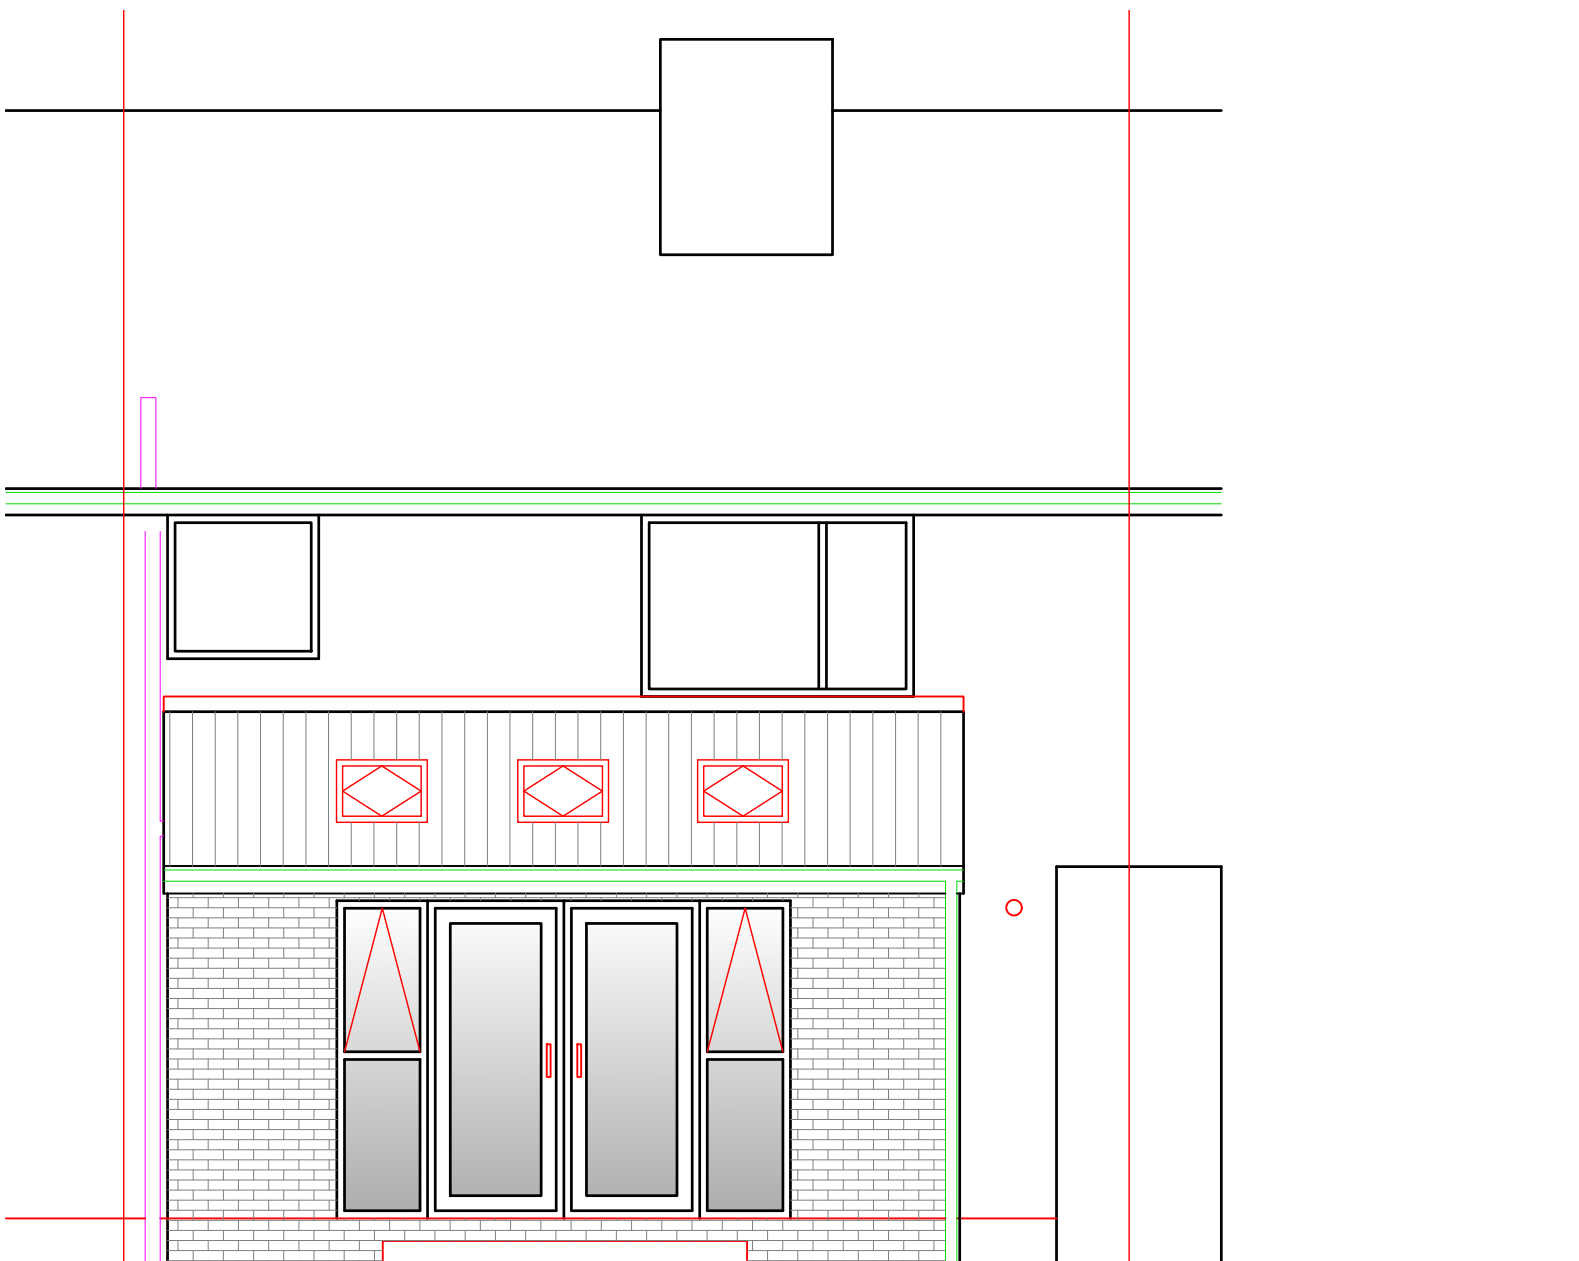


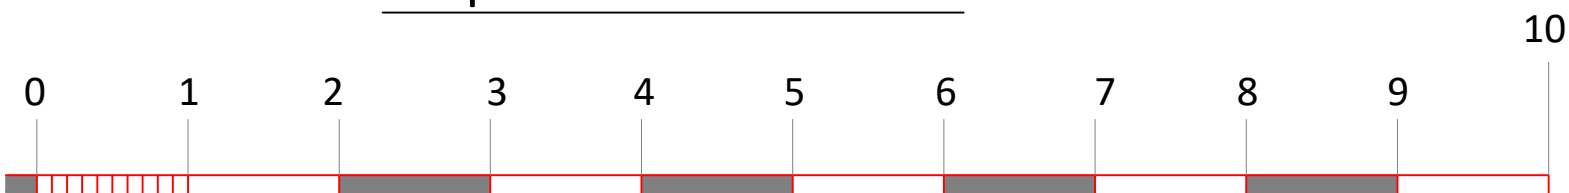


Proposed rear elevation

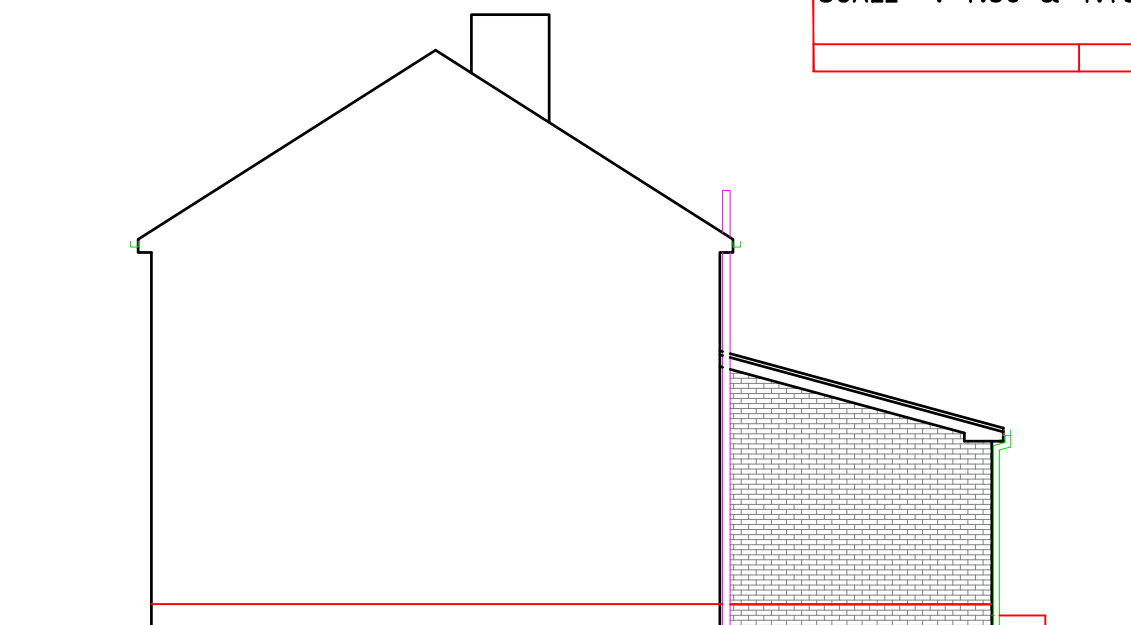

REVISION A - JULY 2021
ROOF DESIGN AMENDED FROM DUAL
PITCHED ROOF TO MONO ROOF

[illegible]

Proposed side elevation

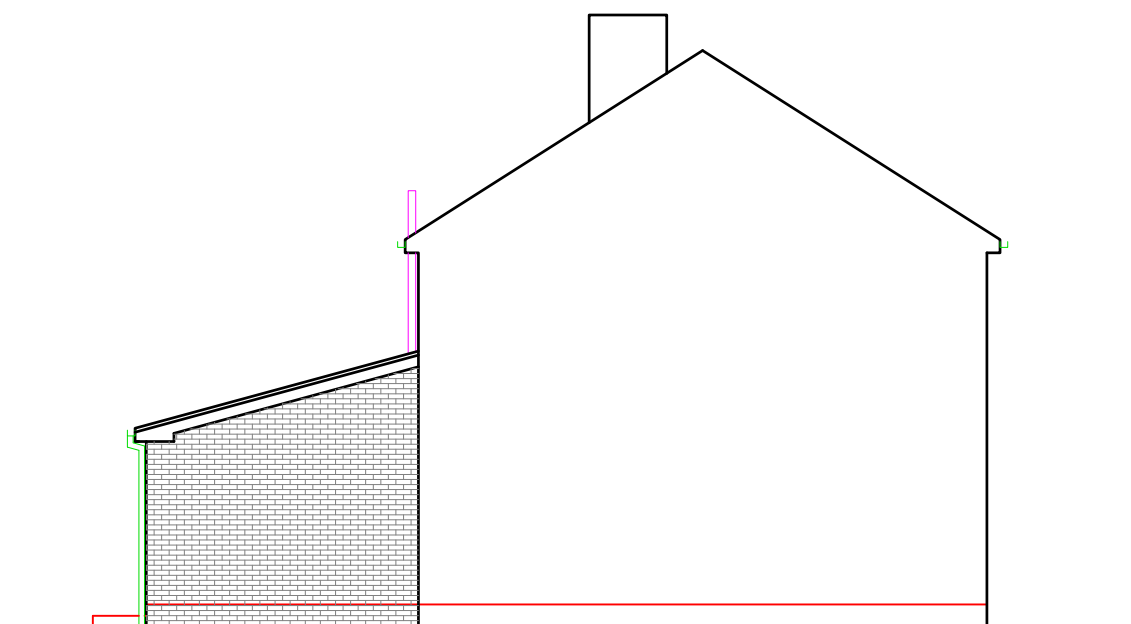

Proposed side elevation

