

KEY


 Planning Application Site Boundary (1.74ha)

 Proposed hoarding line

 Temporary car park

 Areas of demolition to be made good with temporary surfacing

Note: Ground conditions within hoarding line to be confirmed by contractor but anticipated to be a combination of crushed hardcore, leveled subsoil and retained or new temporary hard surfaces to facilitate demolition and future development phases

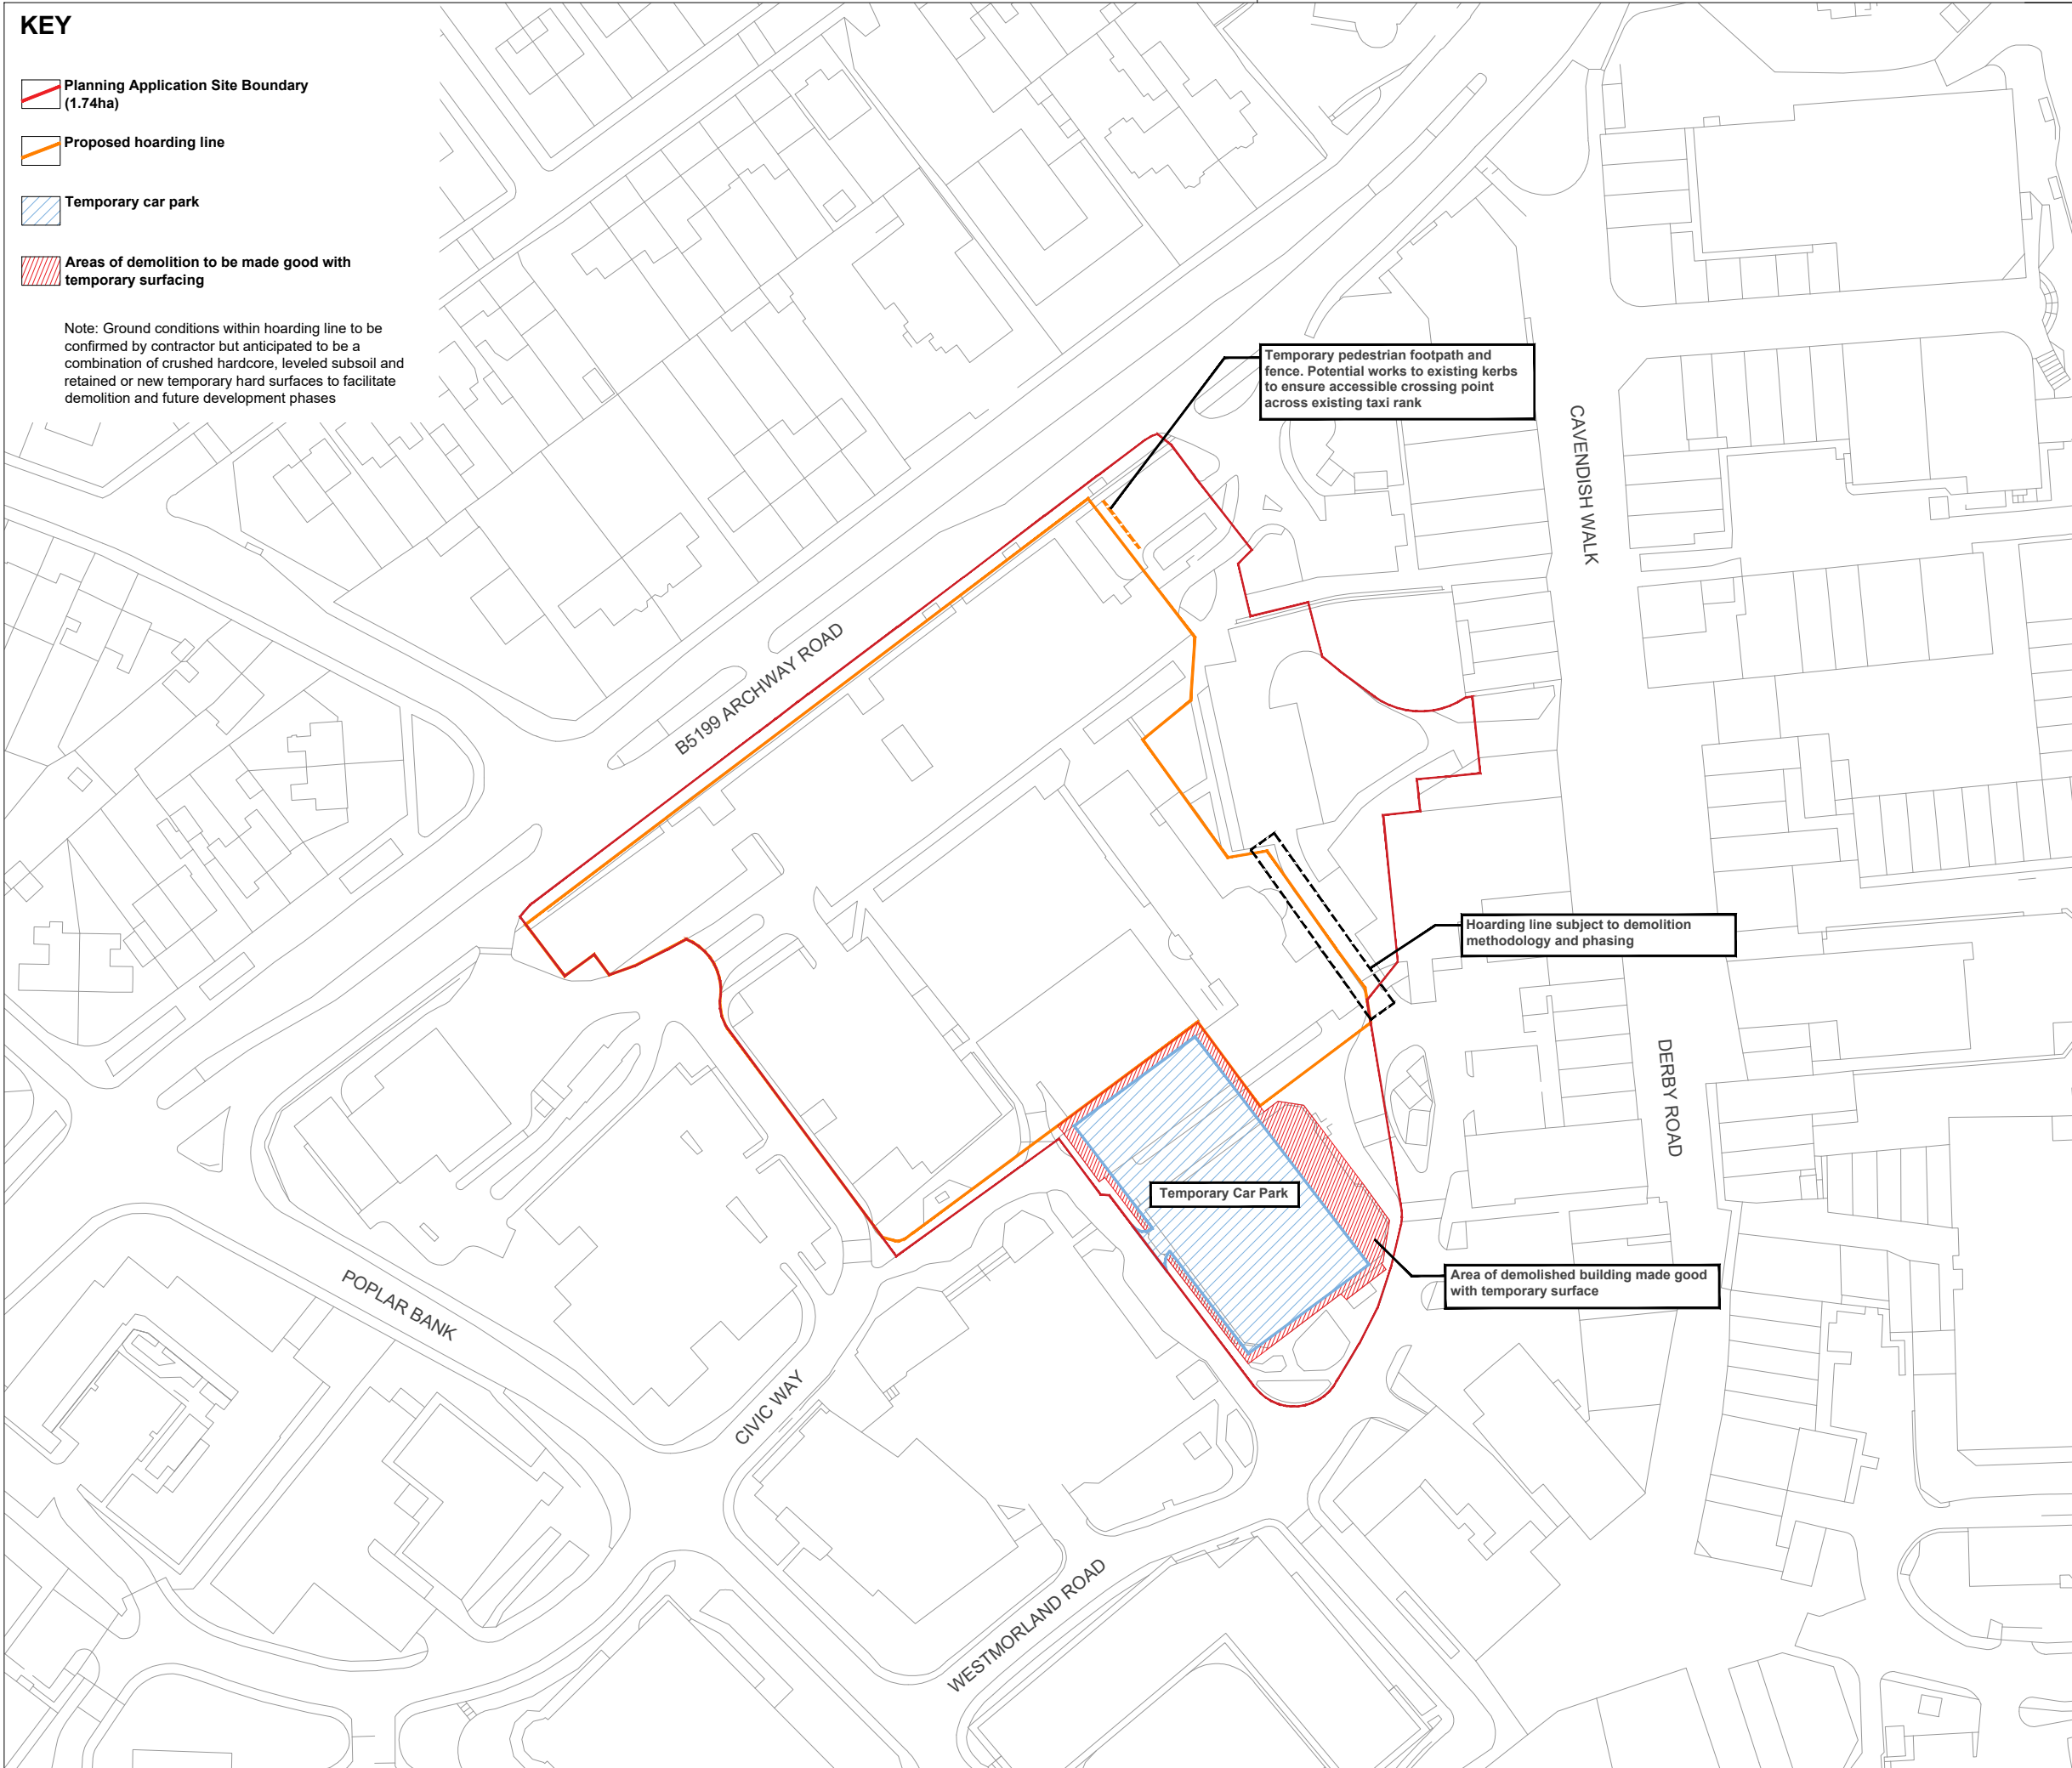

NOTES

1. This drawing is to be read in conjunction with all other drawings and specifications.
 2. Do not scale off this drawing. Written dimensions to be taken only.
 3. Any discrepancies found between this drawing and other drawings and specifications in the construction documents must be referred to the Landscape Architect prior to work commencing.
 4. This drawing must not be copied in whole or in part without prior written consent of Optimised Environments Ltd.
- Drawing Information based upon:
5. Ordnance Survey Data © Crown copyright and database right (2023) OS AC0000821938

01	First Issue	AH	16.02.24
Issue	Revision	Initial	Date



PART OF SLR

optimised environments ltd

EDINBURGH 2nd Floor | Quartermile Two | 2 Lister Square | Edinburgh | EH3 9GL
t 0131 221 5920 w optimisedenvironments.com

LONDON Warnford Court | 29 Throgmorton Street | London | EC2N 2AT
t 020 79474062 w optimisedenvironments.com

MANCHESTER 13 Swan Street | Manchester | M4 5JJ
t 0161 696 7550 w optimisedenvironments.com

Optimised Environments Ltd. Registered in Scotland SC309690.
Registered address: 2nd Floor | Quartermile Two | 2 Lister Square | Edinburgh | EH3 9GL.

Client

Genr8 Kajima Regeneration Ltd

Project

Huyton Town Centre

Huyton, Knowsley

Drawing Title

Site Layout Following Demolition

-

Scale Bar	North
	
Scale: 1:1250@A3	Date: 16.11.23
By: AH	Status: Planning
Checked: MB	Approved: MB

Drawing Number	Rev
M10335_0008	01