


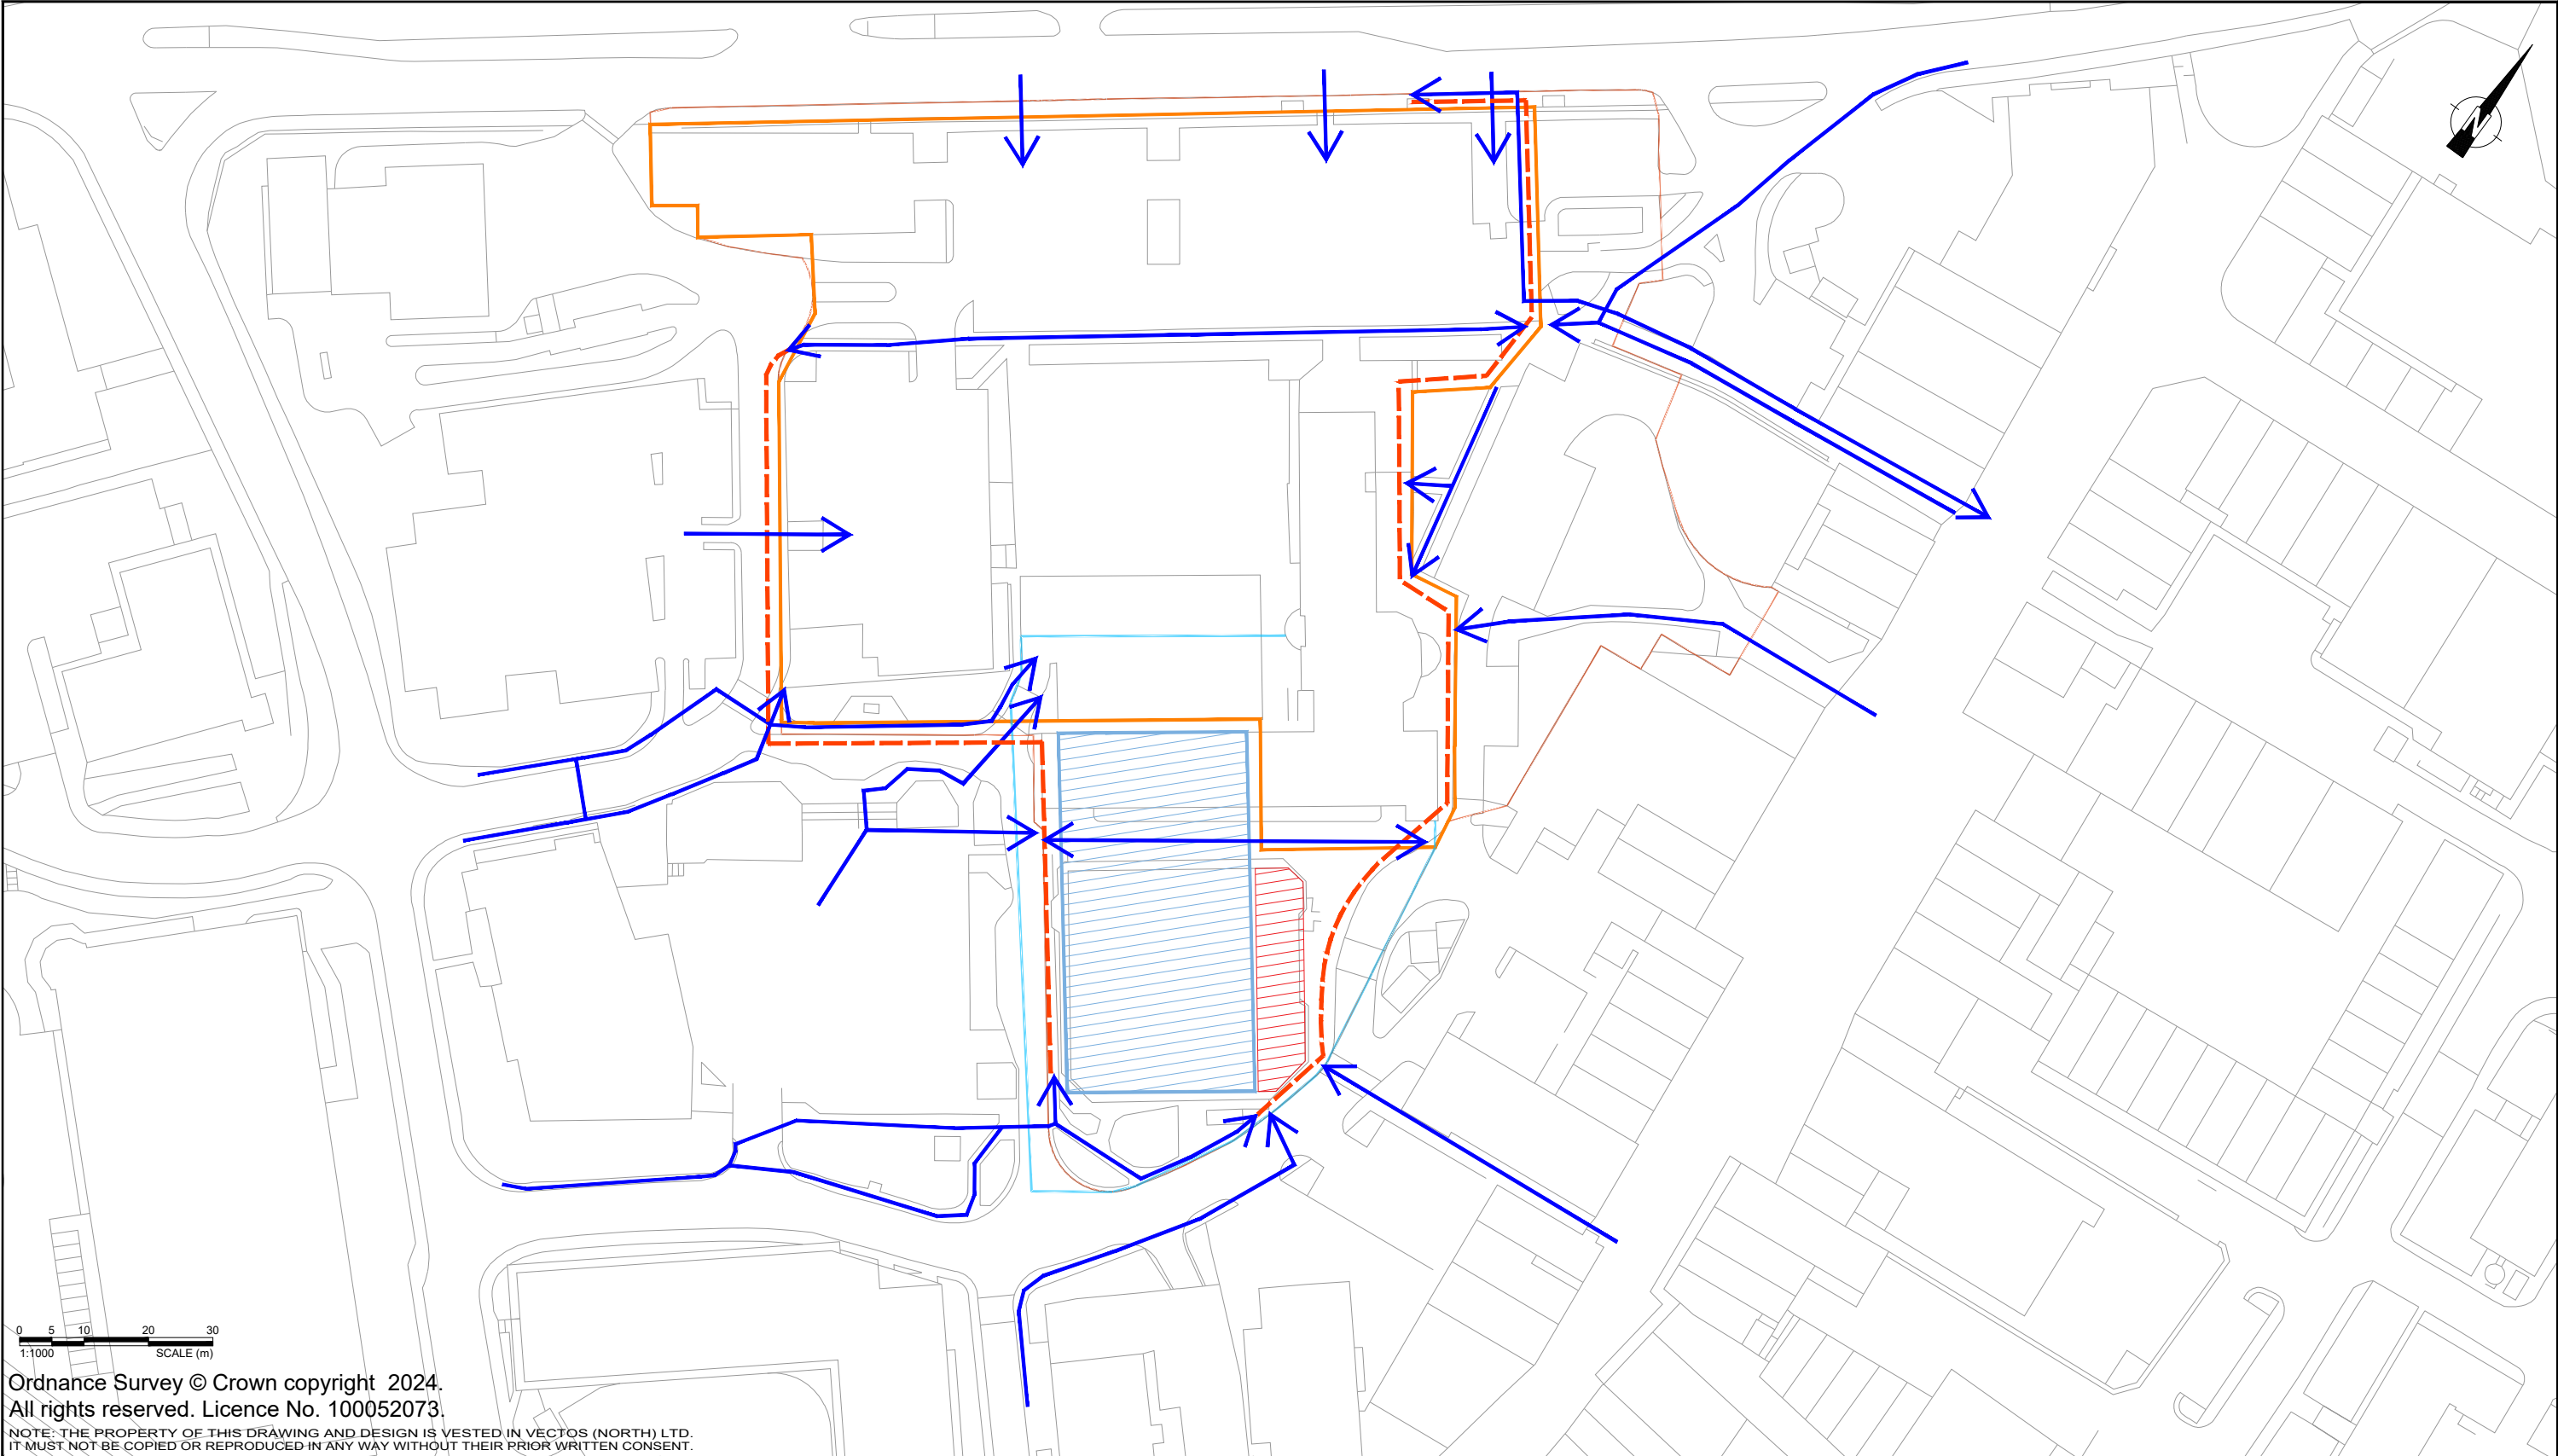

Ordnance Survey © Crown copyright 2024.
All rights reserved. Licence No. 100052073.
NOTE: THE PROPERTY OF THIS DRAWING AND DESIGN IS VESTED IN VECTOS (NORTH) LTD.
IT MUST NOT BE COPIED OR REPRODUCED IN ANY WAY WITHOUT THEIR PRIOR WRITTEN CONSENT.

REV.	DETAILS	DRAWN	CHECKED	DATE

Notes:

Existing Pedestrian Routes/Desire Lines to the Site

Affected Footpaths by the Proposed Hoarding Boundary

Huyton Town Centre Village Enabling Works Application

Genr8 Kajima Regeneration Ltd

Affected Pedestrian Routes / Desire Lines at the Site

SLR

DRAWN:CG

CHECKED:PT

DATE:16.02.24

SCALES:1:1000 at A3

DRAWING NUMBER:VN232696 - D106

REVISION:.