


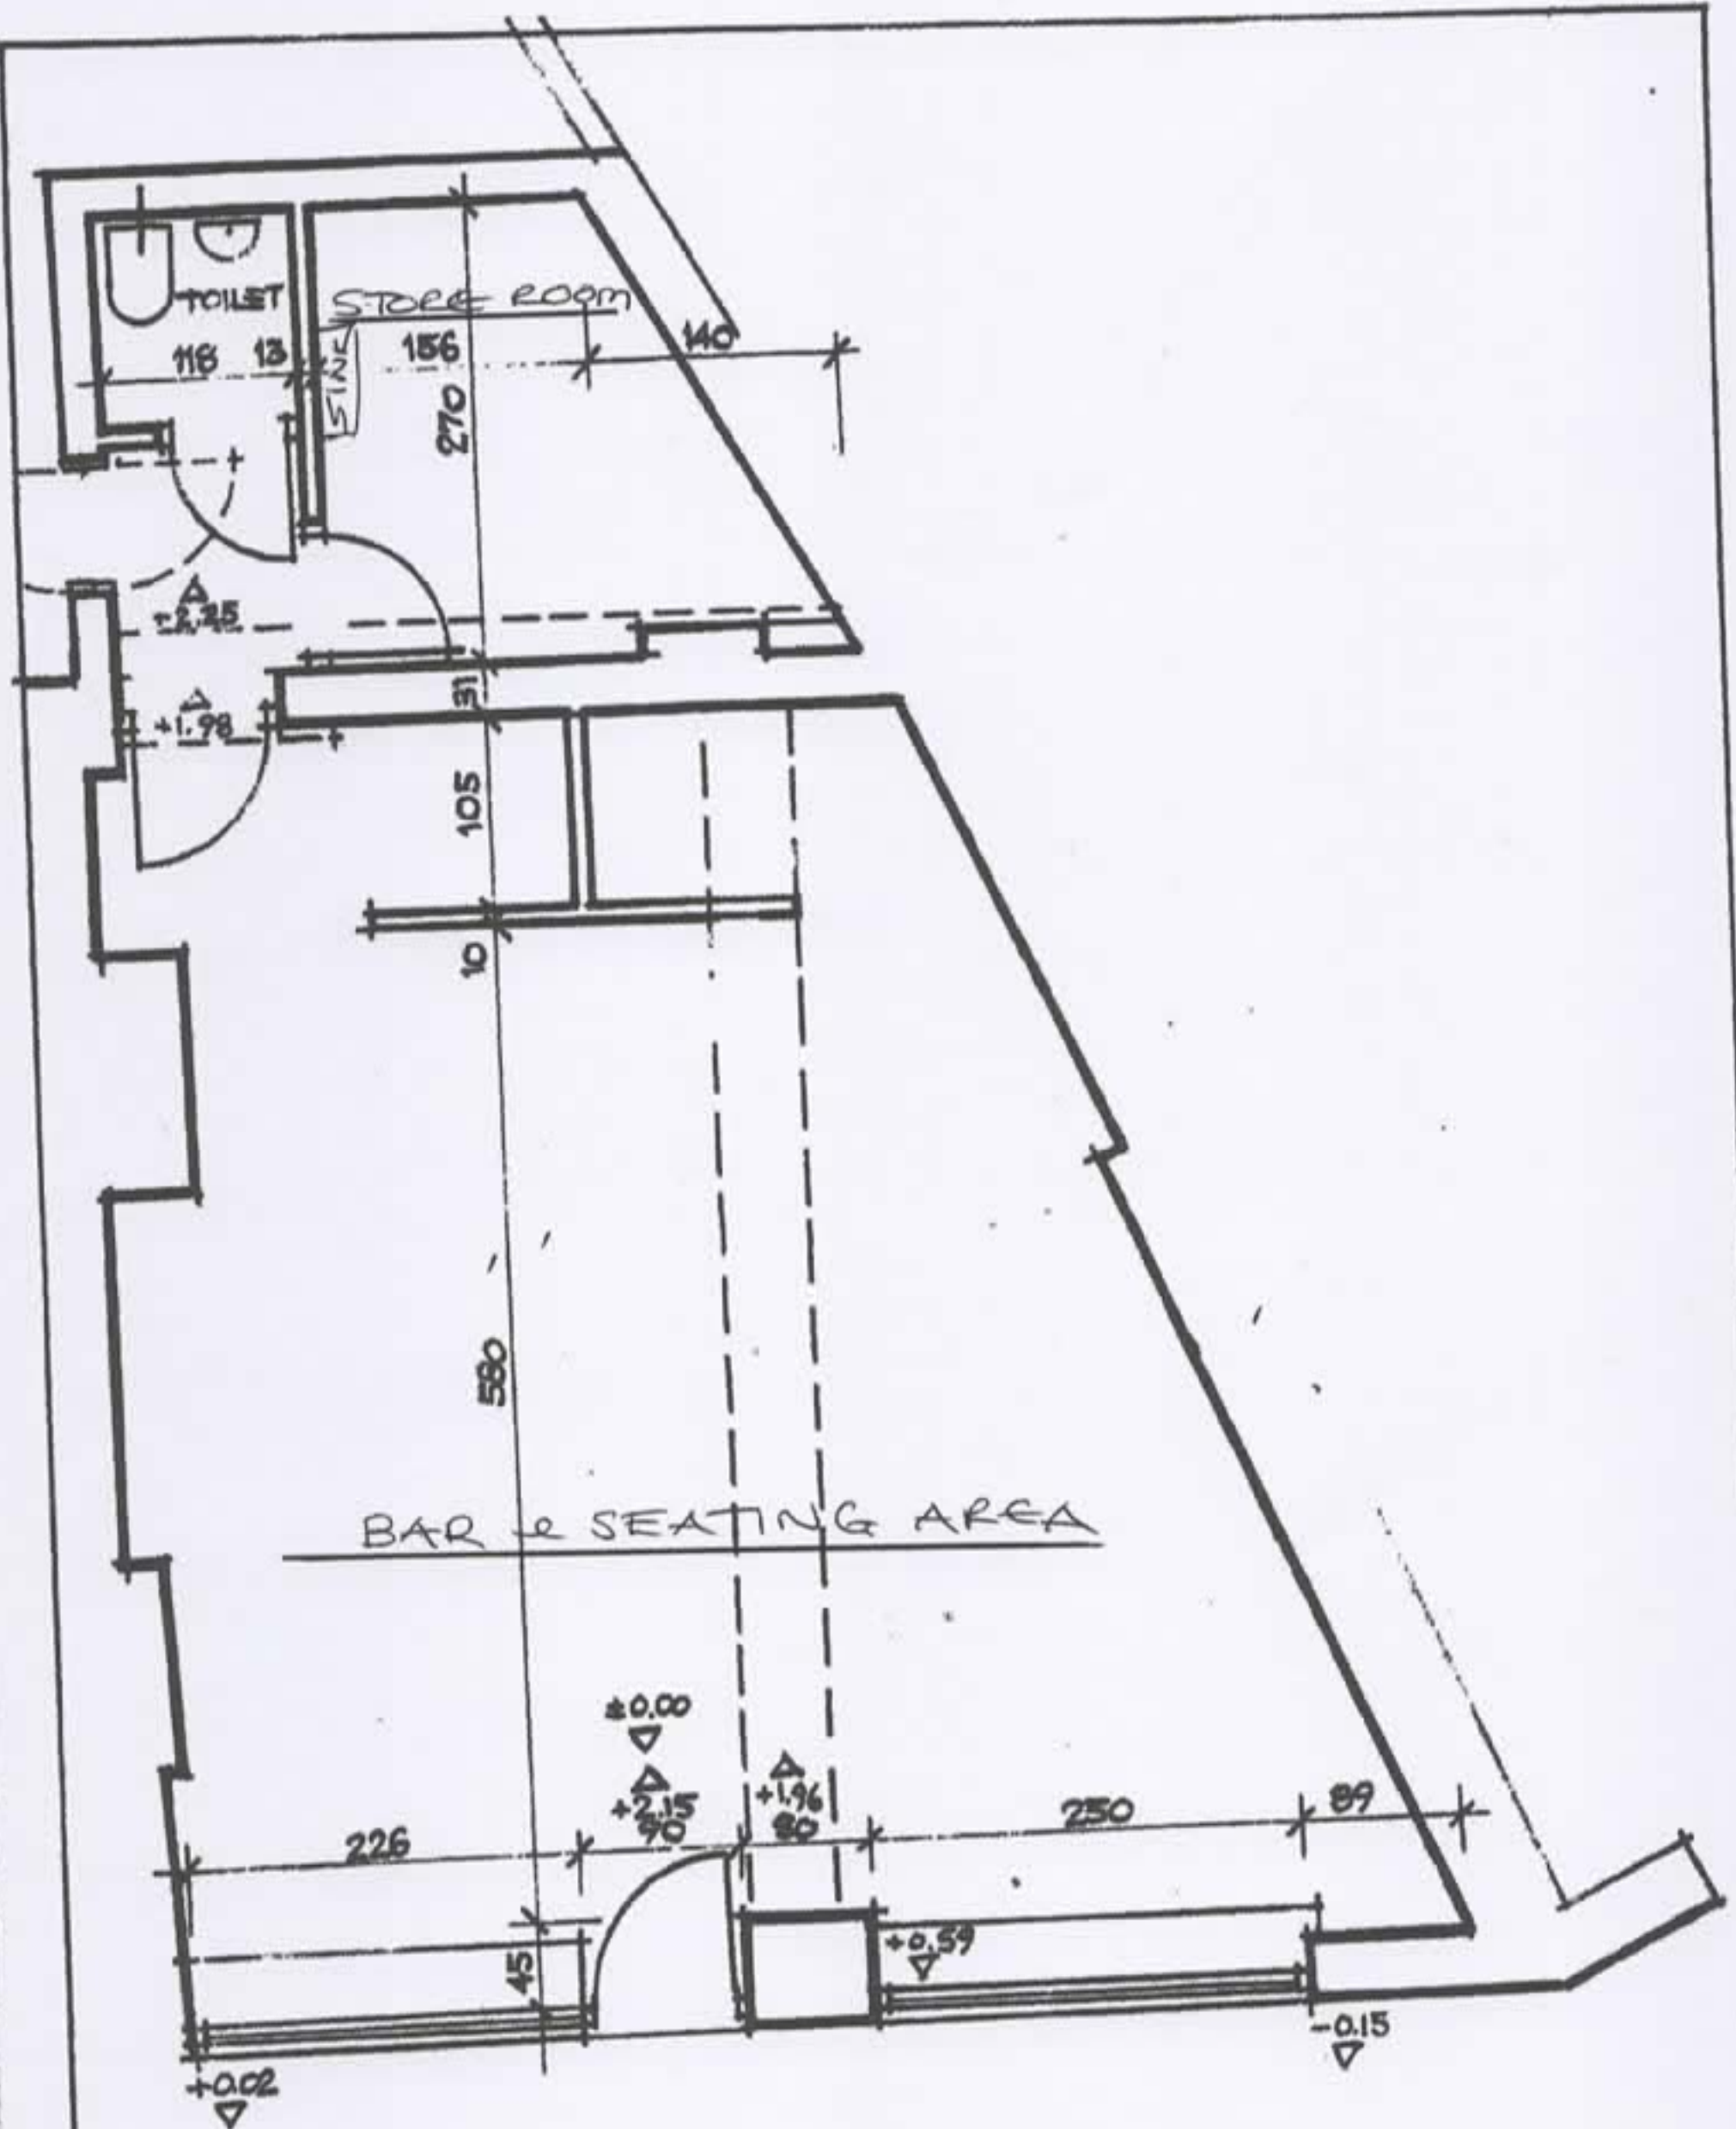

EXISTING FLOOR PLAN

1:50