


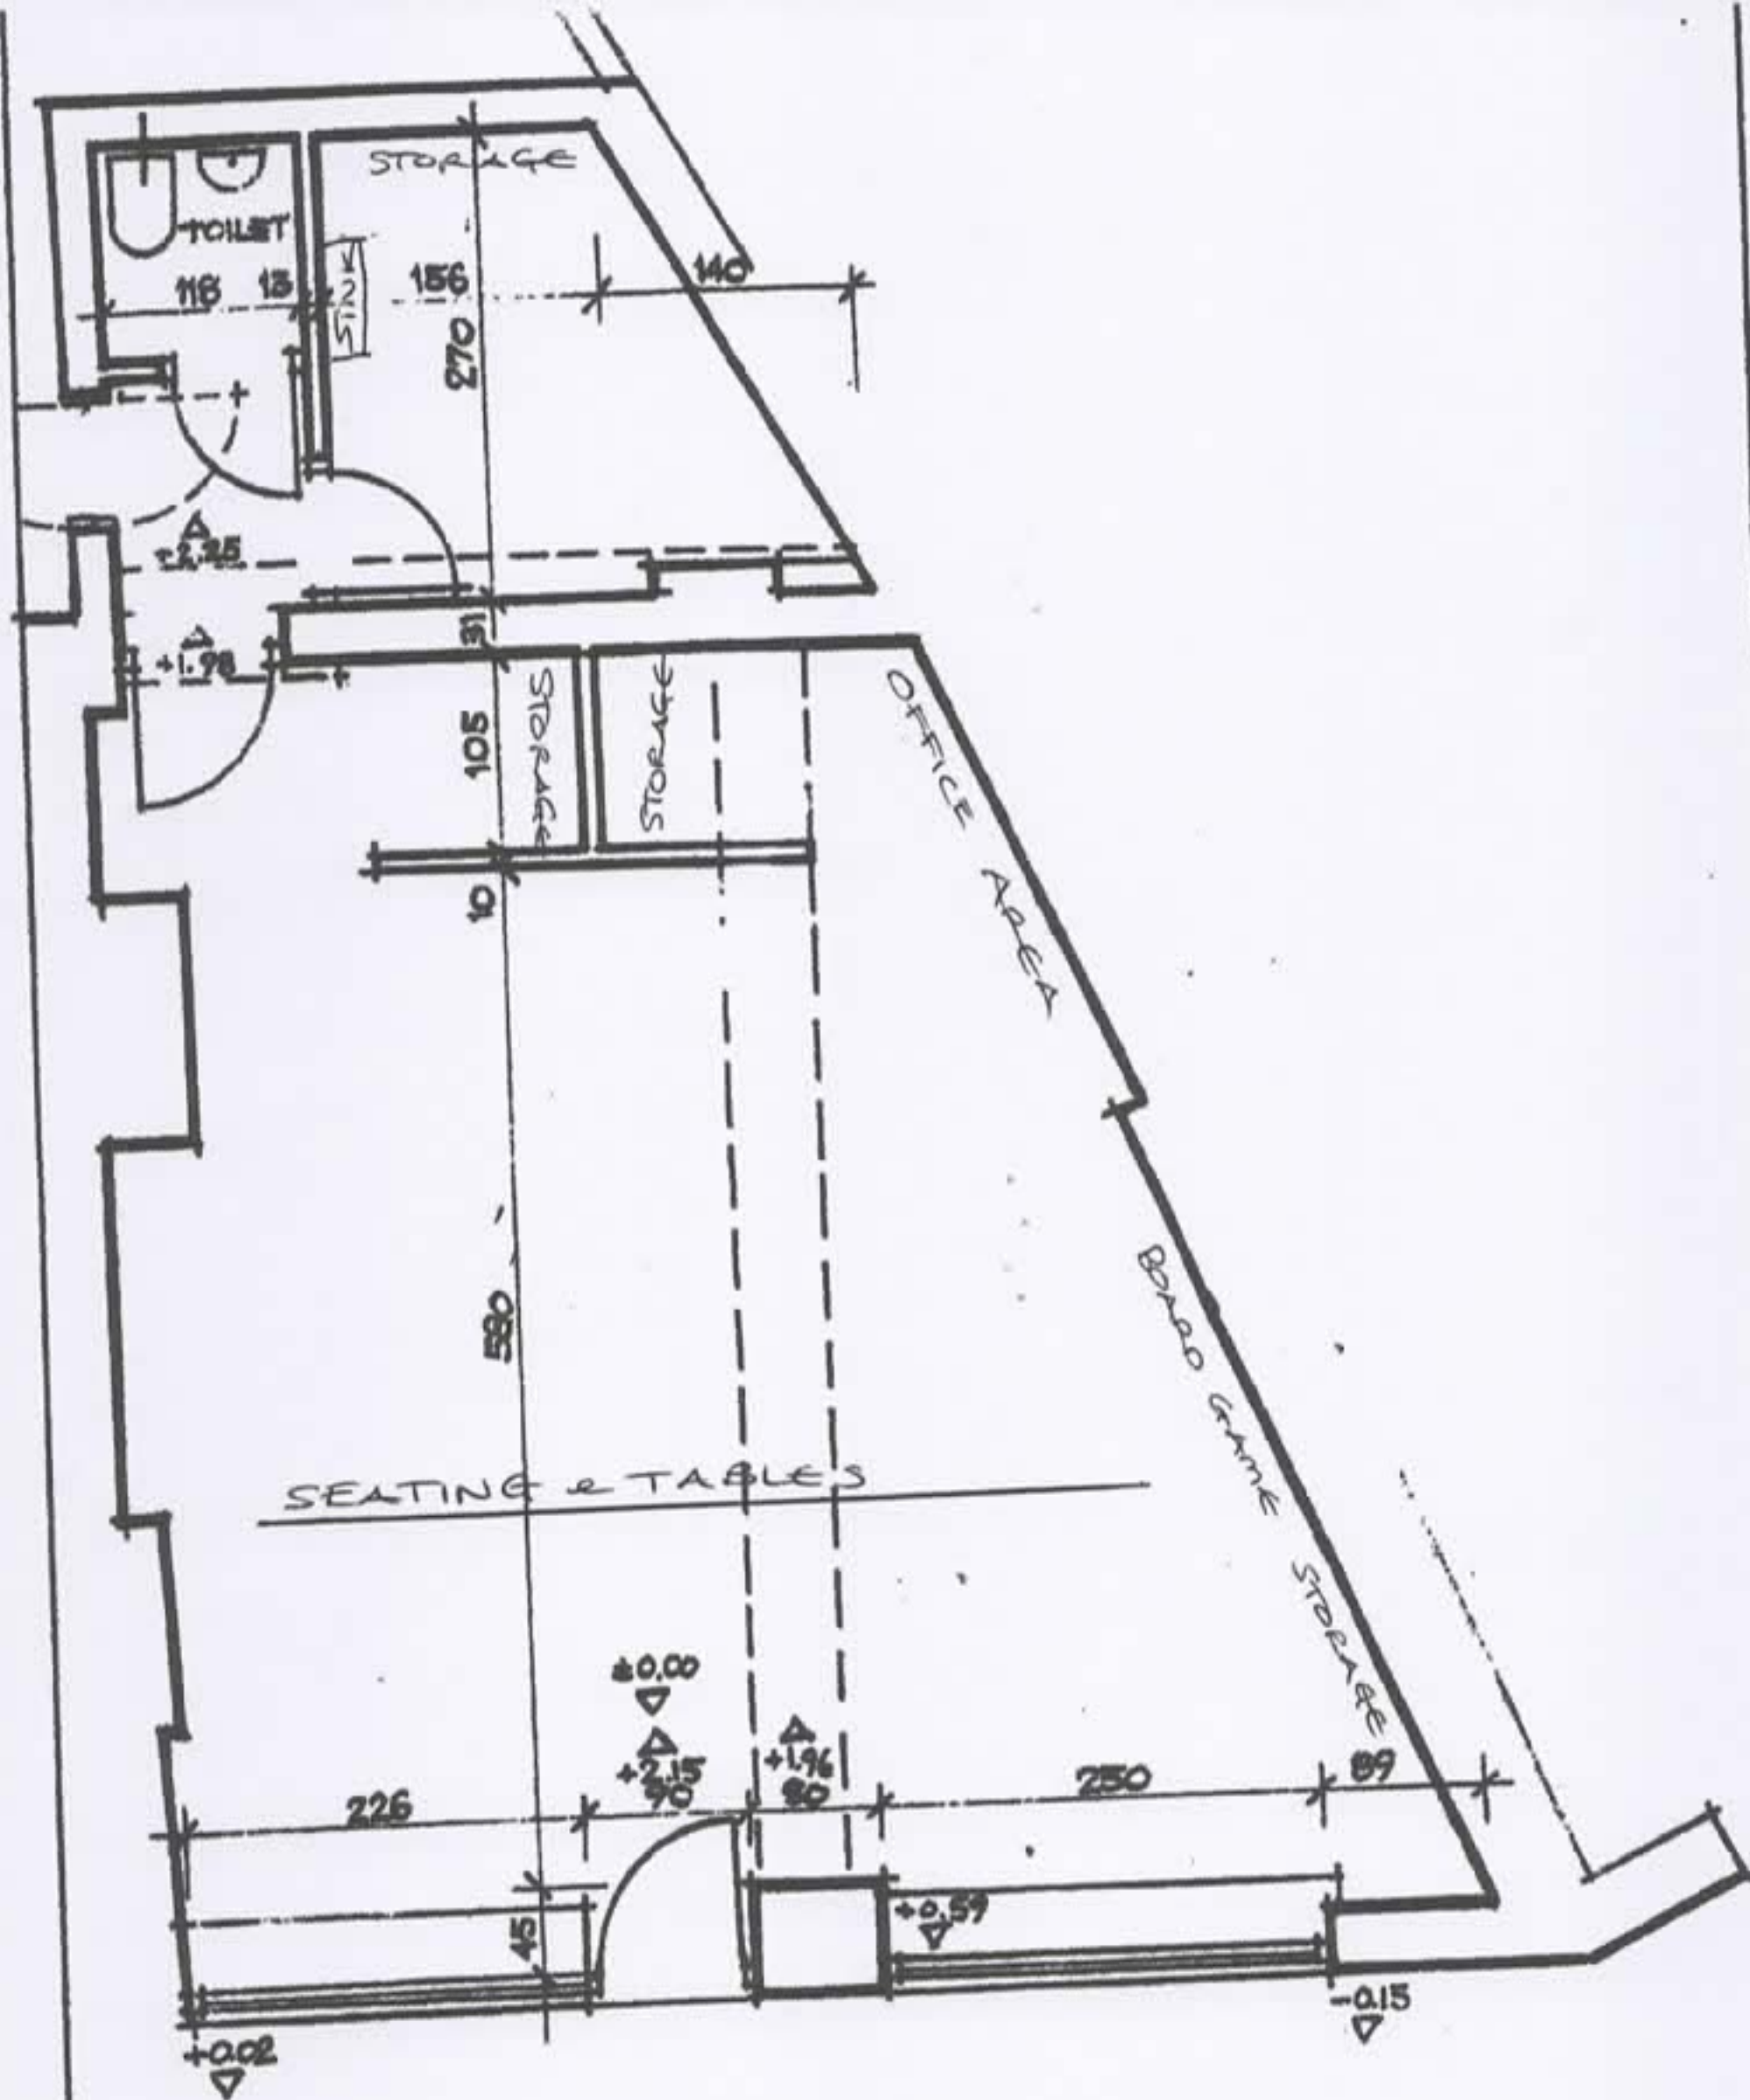

PROPOSED FLOOR PLAN

1:50