


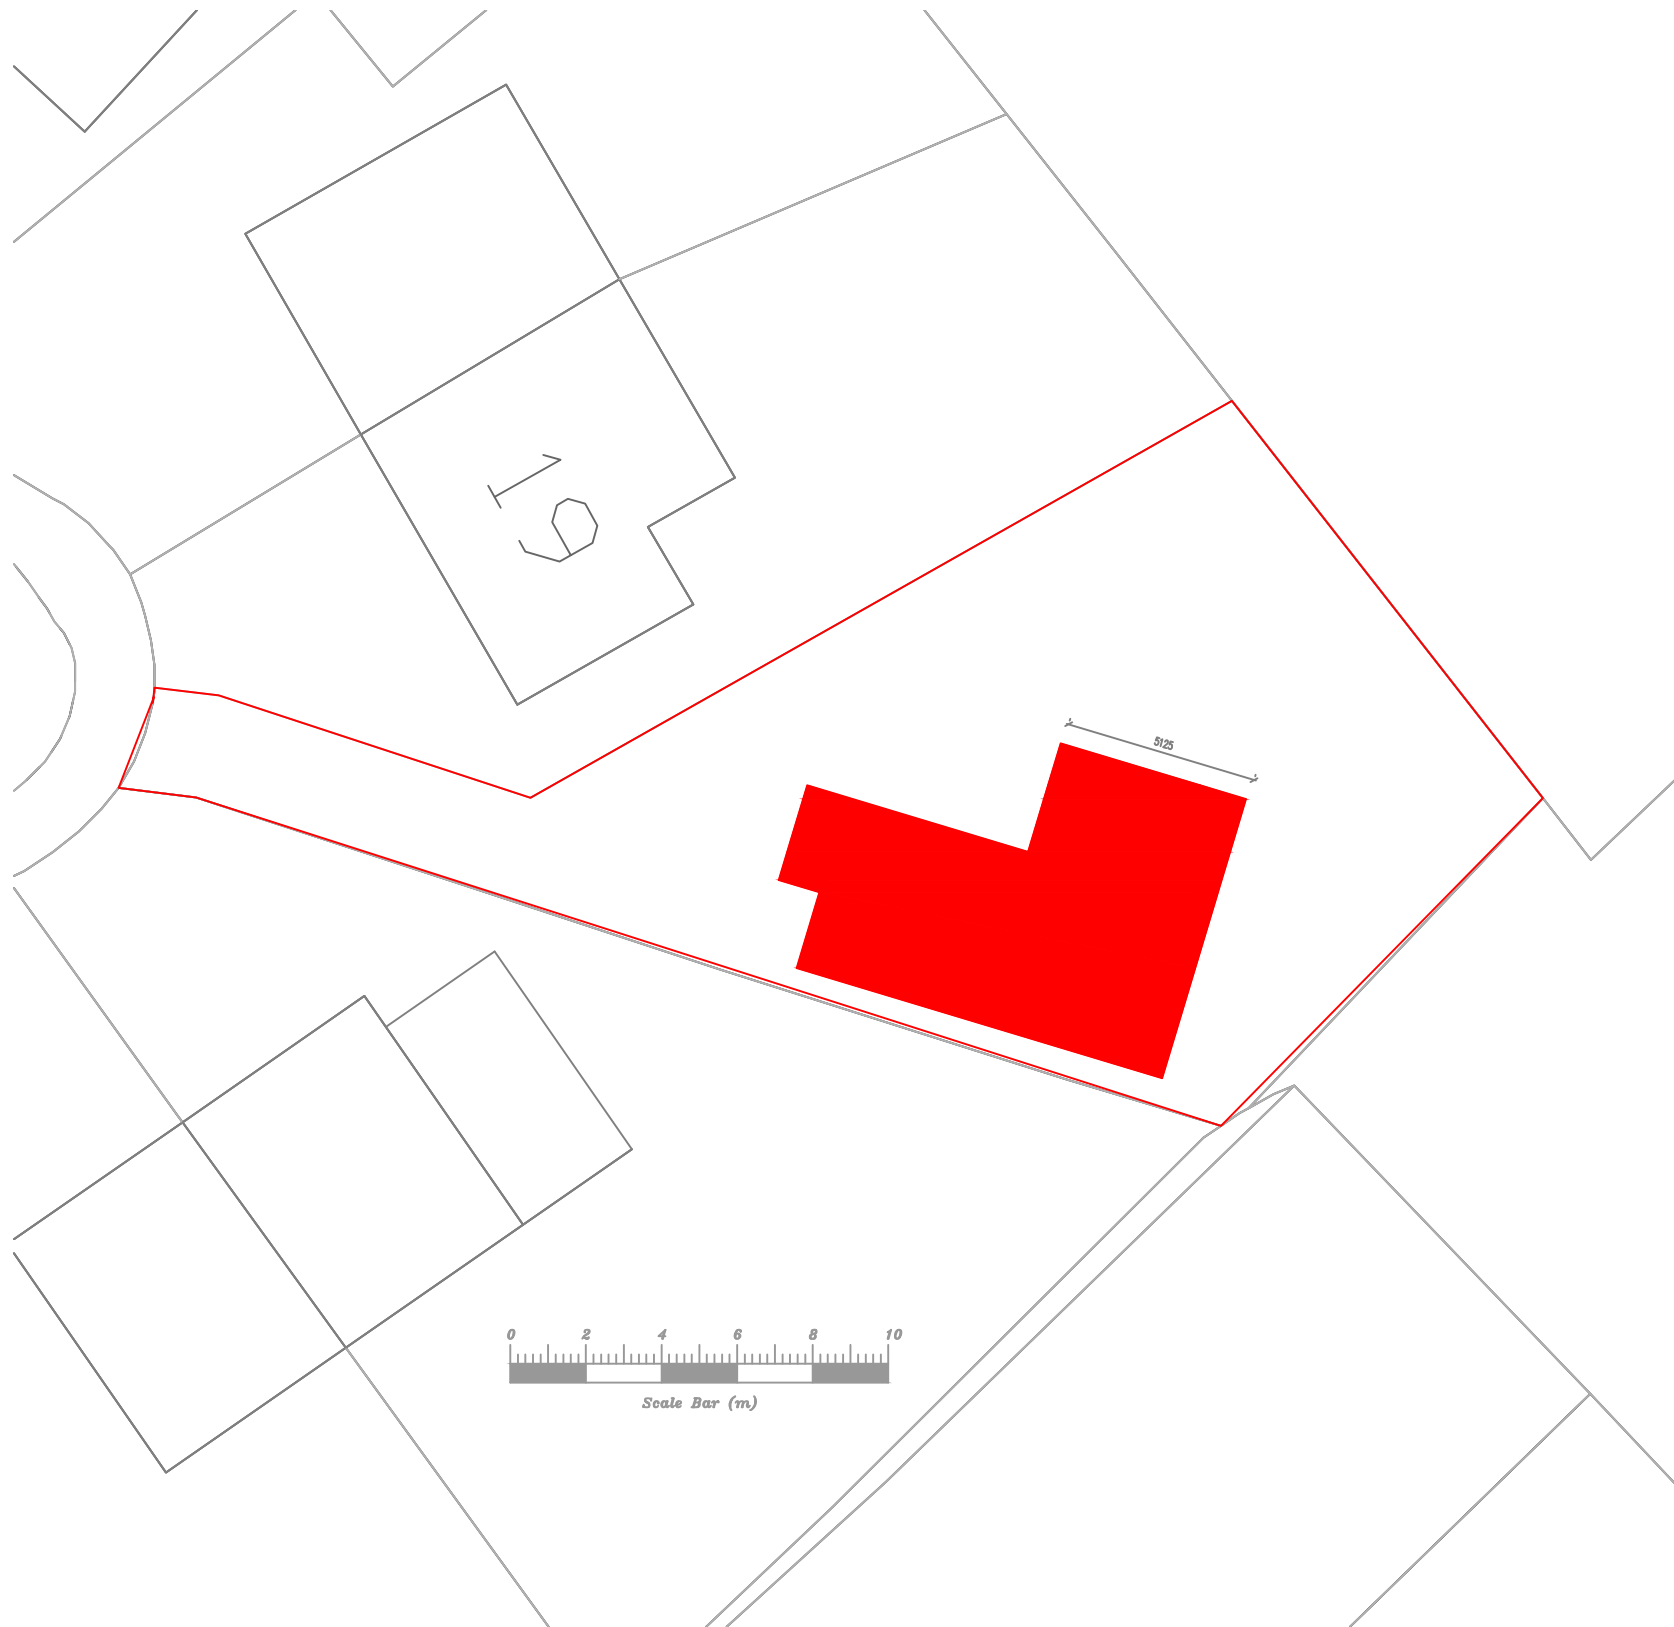

Proposed Block Plan 1:200



1:1250

Address 19 The Avenue, L36				
Job Title New build dwelling				
Drawing title Site Location Plans				
Chkd	Appvd	date Jan '24	scale 1:200/1:1250 @ A3	
DRAWING No			002	rev