


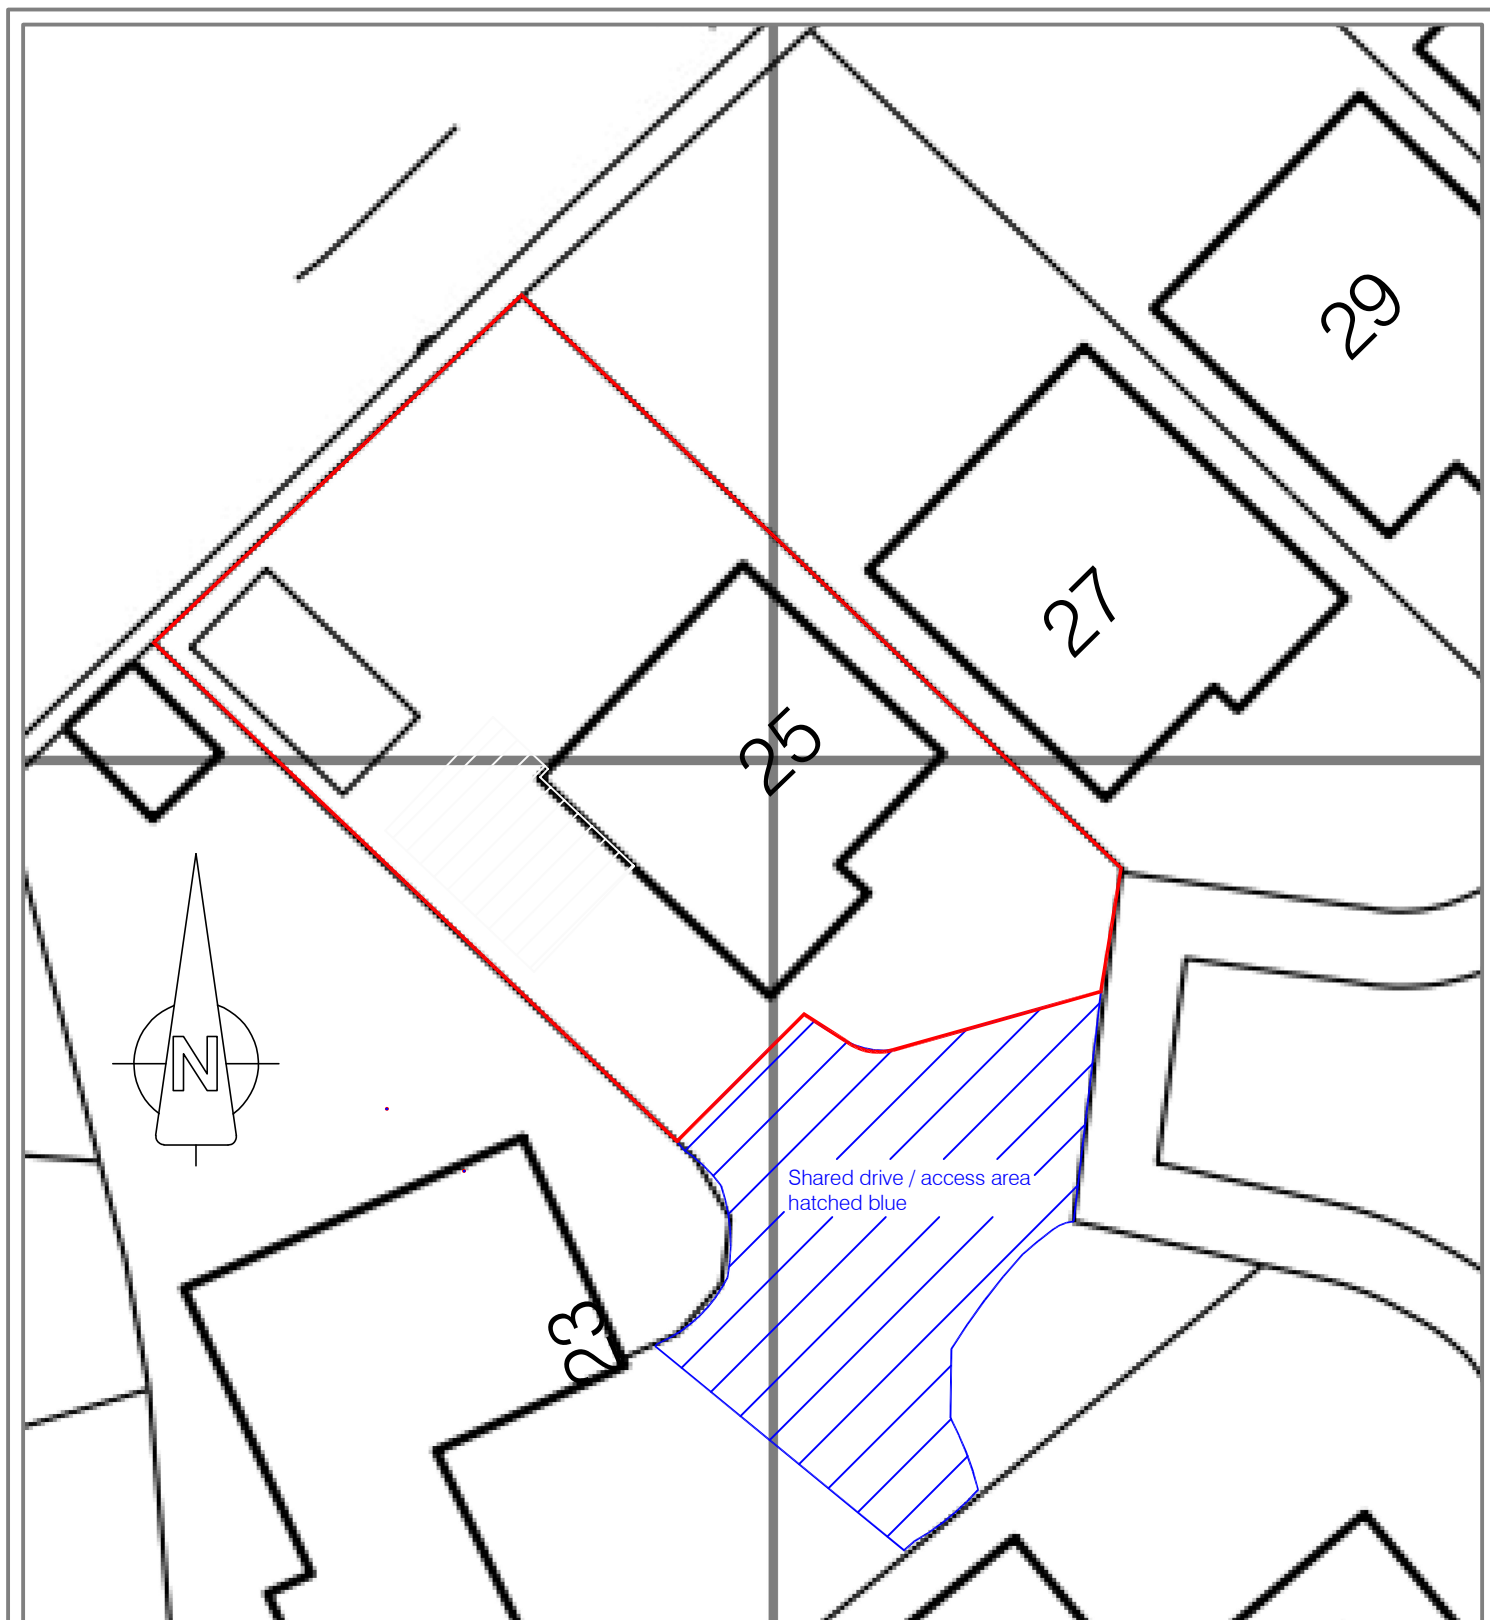

Address:

25 Tavington Road
Halewood, Liverpool, L26 6BA

2 0 2 4 6 8 metres
Scale 1:200

JM Building Design and Planning

John McGee (MCIQB). Building Surveyor
Mobile: 07905 749941. Tele: 0151 525 1242.
Email: johnmcgee3@outlook.com

Drawing Title:

PLAN SHOWING SITE OF APPLICATION

Dwg No: 03

Scales: 1:200 @ A4

Revision:

Date: 12/01/2026