


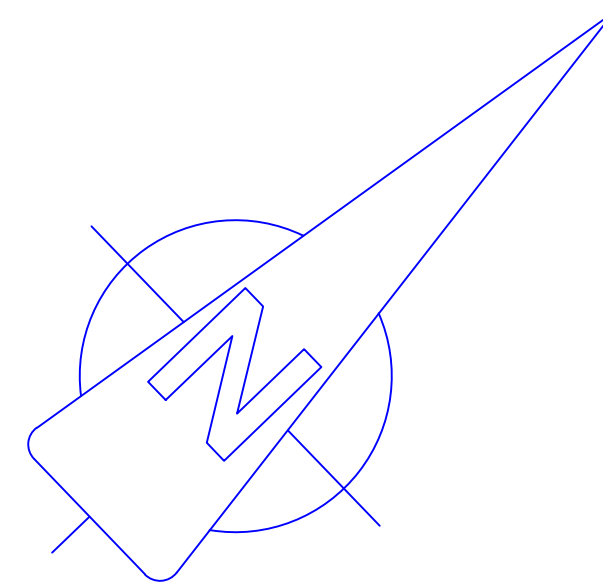

Dimensions shown are to structural elements and not to finished surfaces.

Scale in Metres


Existing Floor Area = 145.96 sq.m

Area of Extension = 18.41 sq.m

Total New Floor Area = 164.37 sq.m

Location Plan Scale 1:1250

Scale (Metres) 10 0 10 20 30 40 50

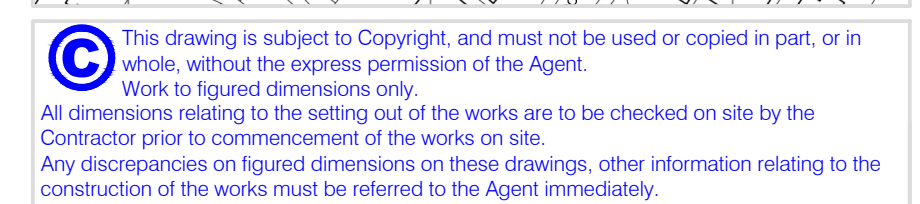

Dwg No: 05	Revision:
Scale: 1:50 @ A0	Date: 12/01/2026