


General Notes


Do not scale from this drawing. Only work to written dimensions.

All site dimensions shall be verified by the Contractor on site prior to commencing any works.

This drawing is the property of Fletcher-Rae (UK) Limited (t/a Fletcher-Rae) and copyright is reserved by them. The drawing is not to be copied or disclosed by or to any unauthorised persons without the prior written consent of Fletcher-Rae (UK) Limited.

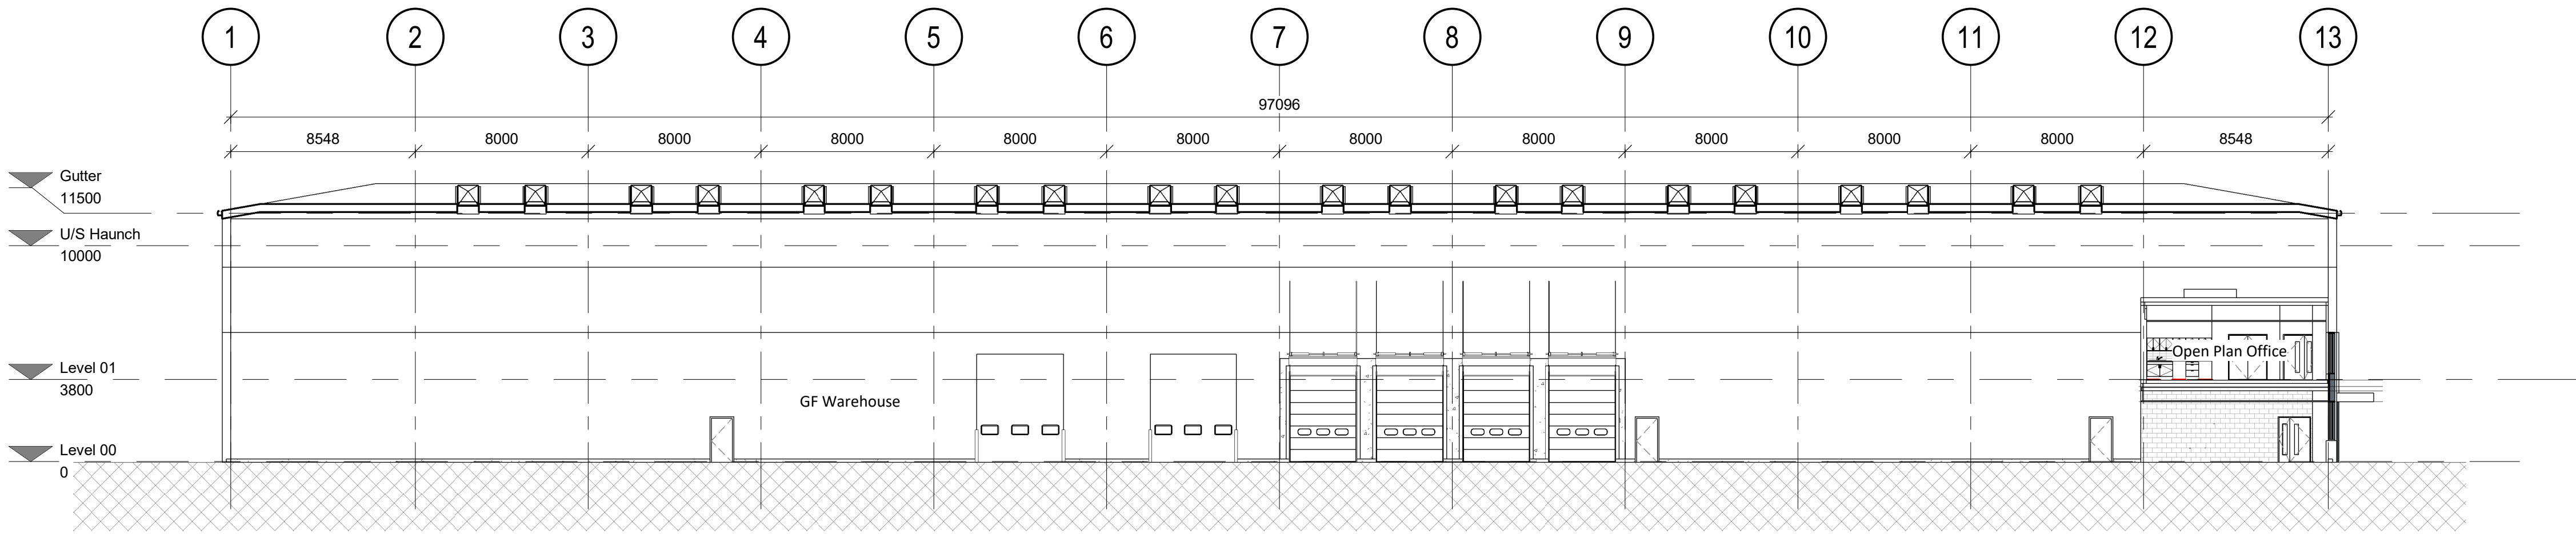

Section 1
1 : 200

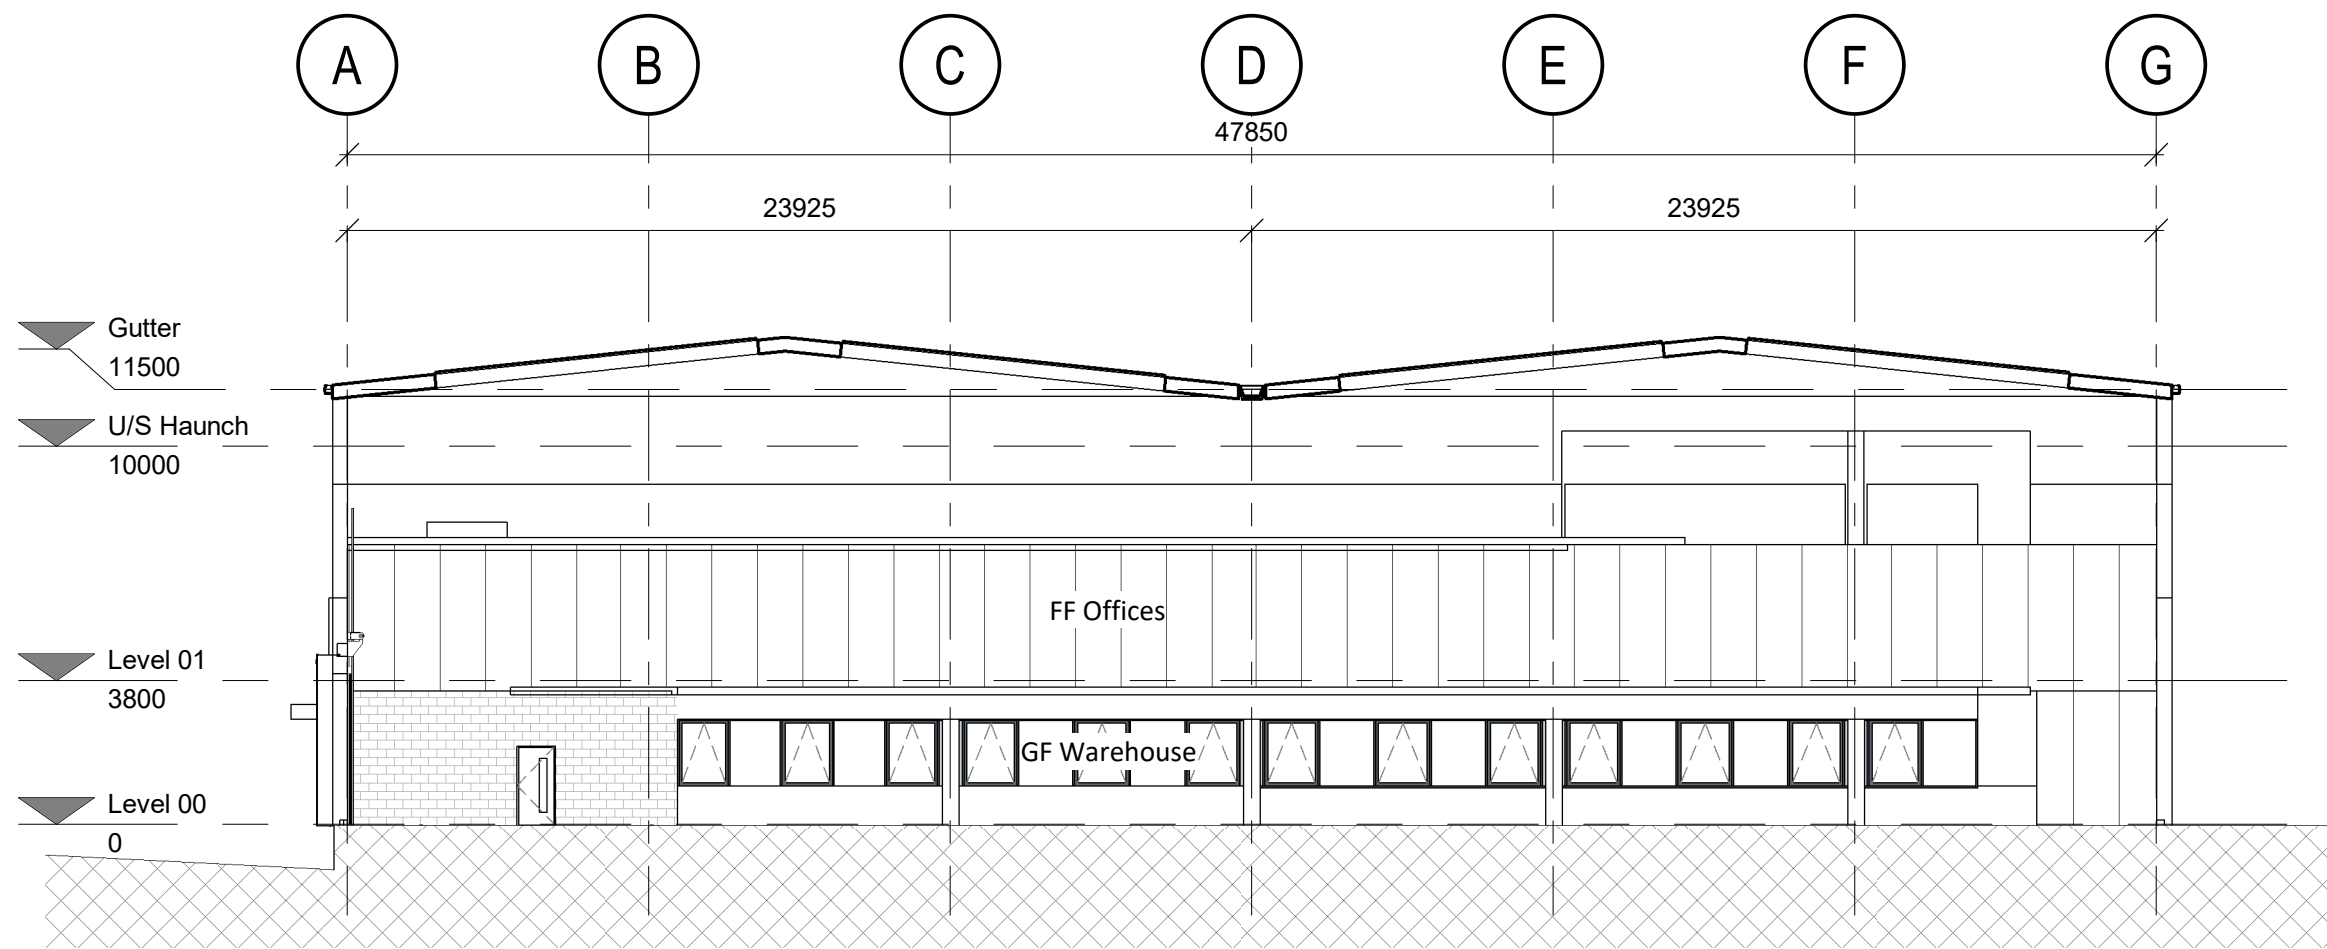

Section 2
1 : 200

P4	Office extended to full width of gable	03.10.25	EG	AT
P3	Extent of Cyclist Facilities Updated	26.06.22	JAB	AT
P2	Parapet Level reduced by 500mm	14.04.22	JAB	AT
P1	First Issue	23.03.22	JAB	AT
Rev.	Description	Date	ISS	APP

Scale: 1 : 200 @ A1
Status: S2 Information
Drawn By: JAB
Checked By: AT
Date: 23.03.2022

Client: Caddick Developments

Project: Knowsley Lane

Sheet Name: Unit 3 - Typical Sections