
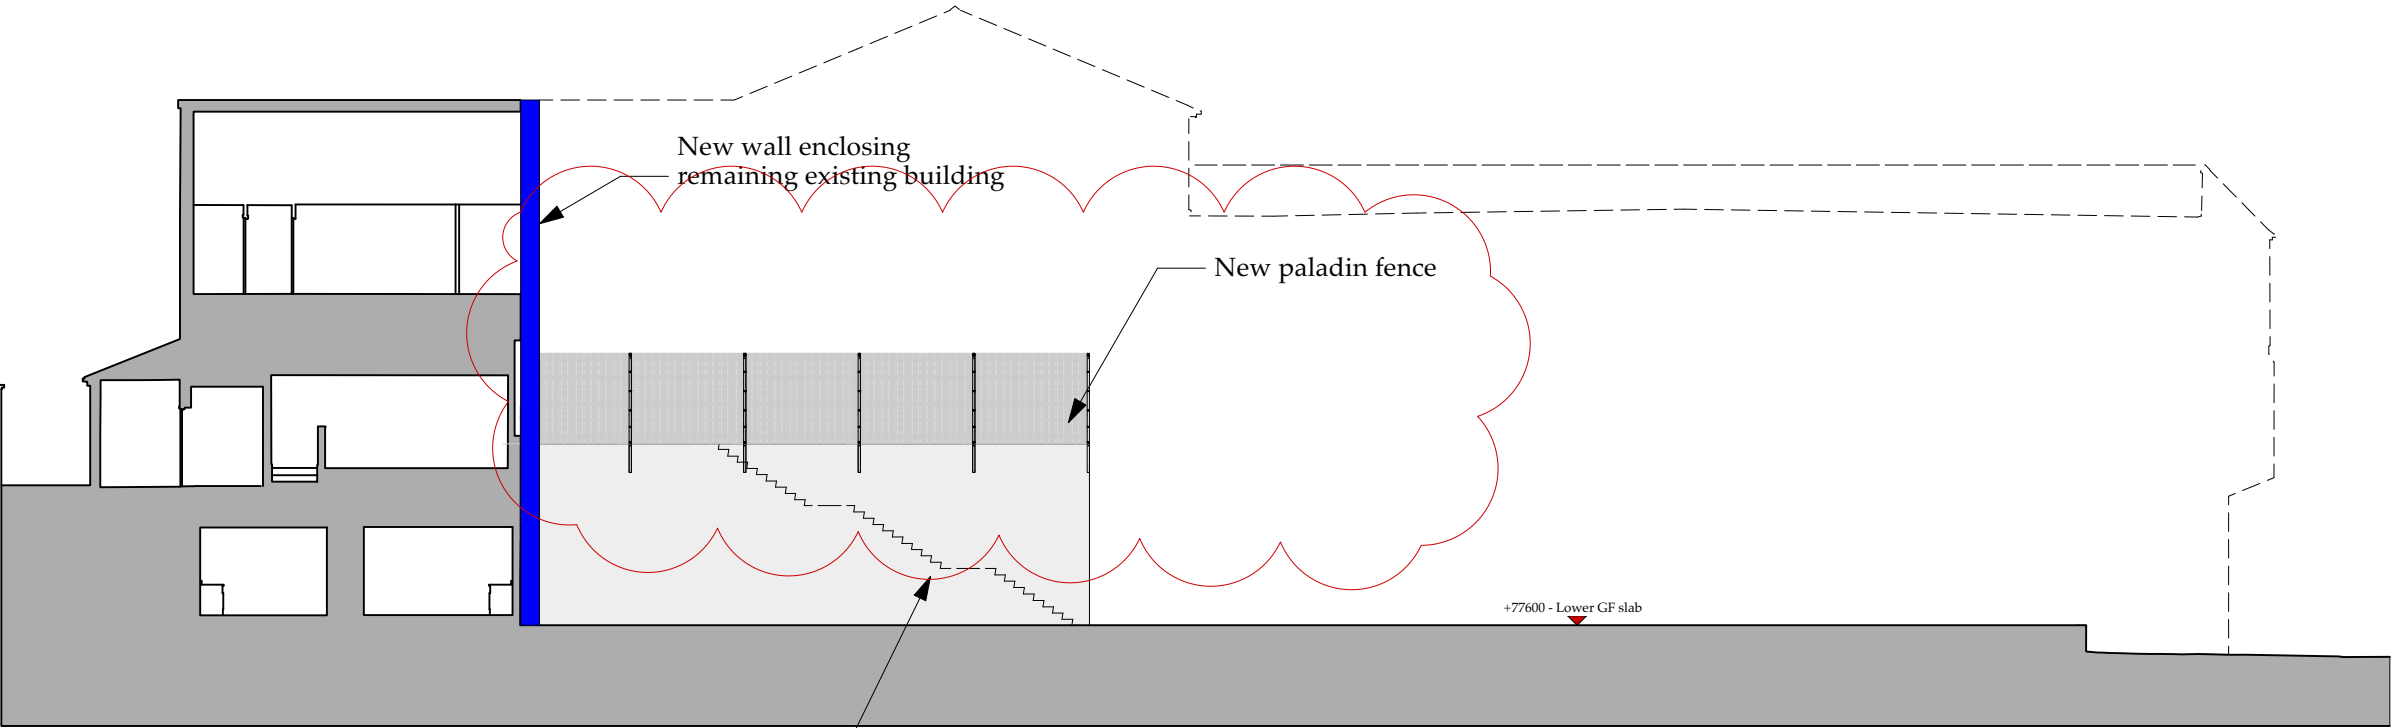


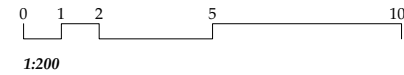


-  PROPOSED WALL - PLAN/ SECTION
-  PROPOSED WALL - ELEVATION

NOTE: THIS APPLICATIONS SEEKS PERMISSION FOR THE ERECTION OF A NEW WALL TO ENCLOSE PART OF THE SHOPPING CENTRE THAT IS PROPOSED TO BE DEMOLISHED UNDER A SEPARATE PRIOR APPROVAL APPLICATION.

NEW WALL TO BE DECORATED WITH BESPOKE MURAL ARTWORK. DETAILS TBC WITH CLIENT AND RELEVANT PRECEDENTS PROVIDED


WALL HEIGHTS ARE BASED ON CURRENT SURVEY INFORMATION. SITE MEASURES ARE REQUIRED AT ALL STAGES FOR ACCURACY

SECTION 3

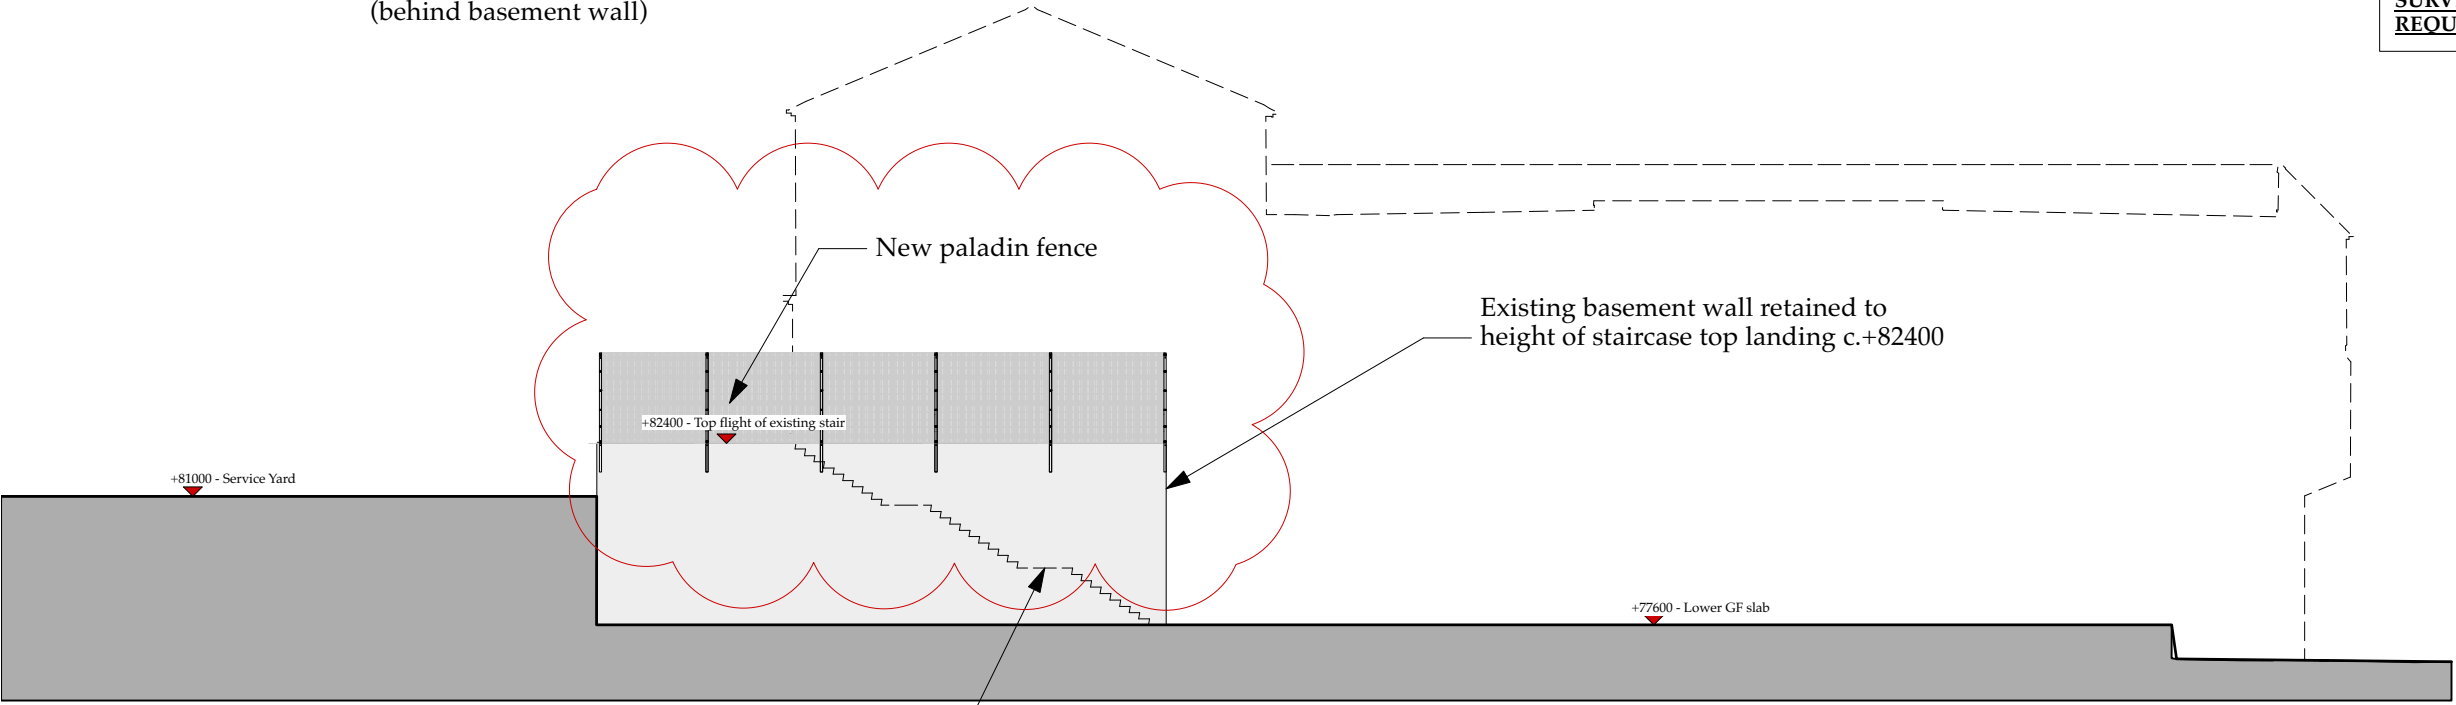

SECTION 4

Existing staircase retained
(behind basement wall)

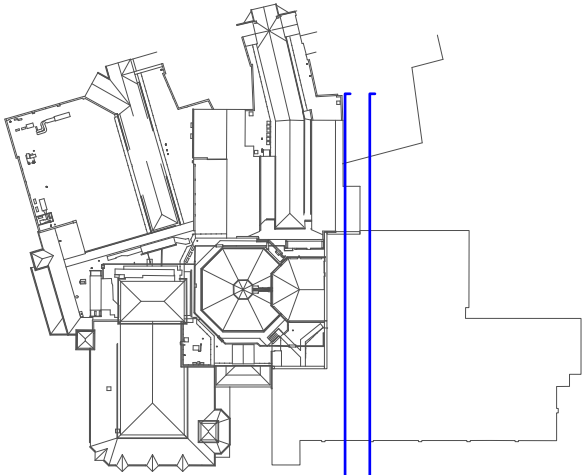

3 4

B	19/08/2025	JB	LC	Updates for NMA application
Rev.	Date	Drawn	Checked	Note

**ARCHITECTURAL EMPORIUM Ltd**
www.architectural-emporium.co.uk / mail@architectural-emporium.co.uk
87 Kempston St, Liverpool, L3 8HE / +44 (0)151 363 0000

JOB:	PRESCOT SUPERMARKET - 585
STATUS:	PLANNING
SCALE:	1:200 @ ISO A3
FIRST ISSUE:	18/09/2024
DRAWING No:	3.301 - B