
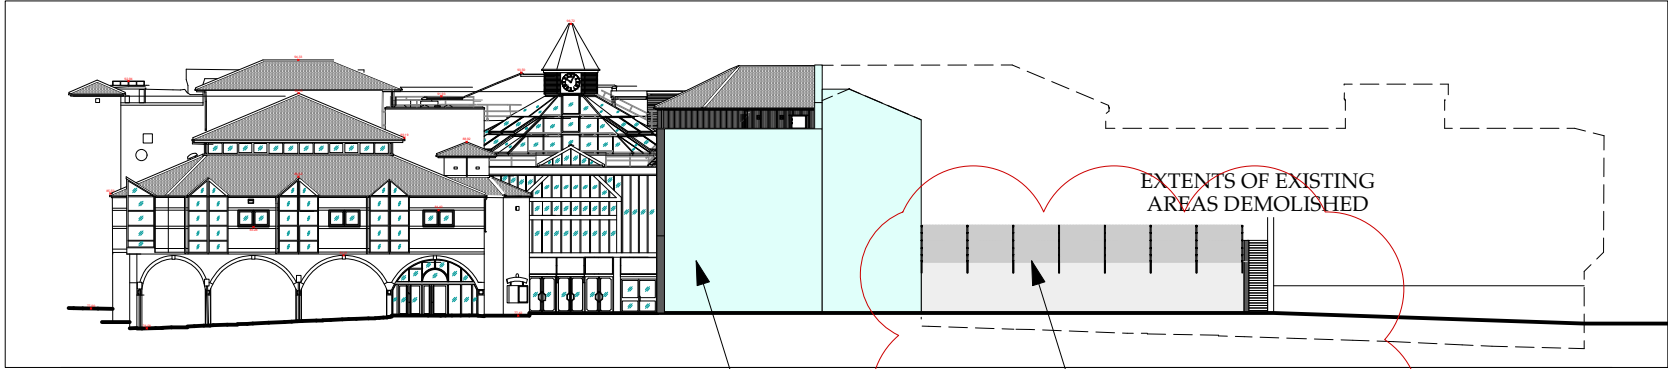


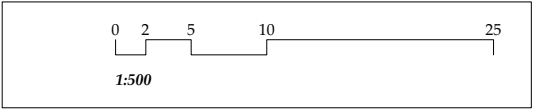

ELEVATION 1 - Car park leading from Kemble Street


New rendered wall

New paladin fence
along retained wall

Existing retained
external staircase

New paladin fence
along retained wall


- PROPOSED WALL - PLAN/ SECTION
- PROPOSED WALL - ELEVATION

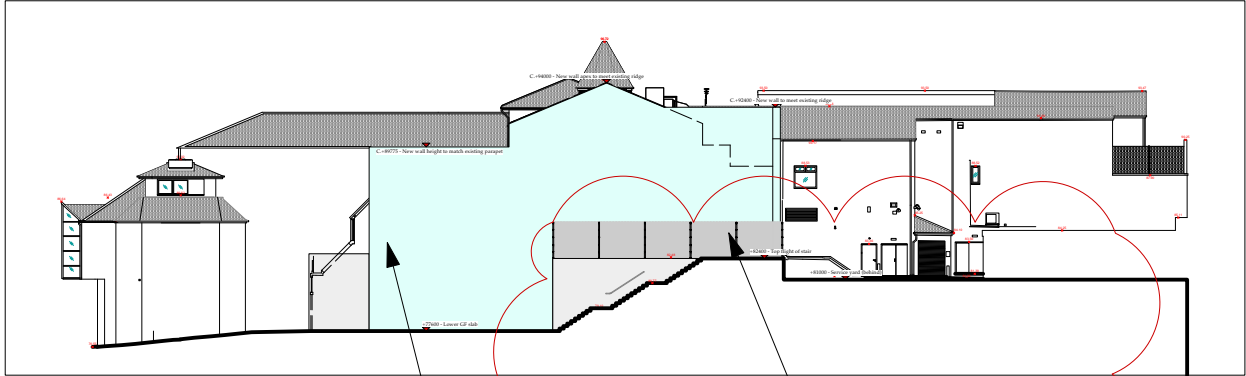

ELEVATION 2 - Aspal Street

New rendered wall

New paladin fence
along retained wall

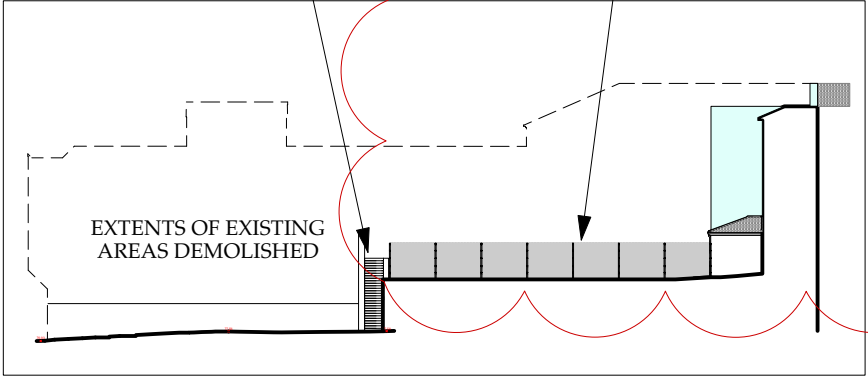

ELEVATION 3

EXTENTS OF EXISTING
AREAS DEMOLISHED


NOTE: THIS APPLICATIONS SEEKS PERMISSION FOR THE ERECTION OF A NEW WALL TO ENCLOSE PART OF THE SHOPPING CENTRE THAT IS PROPOSED TO BE DEMOLISHED UNDER A SEPARATE PRIOR APPROVAL APPLICATION.

NEW WALL TO BE DECORATED WITH BESPOKE MURAL ARTWORK. DETAILS TBC WITH CLIENT AND RELEVANT PRECEDENTS PROVIDED



WALL HEIGHTS ARE BASED ON CURRENT SURVEY INFORMATION. SITE MEASURES ARE REQUIRED AT ALL STAGES FOR ACCURACY



ELEVATION 4 - Eccleston Street

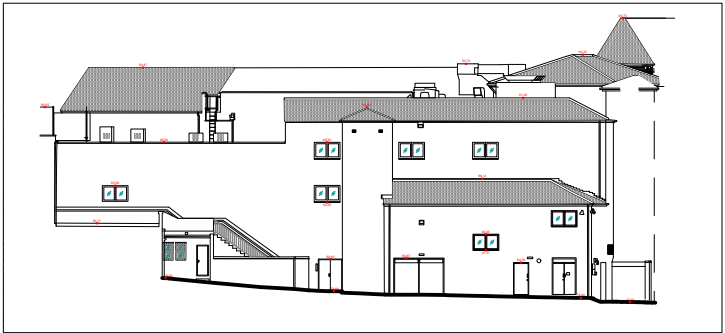

ELEVATION 5

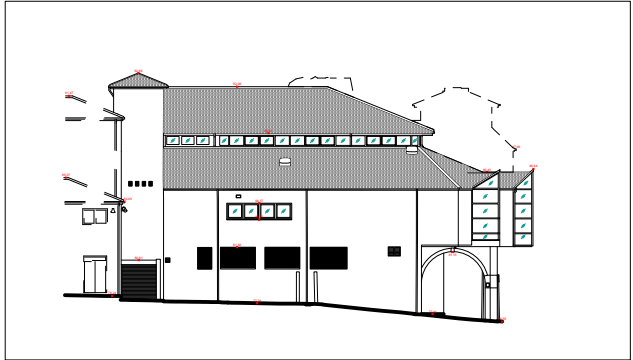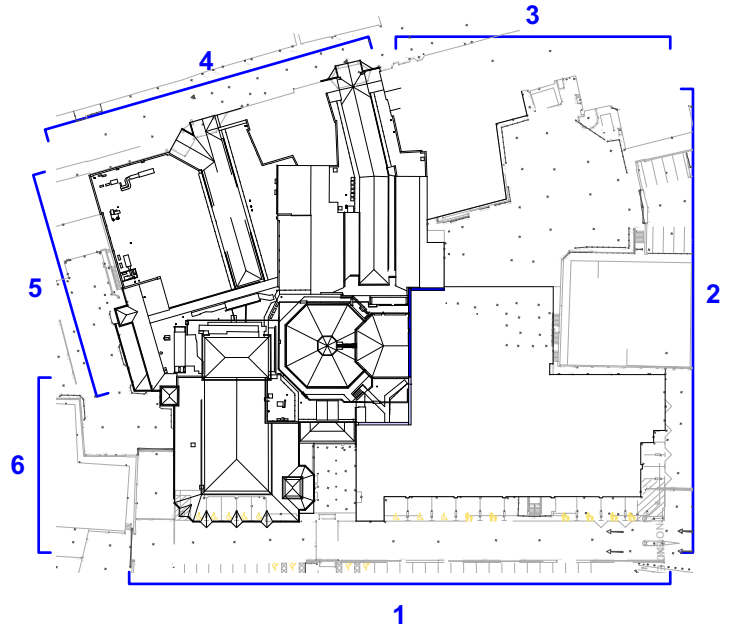

ELEVATION 6