


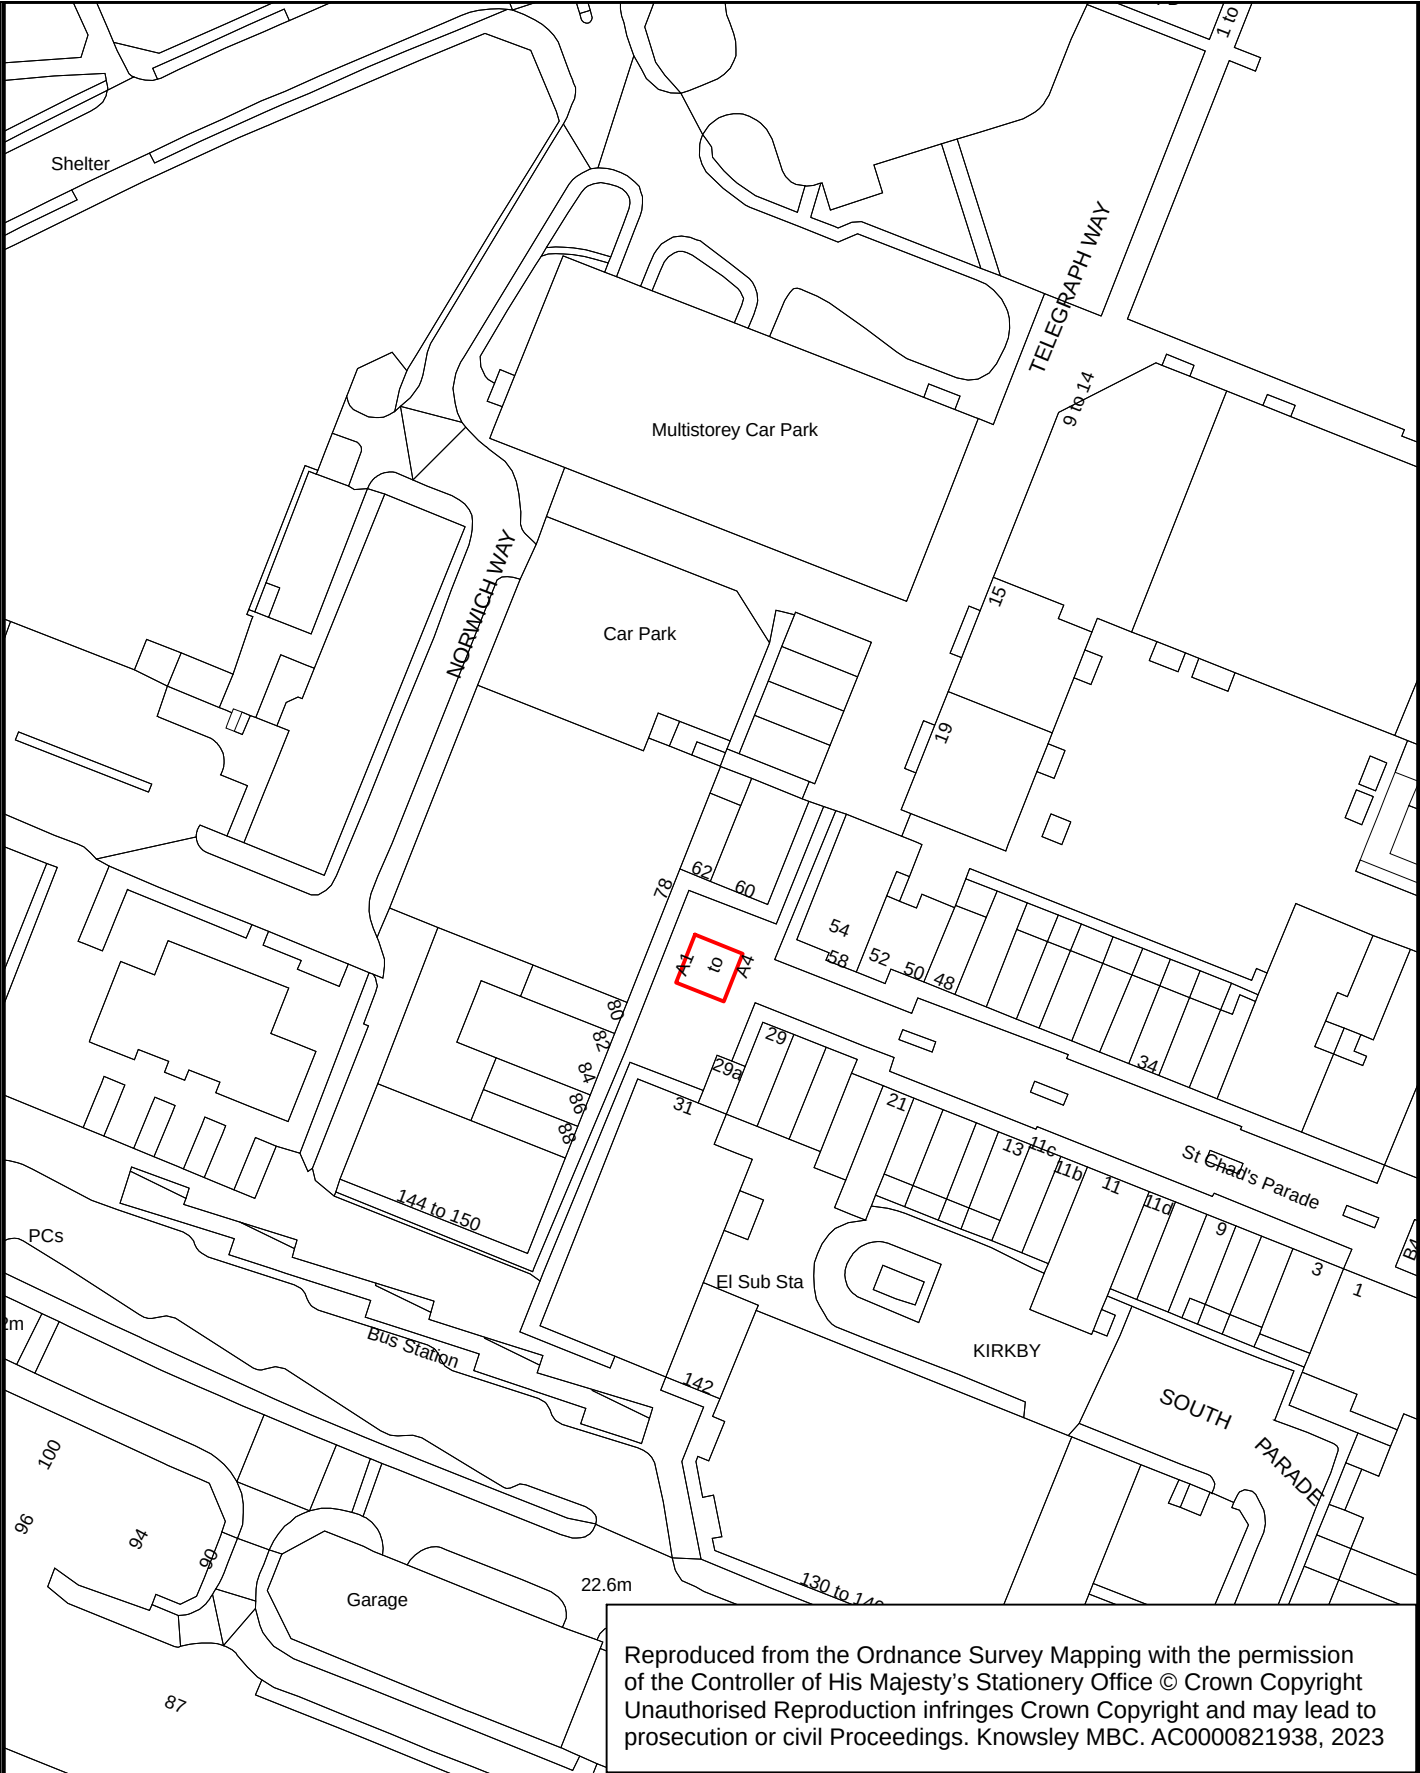

Reproduced from the Ordnance Survey Mapping with the permission of the Controller of His Majesty's Stationery Office © Crown Copyright
Unauthorised Reproduction infringes Crown Copyright and may lead to prosecution or civil Proceedings. Knowsley MBC. AC0000821938, 2023

KIOSK A ST CHAD'S PARADE KIRKBY	Drawn AW	Drawing No. AS/067/2025
	Date 27/03/2025	Other No.
	Scale 1:1250	NONE
 Knowsley Council METROPOLITAN Borough of Knowsley Assets Service		Municipal Building, Archway Road, Huyton, L36 9UX 