
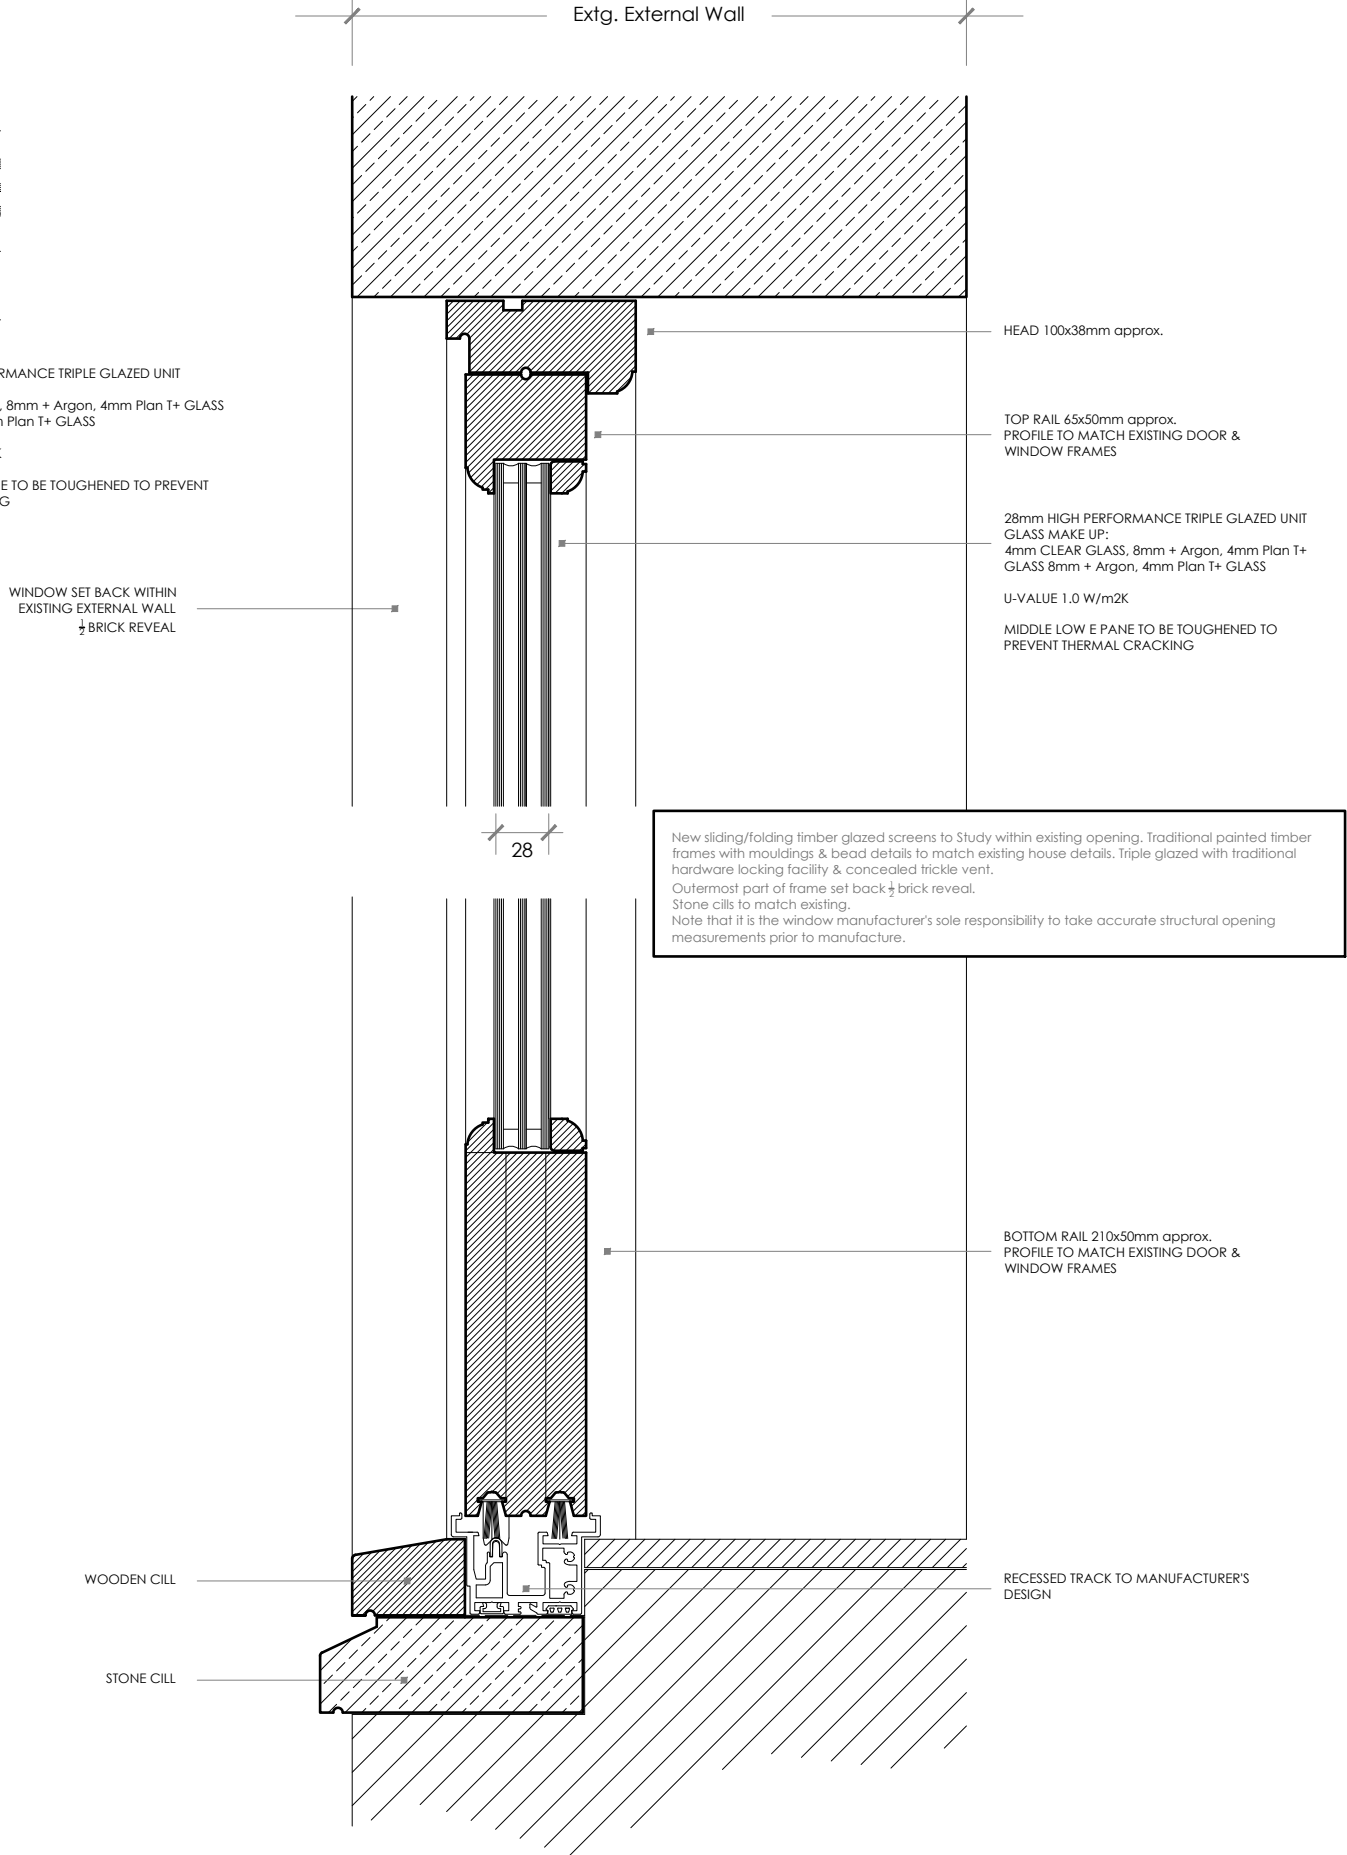



THE BUILDING CONTRACTOR TO TAKE ALL SITE LEVELS AND DIMENSIONS AND TO DETERMINE THE GROUND/SITE CONDITIONS FOR THE BELOW FOUNDATIONS AND AGREE WITH BUILDING INSPECTOR. THE CONTRACTOR TO OBTAIN ALL APPROVALS FOR WORK CARRIED OUT AND TO PROVIDE A COMPLETION CERTIFICATE FROM THE LOCAL AUTHORITY. THE SUPERVISION OF THESE PLANS ON SITE IS THE RESPONSIBILITY OF THE CLIENT. THIS PLAN IS PREPARED TO SATISFY THE REQUIREMENTS OF PLANNING AND BUILDING REGULATION CONSENTS. THE DESIGNER ACCEPTS NO RESPONSIBILITY FOR THE ACCURACY OF ANY DIMENSION OR OTHER MATERIAL SITE CONDITIONS. CONTRACTORS MUST CHECK ALL DETAILS ON SITE AND REPORT TO DAMIAN FIELD ARCHITECTS IF AN AMENDED PLAN OR AMENDED DETAIL IS REQUIRED.

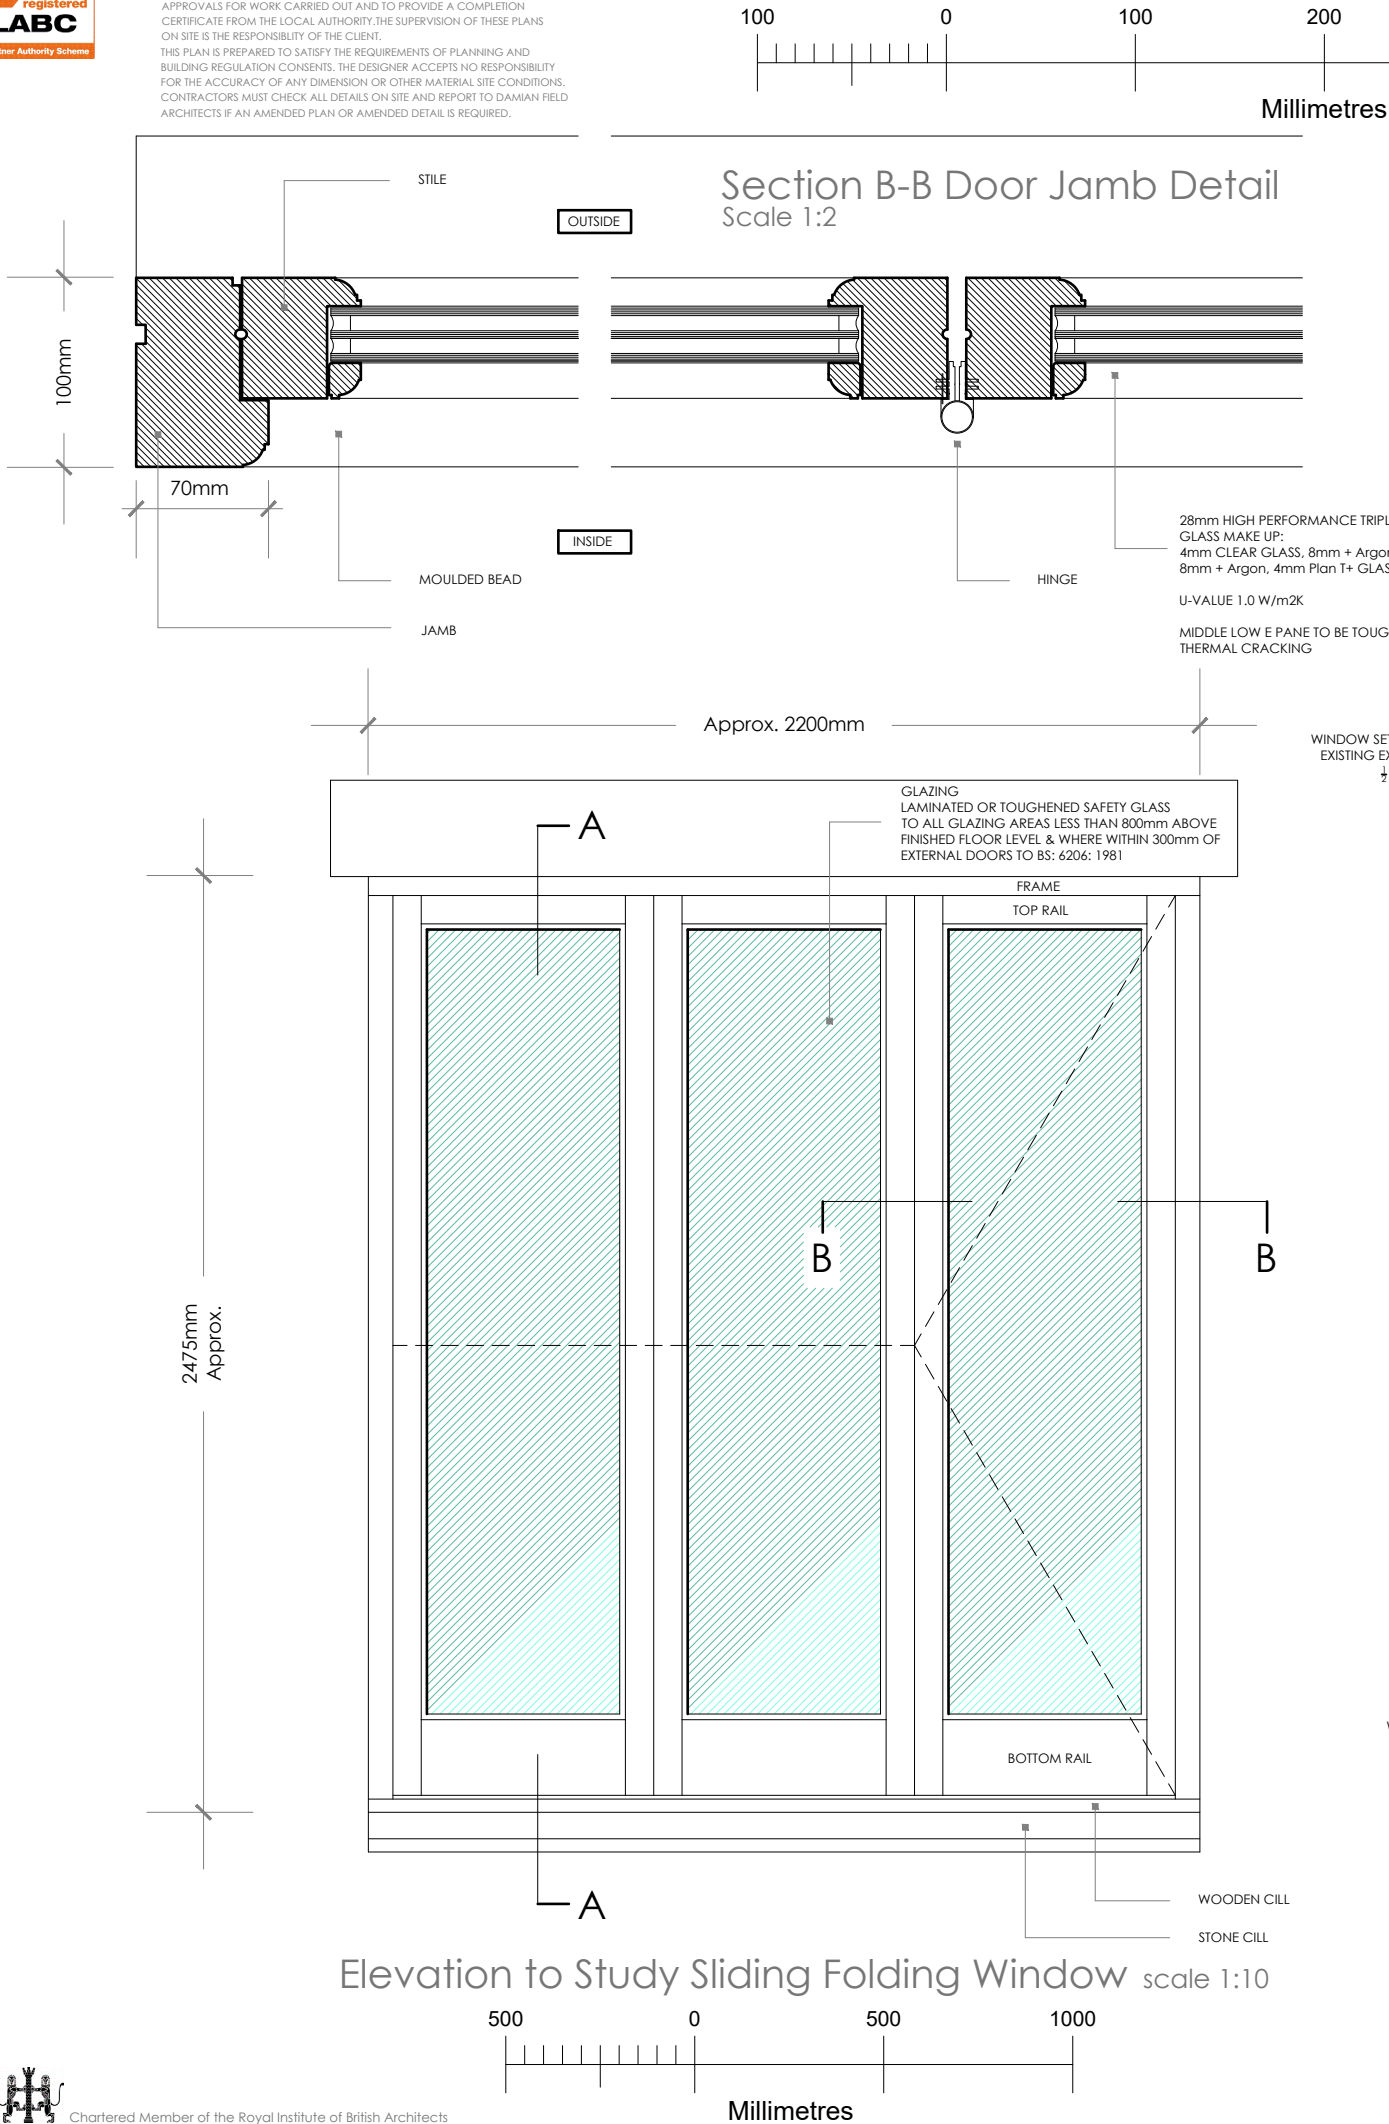

REVISION	ISSUE	DATE
-	PLANNING & LISTED BUILDING CONSENT	10/03/25
A	PLANNING OFFICER'S COMMENTS	22/04/25

LEGEND

	ELEVATION - DRAWING REFERENCE
	SECTION - DRAWING REFERENCE
	DETAIL LAYOUT - DRAWING REFERENCE
	ASSEMBLY - DRAWING REFERENCE
	STORE 3B002
	ROOM NAME/ ROOM NO FOR FINISHES REFER TO SCHEDULE
	LEVEL
	DOOR NO. FOR TYPE/ DETAIL REFERENCE'S REFER SCHEDULE
	WINDOW NO. FOR TYPE/ DETAIL REFERENCE'S REFER SCHEDULE
	CORD LINE REFERENCE
	WALL TYPE/ DETAIL REFERENCE REFER TO SPECIFICATION
	WARDROBE NO. FOR TYPE/ DETAIL REFERENCE REFER SCHEDULE
	PANEL NO. FOR TYPE/ DETAIL REFERENCE'S REFER SCHEDULE
	HEAT DETECTOR
	SMOKE DETECTOR
	MAINS OPERATED SMOKE ALARM & ALARM SYSTEM WITH A BATTERY BACK UP IS REQUIRED TO AT LEAST GRADE D CATEGORY L23 STANDARD IN ACCORDANCE WITH BS 5839 PART 6:2004
	NOTE: ALL ELECTRICAL WORK COVERED BY PART P (ELECTRICAL SAFETY) MUST BE DESIGNED, INSTALLED, INSPECTED & TESTED BY A PERSON COMPETENT TO DO SO. THIS PERSON MUST BE REGISTERED WITH AN AUTHORIZED SELF-CERTIFICATION SCHEME (eg BRE CERTIFICATION, BS, ELECSA, NICEIC OR NAPT CERTIFICATION). PRIOR TO COMPLETION AN APPROPRIATE BS7671 ELECTRICAL INSTALLATION CERTIFICATE MUST BE PROVIDED BY THE COMPETENT PERSON.

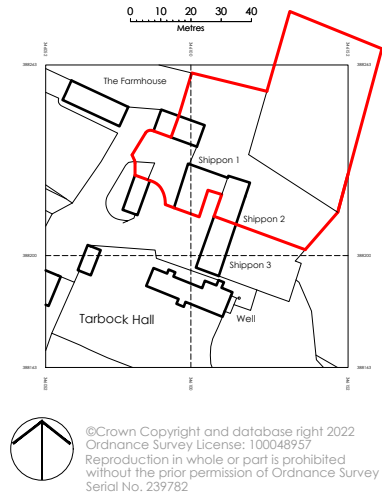

LOCATION PLAN scale 1: 1250

DAMIANFIELD
ARCHITECTS

Springwood House, 4 Rose Lane, Mossley Hill, Liverpool, L18 5ED
1 07950 830844 www.damianfieldarchitects.co.uk
RIBA Membership 09128282 ARB Registration 062412H

PROPOSED WORKS TO
Shippons 1 & 2
Ox Lane, Tarbock Hall Estate
Tarbock Green, Prescot, L35 1QA

TITLE
GLAZED DOOR ASSEMBLY
STUDY

DRAWING NO.

PROJECT	TYPE	CATEGORY	NUMBER	REVISION
389	A	(31)	10	A

SCALE 1:2 & 1:10 @ A1 DATE 24/04/2025

ANY DISCREPANCIES BETWEEN DRAWINGS OR BETWEEN DRAWINGS & ACTUAL SITE CONDITIONS SHOULD BE IMMEDIATELY BE BROUGHT TO THE ATTENTION OF THE ARCHITECTS.