


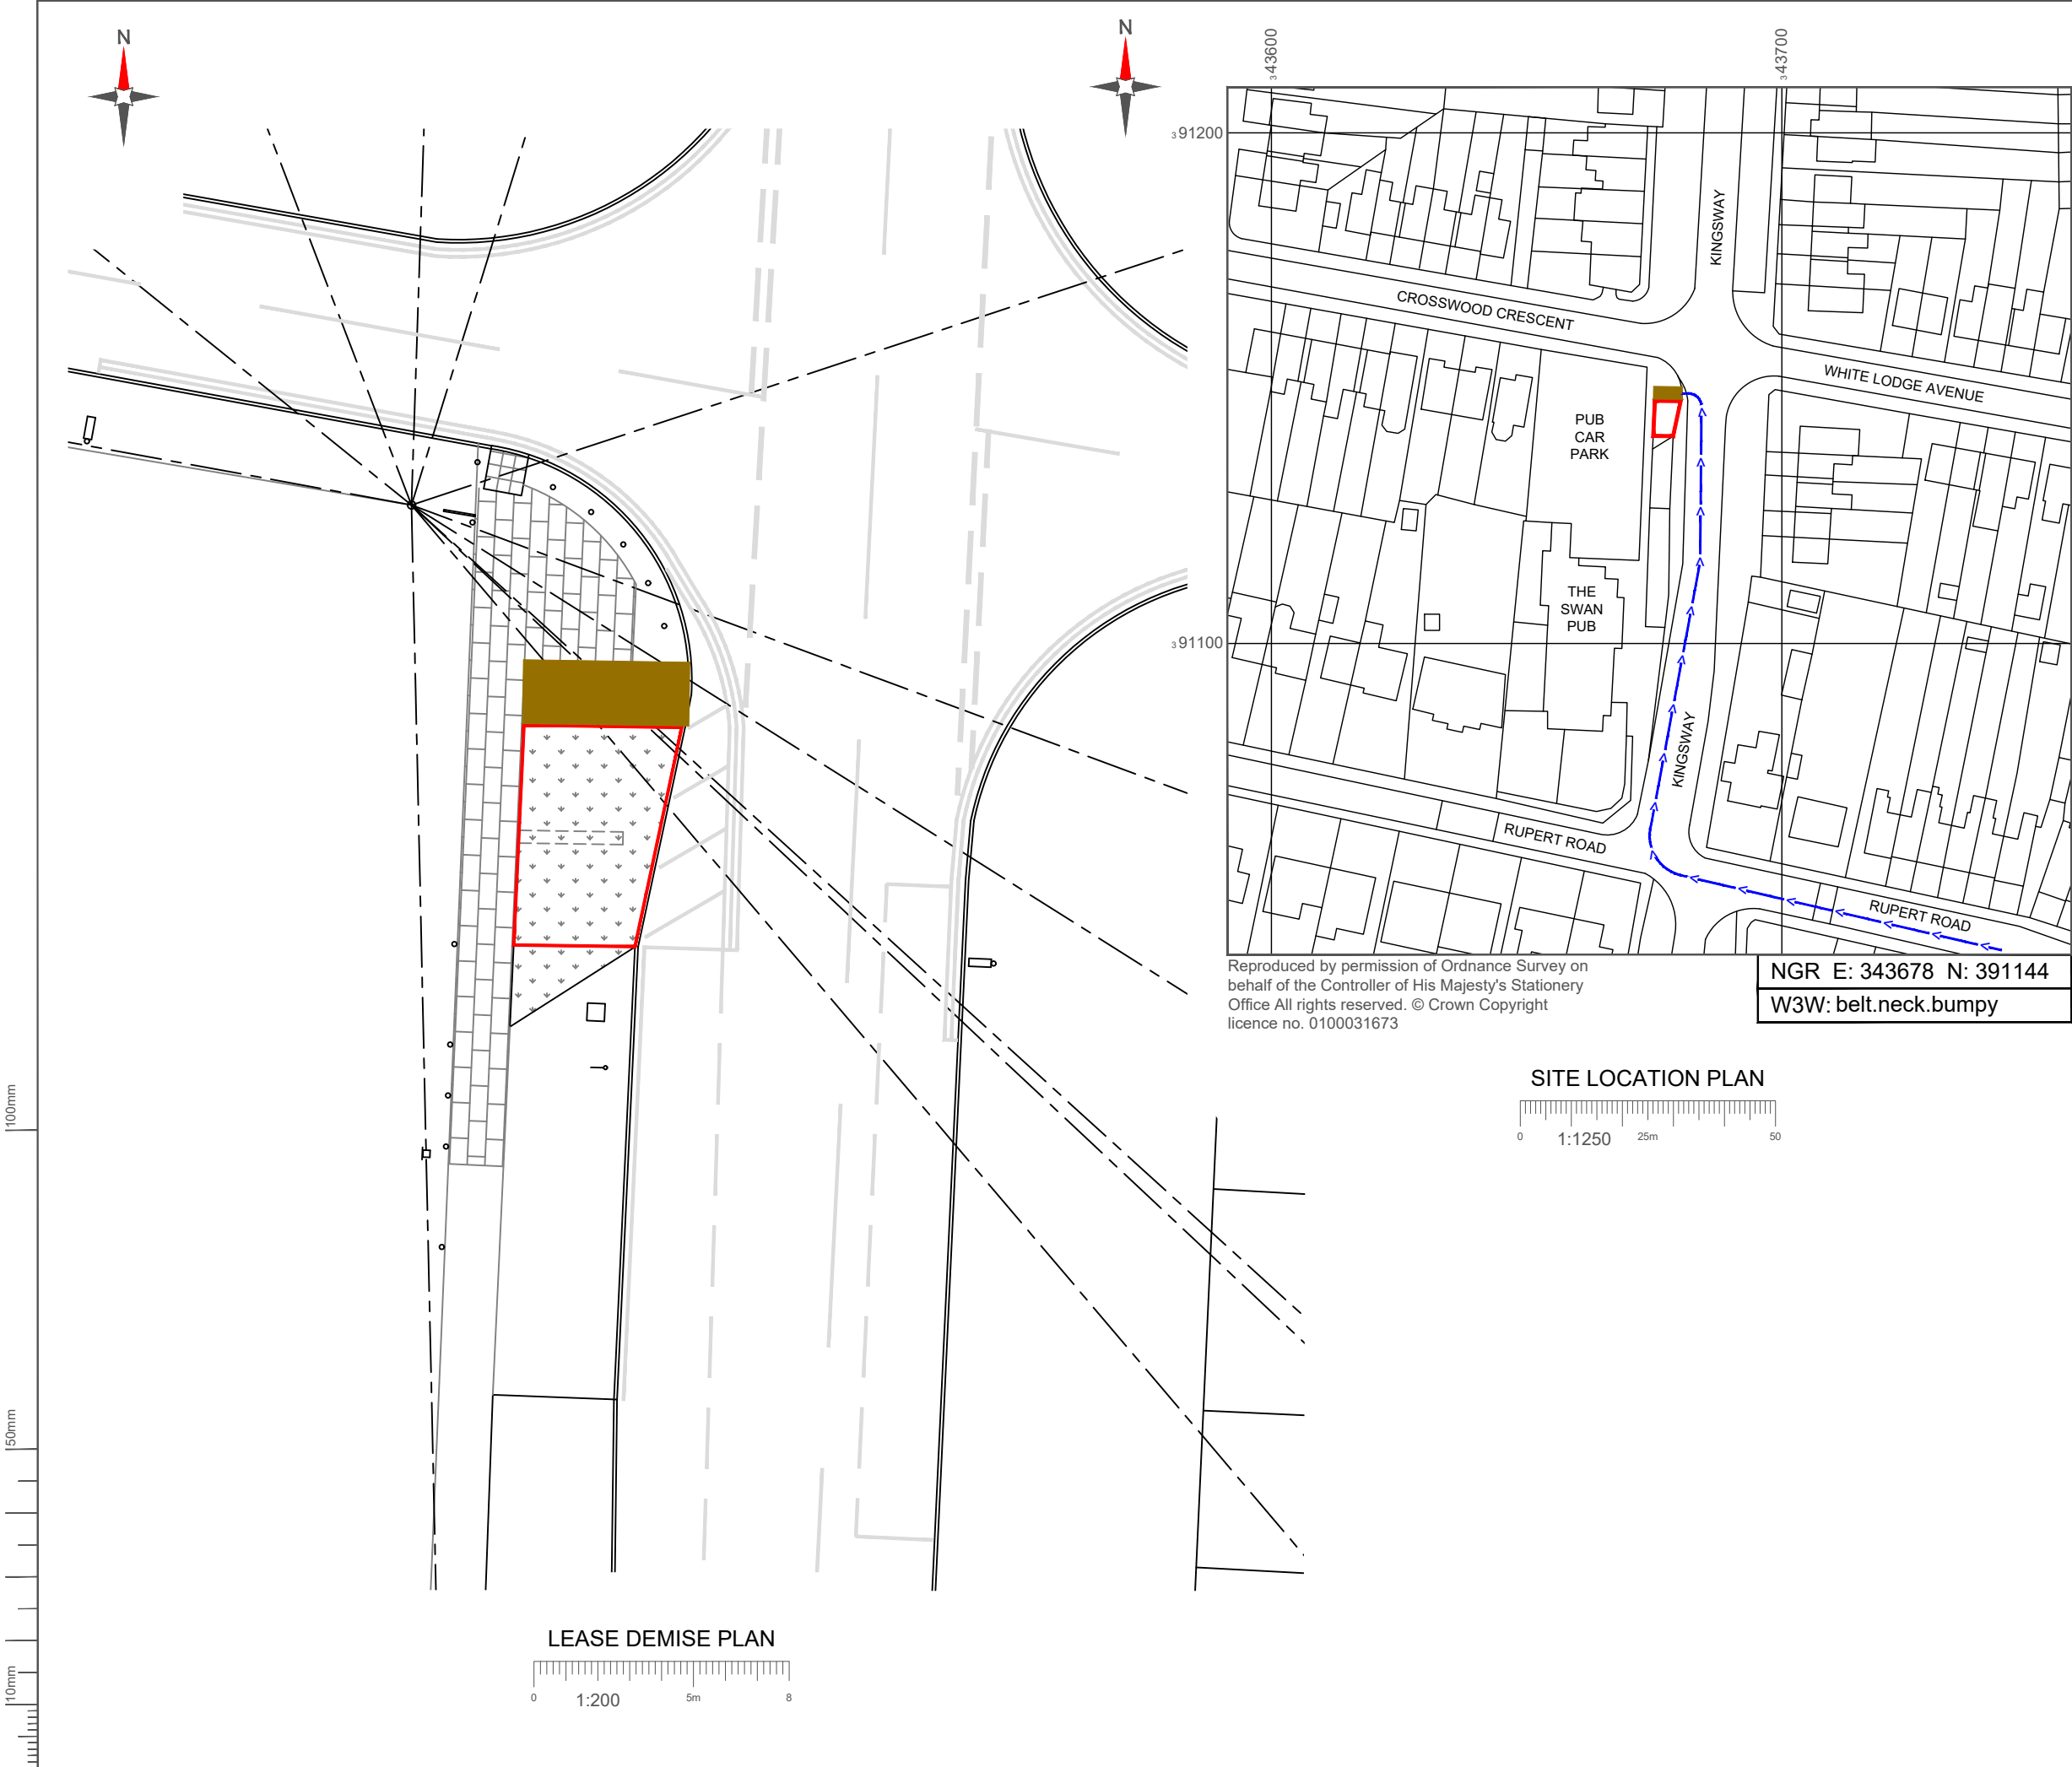

NEW CODE:

Equipment Demise: Outlined in Red

Access Route: Solid Brown

Master: M001

Date: 08/10/2025

Drawn: J. Boote

Checked: J. Stockdale

Approved: G. Jennings

Project: NTQ

Revision / Upgrade Description: First Issue

Purpose of Issue: Planning

Issue: A

Hutchison 3G UK Limited

Green Park, 450 Longwater Avenue

Reading, RG30 3UR

Tel: 01628 765 000

Fax: 01628 765 001

H3G Base Station Information line: 0845 6043000

Available 8am-8pm Monday to Friday

Everything Everywhere

One Braham Street

London

E1 6EE

Tel: 020 7356 0000

Mobile Broadband Network Limited

Sixth Floor, Thames Tower, Station Road, Reading, RG1 1LX

Design Consultant & Principal Contractor:

WHP Telecoms

Unit 1 Maple Park,

Low Fields Avenue, Leeds

LS12 6HH

Tel: 01133023550

e-mail: info@whptelecoms.com

Site Name:

KINGSWAY

Site ID:

30002812

Address:

KINGSWAY,
HUYTON,
KNOWSLEY,
MERSEYSIDE,
L36 2PW

Title:

004 LEASE DEMISE

Project:

NTQ

Purpose of Issue:

GENERAL ARRANGEMENT

EE Cell ID:

39793

MBNL Cell ID:

KSY125

H3G Cell ID:

L2147

File name:

KSY125_39793_L2147_M001