


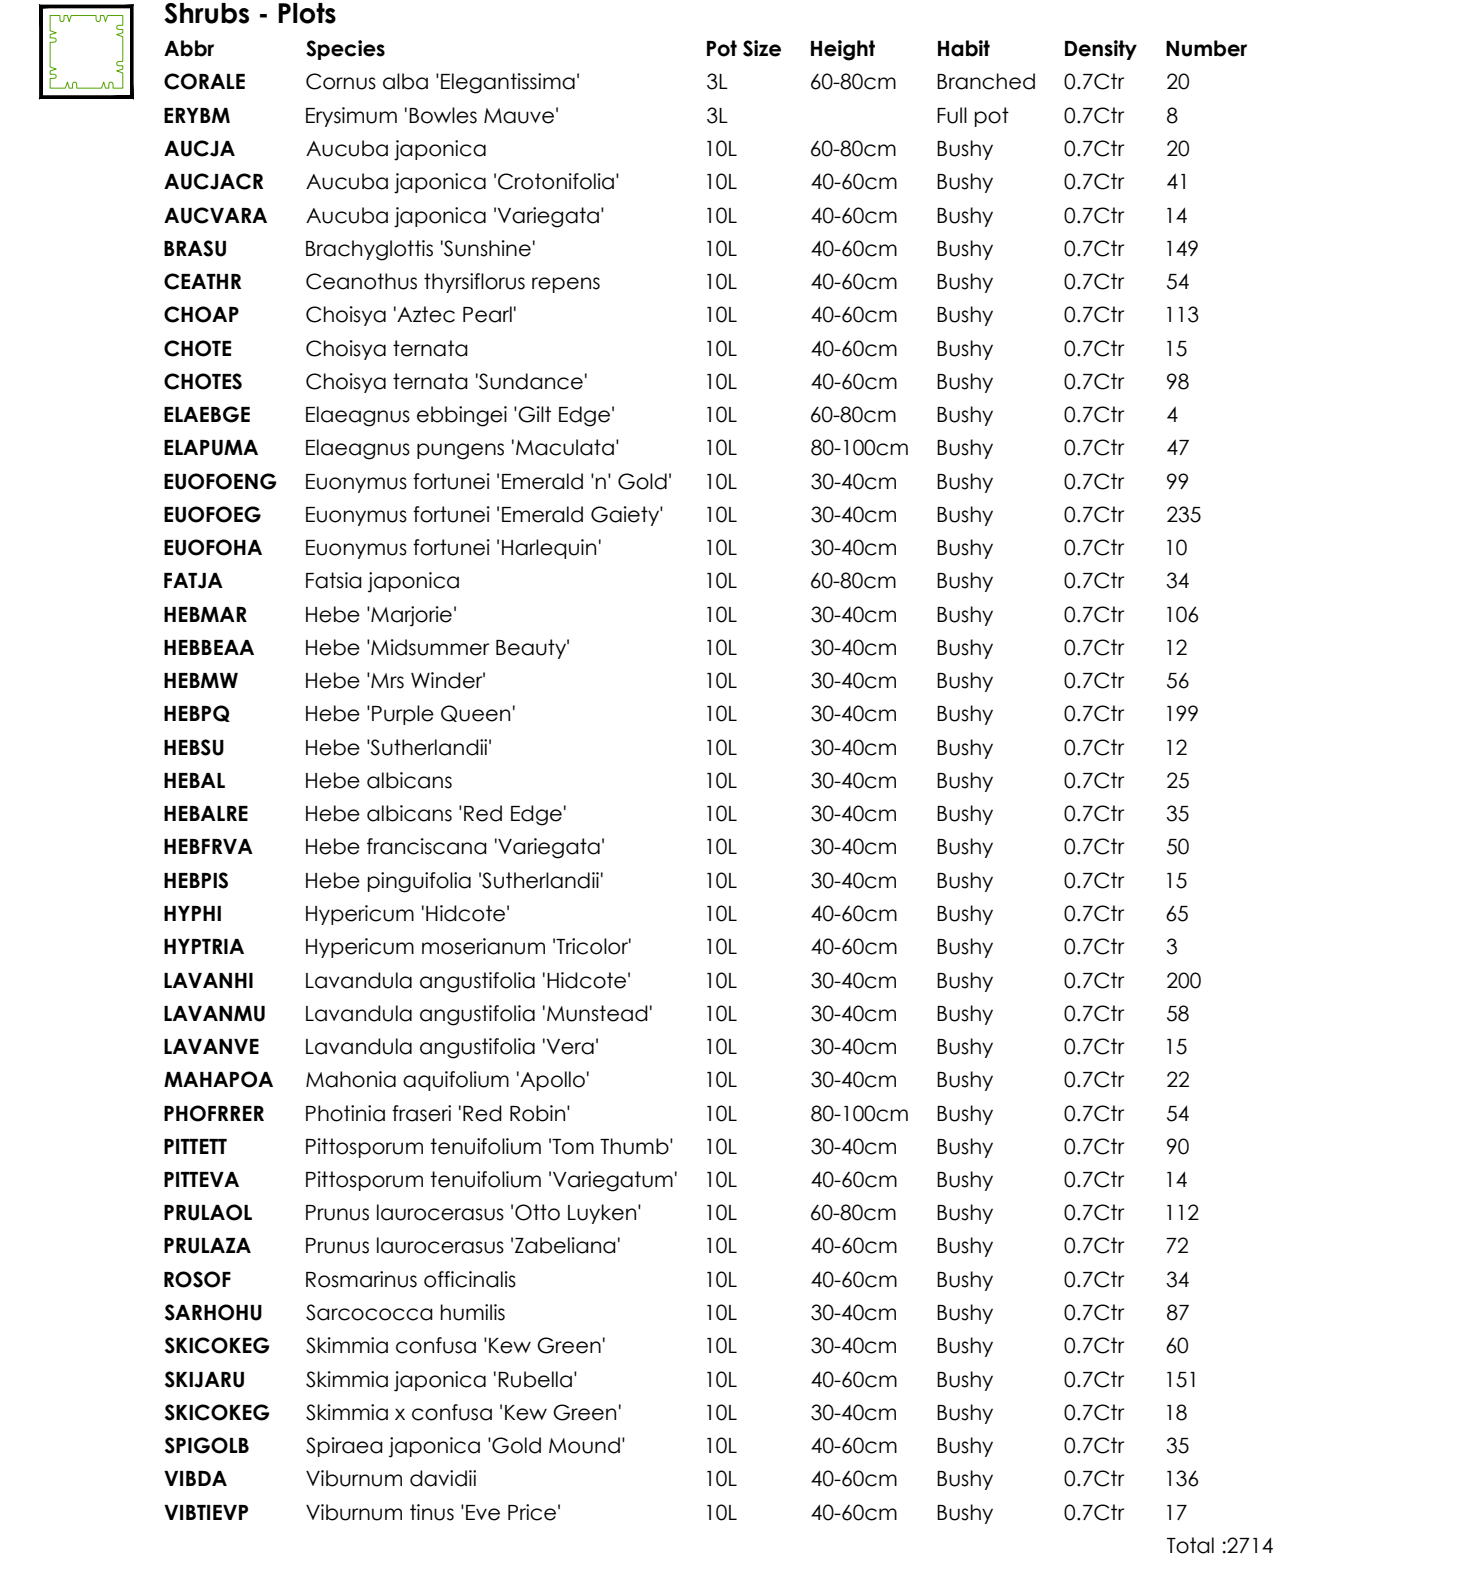

	Date	Notes		Project
A	1/10/2025	Updated to client comments and Street Photography.	EW	Cherryfield Drive Kirkby
B	03/09/25	Updated to client comments.	EW	
C	06/09/25	Schemes updated to plans for 4-20-25.	EW	Dwelling info
D	20/05/24	Free locations updated to street lighting scheme.	EW	Landscape Proposals - Phase 3 (Plots T8B5-T145, D01-D7 & D246-335) (Sheet 1 of 4)
E	02/07/25	Updated to planning inputs.	EW	

Status:

PLANNING

Client:

Donvid Wilson Homes North West

Scale: Drawn by: Checked by:

1:250 @ A0 EW JW

Date: Reference: Date:

31/07/2025 GL1859 LP 13E

landscape architects