


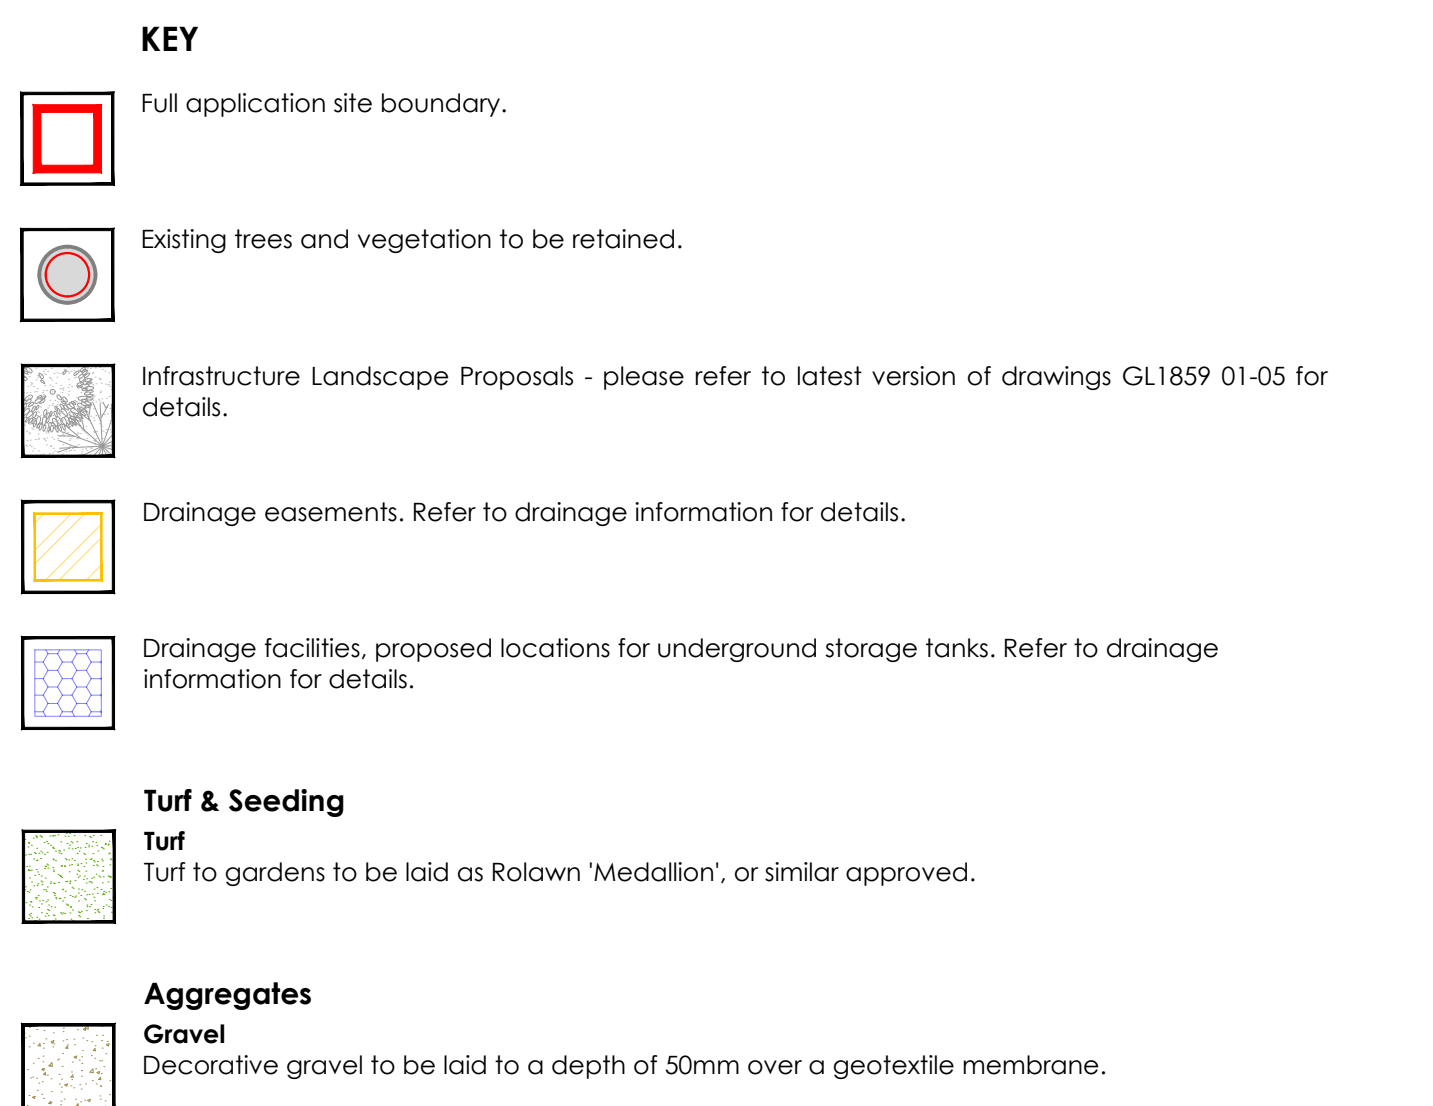

Plant Schedule						
Trees - Plots						
Abb	Species	Supply	Size	Girth	Number	
AMAR	<i>Amelanchier arborea</i> 'Robin Hill'	H5S2: Clear stem minimum 200cm: 88	45-600cm	14-60cm	8	
AMEA	<i>Amelanchier 'Balsdorf'</i>	H5S2: Clear stem minimum 200cm: 88	45-600cm	14-60cm	5	
BEAL	<i>Betula albosinensis</i> 'Tostadot'	H5S2: Clear stem minimum 200cm: 88	45-600cm	14-60cm	2	
BEKA	<i>Betula v. pubescens</i>	H5S2: Clear stem minimum 200cm: 88	45-600cm	14-60cm	5	
MAGG	<i>Magnolia 'Glossy'</i>	H5S2: Clear stem minimum 200cm: 88	45-600cm	14-60cm	12	
MAKI	<i>Magnolia kobus</i> 'Isis'	H5S2: Clear stem minimum 200cm: 88	45-600cm	14-60cm	10	
MAIEV	<i>Morus 'Eversley'</i>	H5S2: Clear stem minimum 200cm: 88	45-600cm	14-60cm	2	
LIUJAU	<i>Liquidambar styraciflua</i> 'Aureomarginatum'	H5S2: Clear stem minimum 200cm: 88	45-625cm	14-60cm	1	
						Total 44

Specimen Shrubs		Pot Size	Height	Habit	Number
Abbr	Species				
ILECEA	<i>Ilex crenata</i>	2SL	100-125cm	Topiary cone	6
LIQUIDUM	<i>Ligustrum lucidum</i> 'Excel Superbum'	5SL	200-225cm	Std: 10-12cm	6
PHOEJ	<i>Phormium 'Jester'</i>	2SL	100-125cm	Topiary	6
PHOPIBL	<i>Phormium 'Plot's Black'</i>	2SL	100-125cm	Topi. Cn.	6
PHOWAVE	<i>Phormium 'Yellow Wave'</i>	2SL	100-125cm	Topi.	8
PHOFRAS	<i>Phorbia fraseri</i> 'Red Robin'	2SL	150-175cm	Topiary half std.	4
PHOFRJ	<i>Phorbia fraseri</i> 'Red Robin'	5SL	200-225cm	Std: 10-12cm	9

Single-Species Hedgerows						
Abbr	Species	Pol Size	Height	Habit	Density	Number
ELABE	<i>Eleoagnus ebbingei</i>	10L	80-100cm	Bushy	0.4C/r	356
ELABGE	<i>Eleoagnus ebbingei</i> 'Gilt Edge'	10L	80-100cm	Bushy	0.4C/r	274
ILECR	<i>Ilex crenata</i>	10L	30-40cm	Bushy	0.3C/r	662
VIBRIA	<i>Viburnum tinus</i> 'Eve Price'	10L	40-60cm	Bushy	0.4C/r	610
EAB	<i>Escalonia</i> 'Apple Blossom'	5L	40-60cm	Bushy	0.4C/r	75
Total: 1977						

[illegible]

Location Plan

Rev		Date	Notes	Iss	Project
A		11/06/25	Updated to client comments and sheet formatting issues	DW	Cherryfield Drive
B		03/09/26	Updated to client comments	DW	
C		09/09/26	Revised updated to state D14-42355.	DW	
D		20/05/26	New location updated to sheet signing column	DW	Kirkby
E		03/07/28	Updated to layout inputs.	DW	Landscape Proposals - Phase 3 [Plots T085-T145, D01-67 & D246-335 (Sheet 4 of 4)]
Rev: 0000					
PLANNING					
Client:					
David Wilson Homes North West					
Scale					
1:250 @ A0		Checked by	DW	JW	
Date					
31/07/2025		Reference	GL1859 LP 16E		