


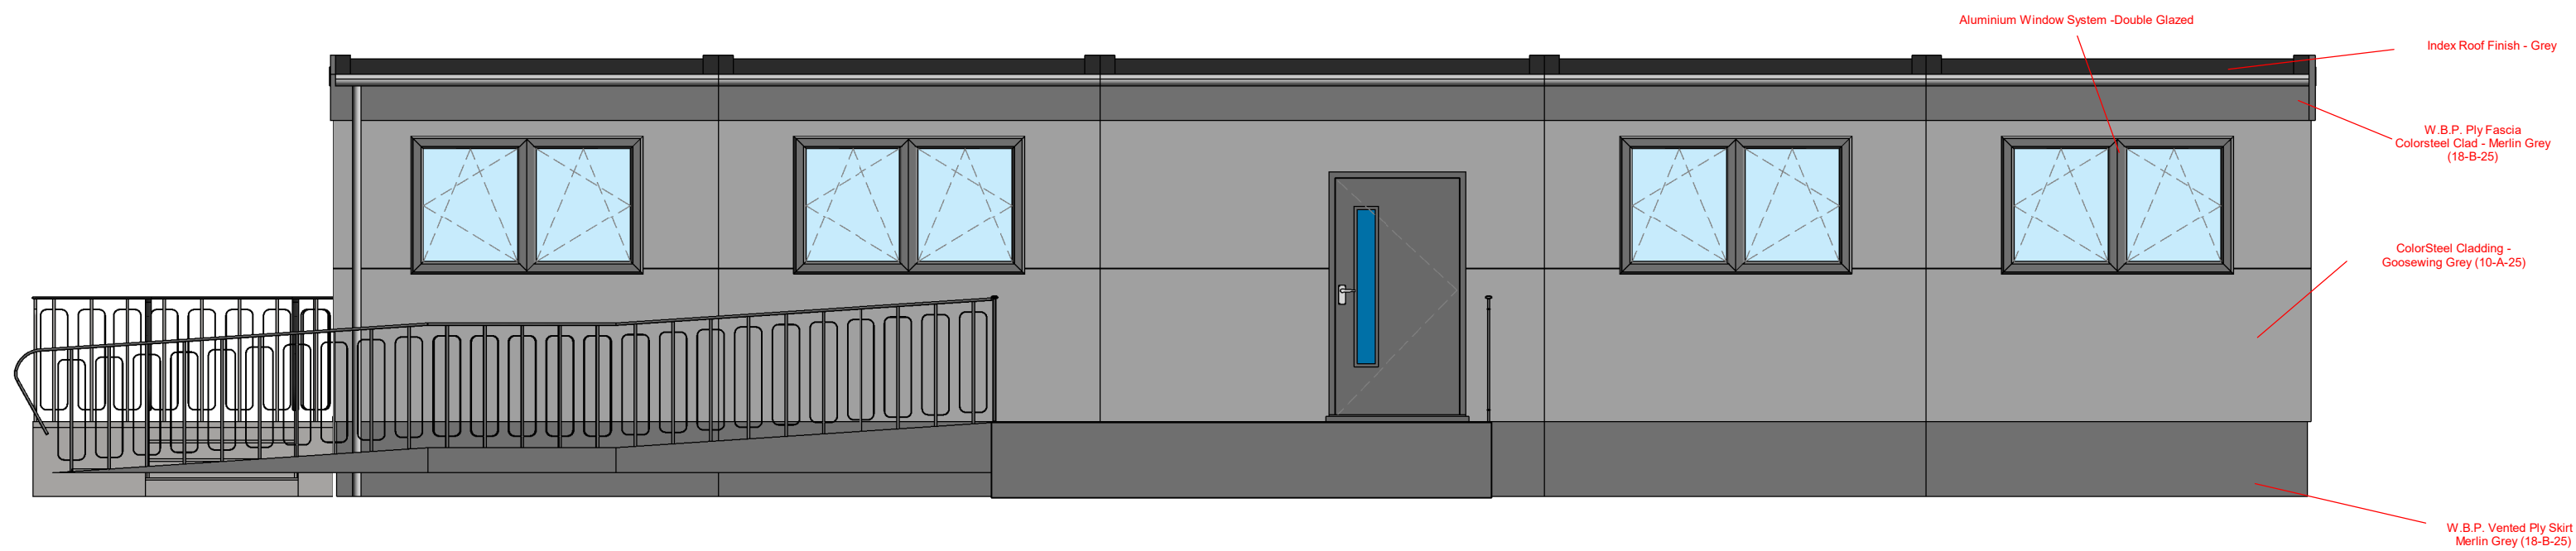


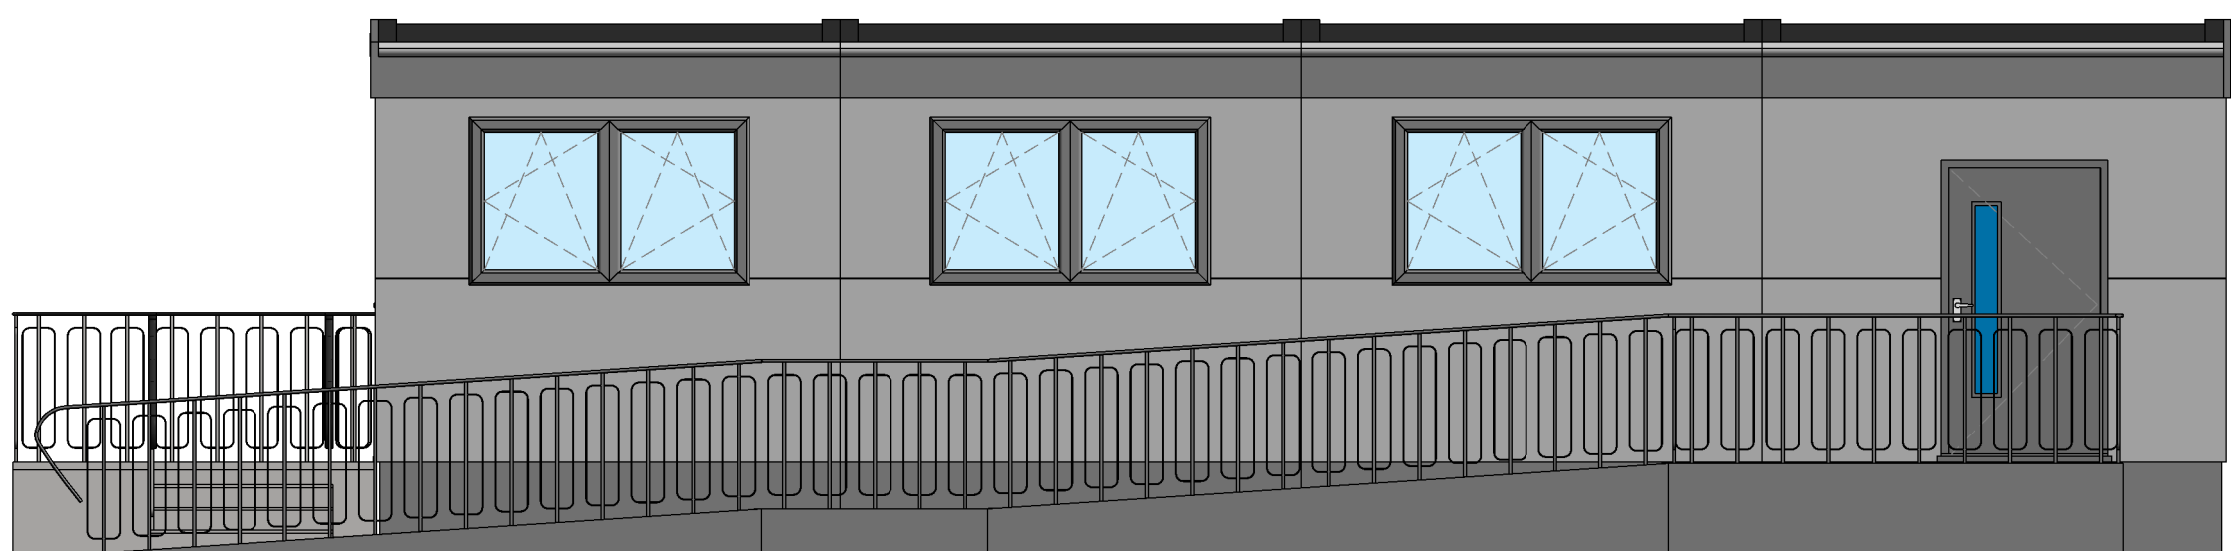

Classroom Block Elevations

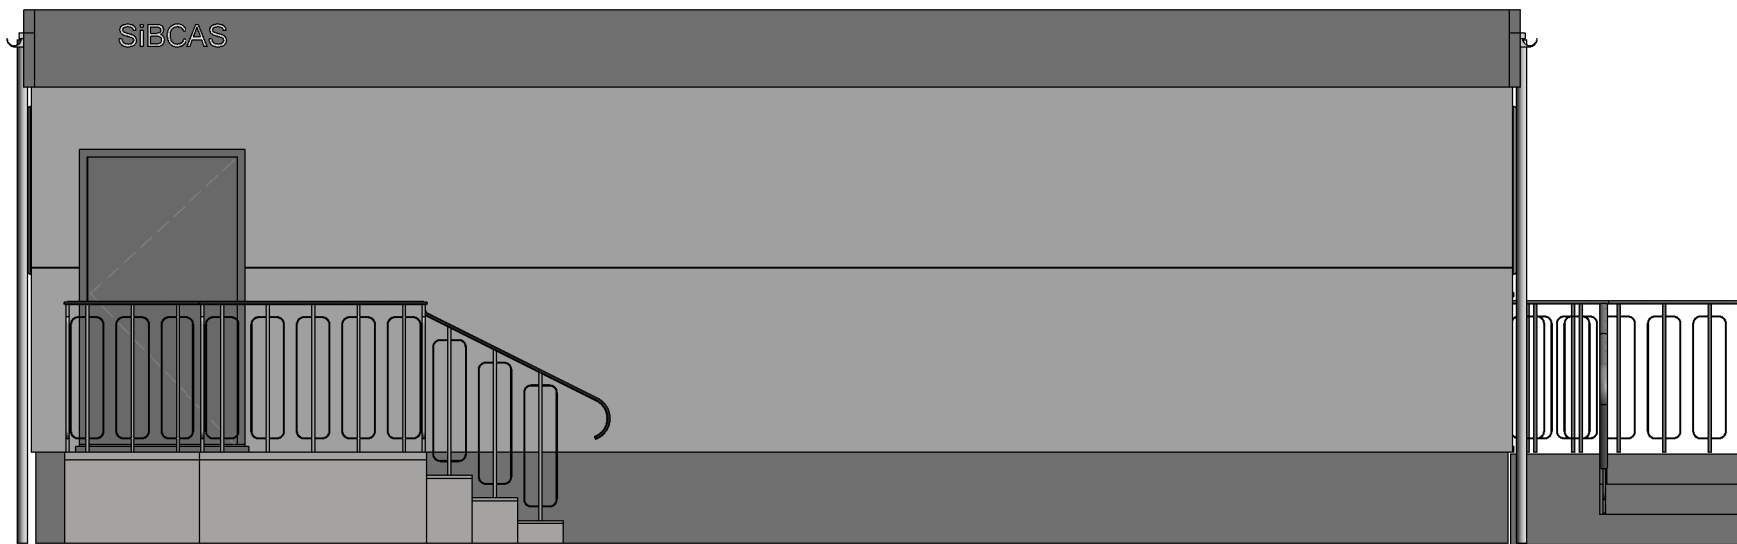

Dining/Kitchen Block Elevations

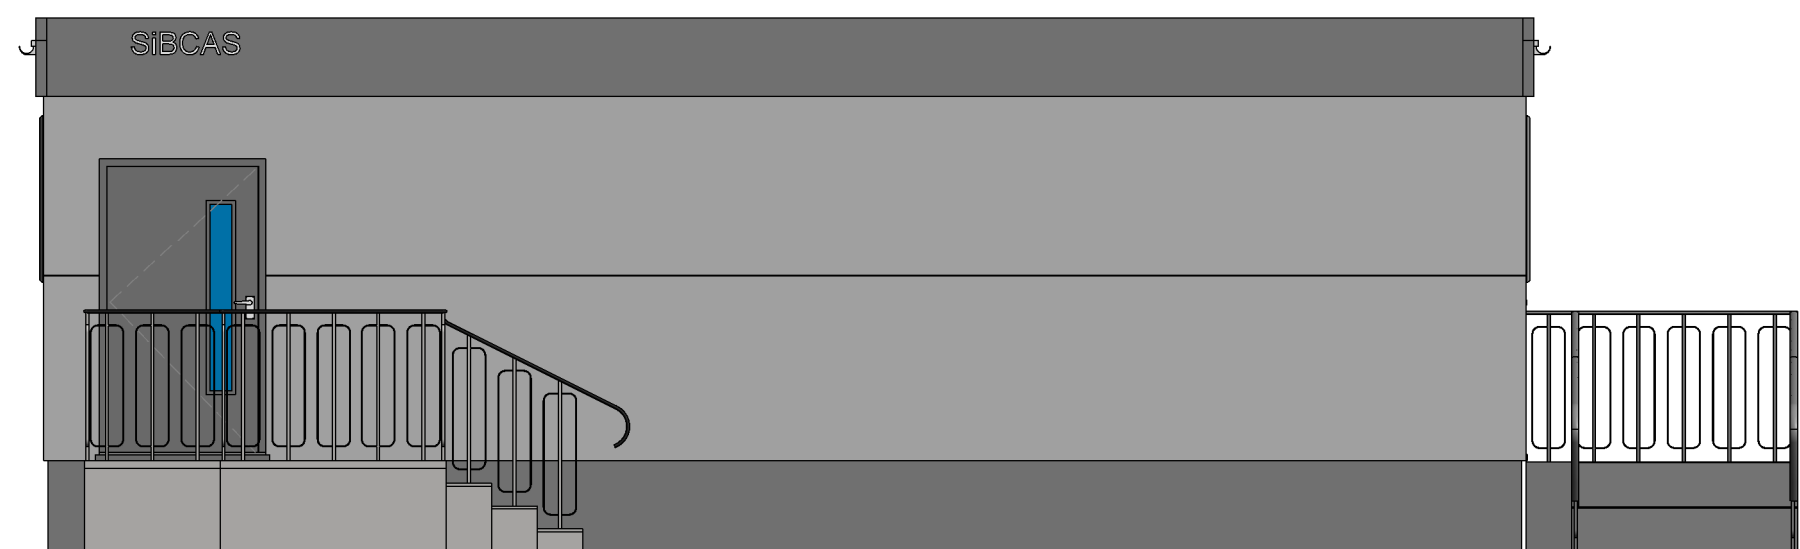

0m 1m 2m 3m 4m 5m

VISUAL SCALE 1:50 @ A1

A 1200mm clear working space has to be provided on all Permapace Single Module Installations.
A 2500mm clear working space has to be provided on all 2 or more module Permapace Installations. Ground condition to be level, consolidated ground. Unless previously agreed.

Do Not Scale From Drawing
If Unsure Please Contact The Sibcas Drawing Office
Sibcas Take No Responsibility For Errors Caused By Scaling From The Drawing

S0 CH 01/12/22 Initial Drawing PK --
Rev By Date Description Chk App

Stage
INFORMATION



flexible modular accommodation

Head Office
Easton Road,
Bathgate,
West Lothian,
EH48 2SF

Tel 01506 633122
Fax 01506 634320
www.sibcas.co.uk

Client
Knowsley Borough Council

Project
Plantation Primary School

Drawing Title
Type Elevations

Scale
1:50 @ A1

Drawing No. 160 22 02
Revision S-0