

NOTE
This drawing must not be reissued, loaned or copied without the written consent of
Department of Corporate Resources, KMBC. (the originator).
All errors, omissions, discrepancies should be reported to the originator immediately.
All dimensions to be checked before site fabrication by the contractor, his sub-
contractor or supplier.

Any deviation from the drawing to be reported to the originator immediately.

Any mapped information depicted is based on Ordnance Survey material with the
permission of Ordnance Survey on behalf of the Controller of Her Majestys Stationary
Office Crown Copyright.
Unauthorized reproduction infringes Crown Copyright and may lead to prosecution or
civil proceedings.
Knowsley MBC, LA 100017655
Ref: MAPREF

Drawing issue status:
PRELIMINARY ☐ CLIENT APPROVAL ☐ PLANNING ☐
BUILDING REGS ☐ TENDER ☐ CONSTRUCTION ☐ AS-BUILT ☐

Elevation C



Elevation C

Elevation B

Elevation A

Elevation B

Elevation A

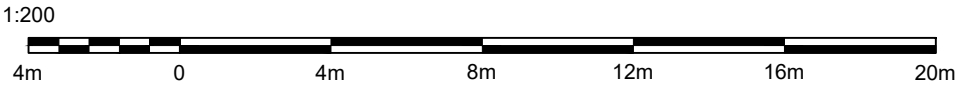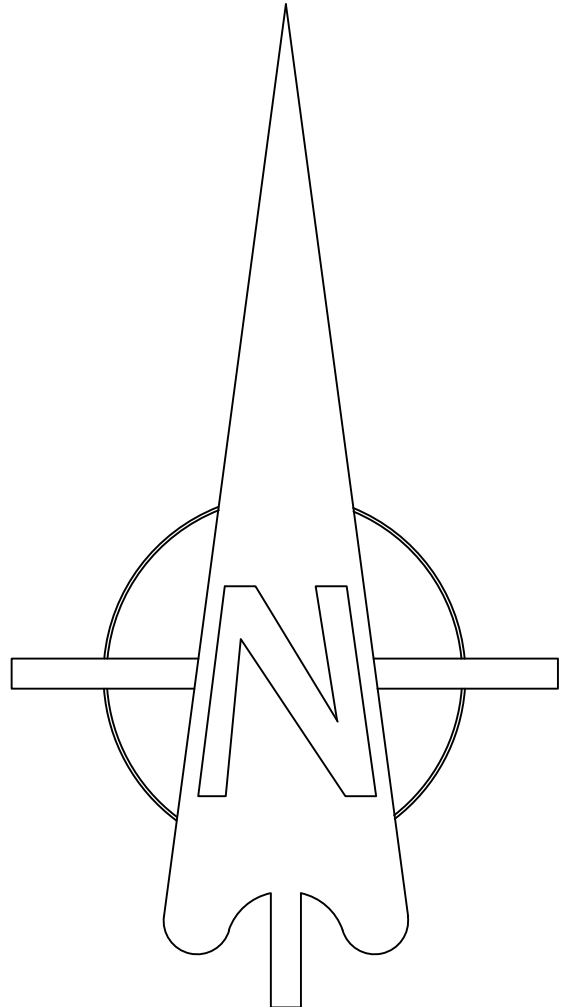

REV		DATE	DESCRIPTION		
Knowsley Council Directorate of Corporate Resources Asset Management 2nd Floor Yorkon Buildings Archway Road Merseyside, L36 9YU TEL:0151 443 2611 FAX:					
PROJECT PLANTATION SCHOOL REFURBISH			CLIENT CHILDREN'S SERVICES		
SUBJECT PROPOSED ELEVATIONS PLAN		SHEET SIZE ----	DATE 01.10.22	SCALE 1:200	
PROJECT NR 2022/10/A	DRAWING NR 08	REV -	DRAWN DW	CHECKED DW	