



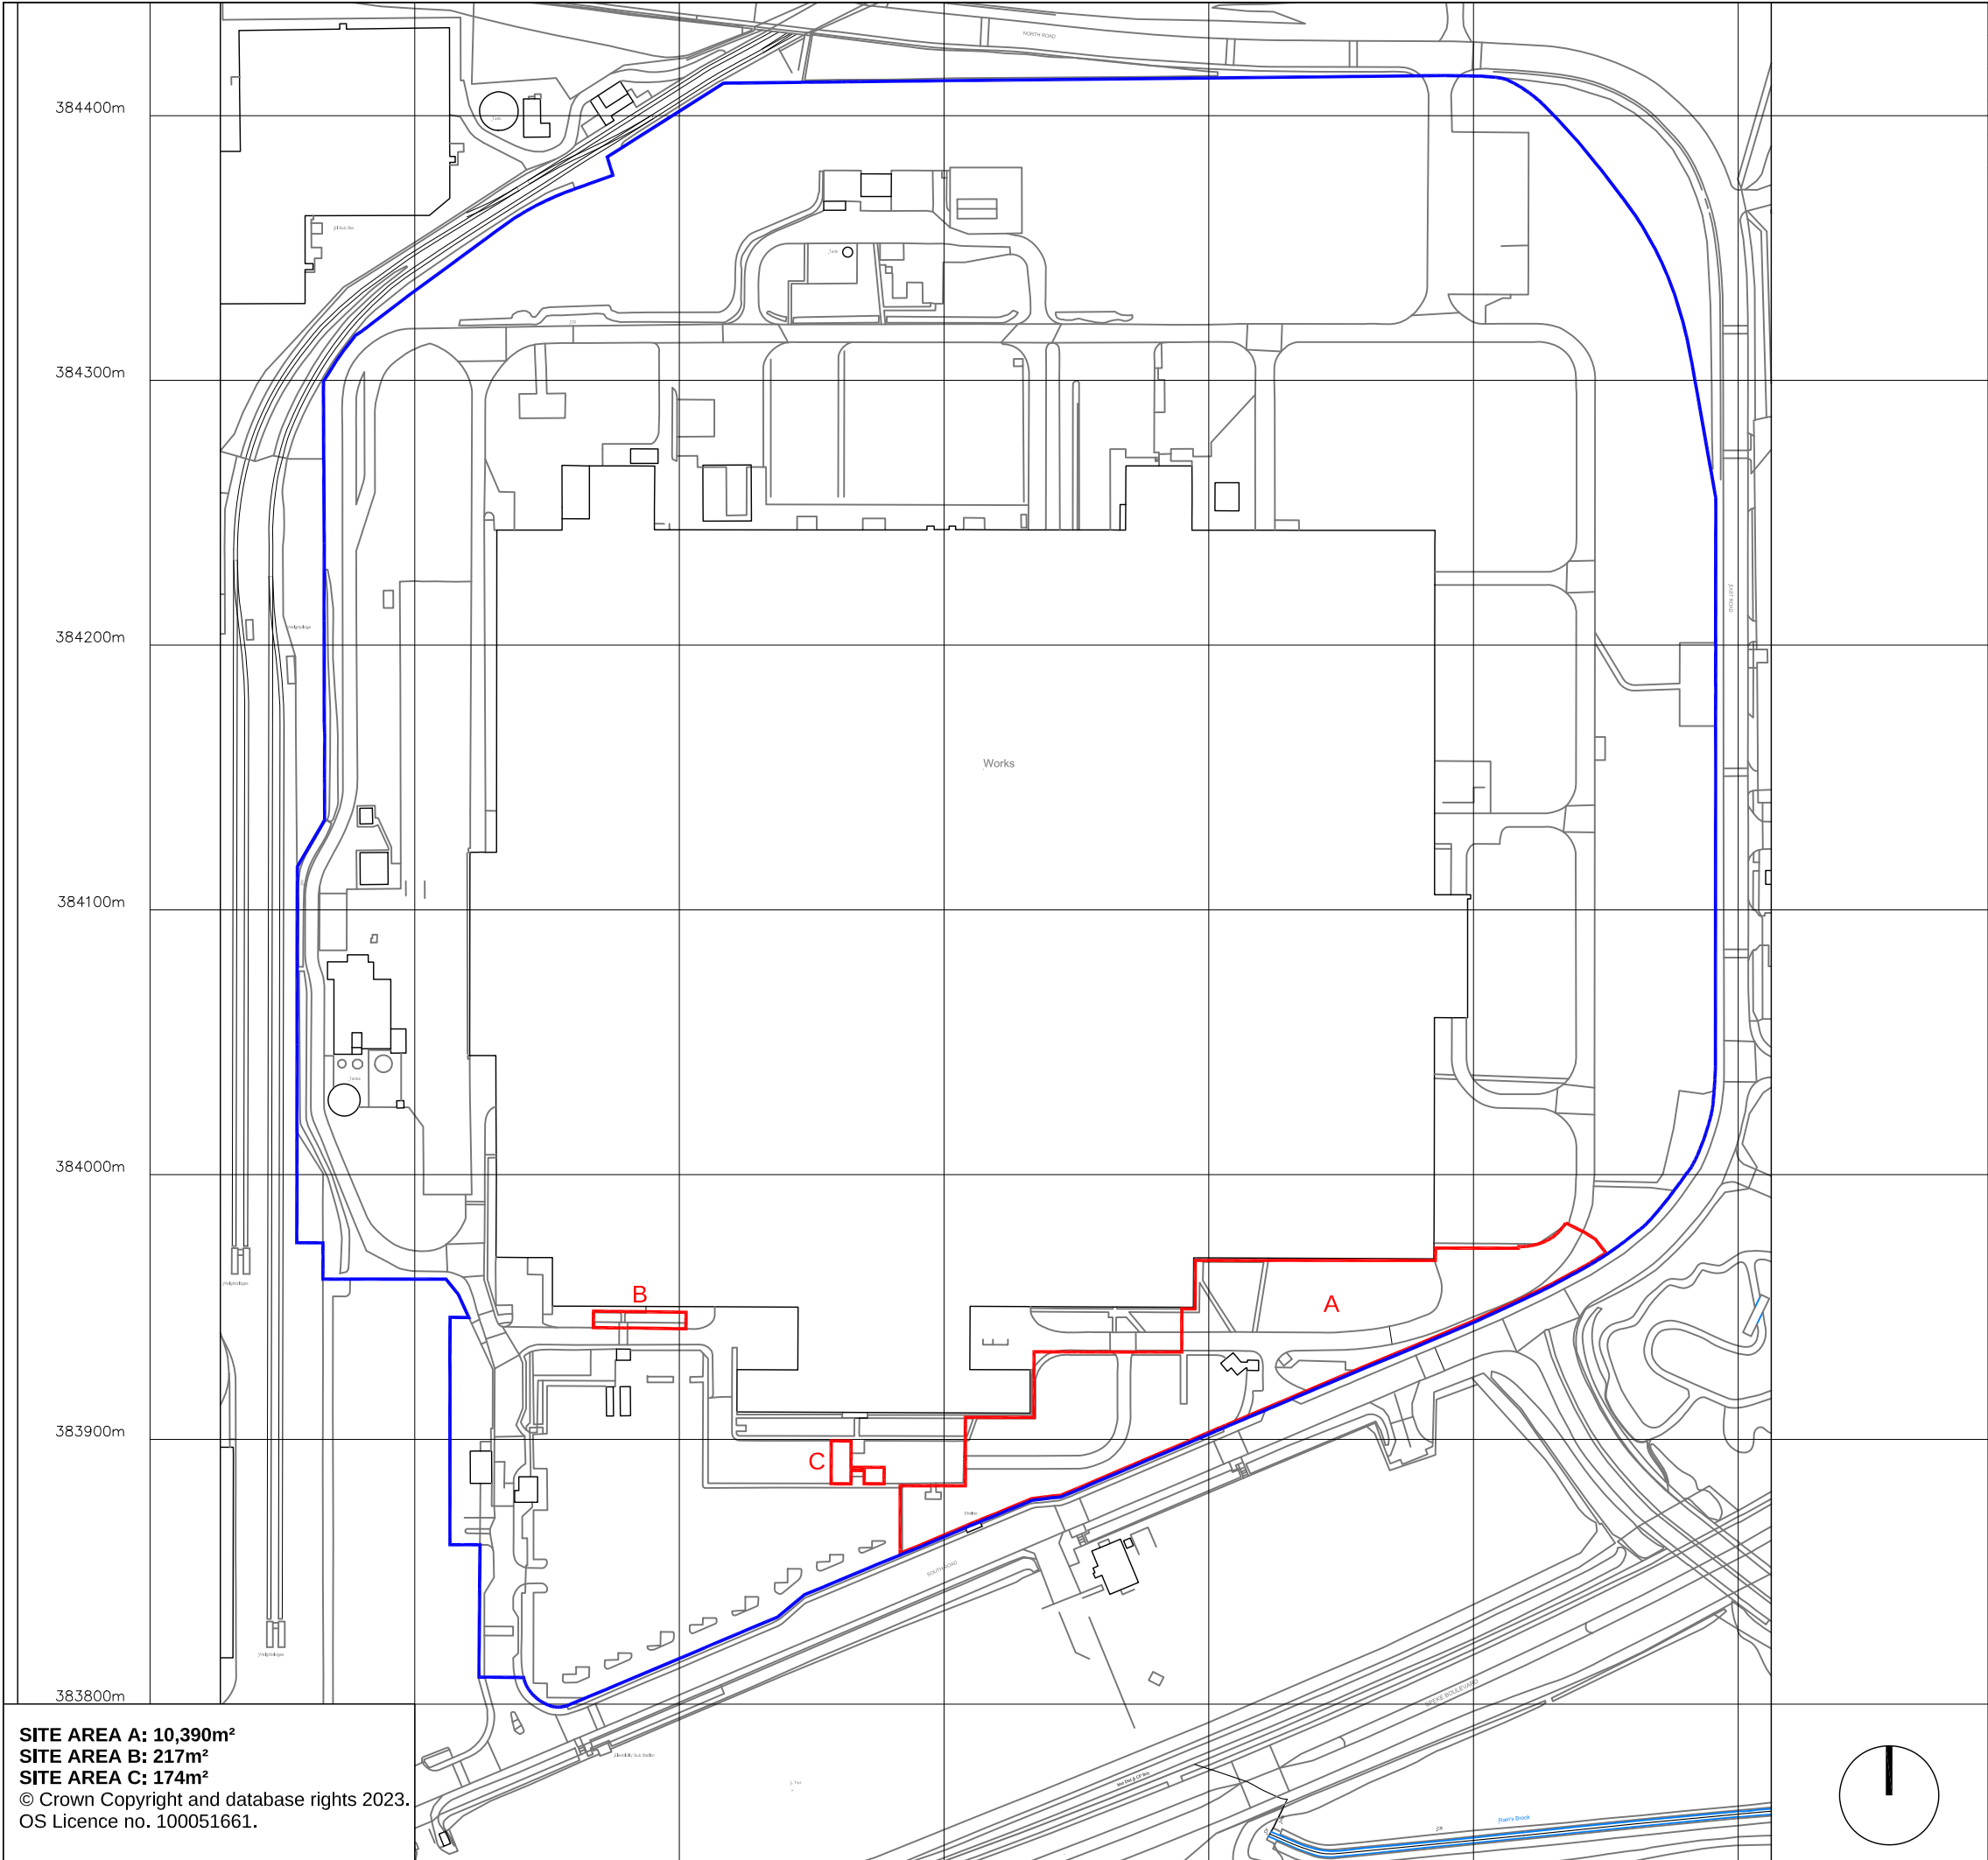

SITE AREA A: 10,390m²
SITE AREA B: 217m²
SITE AREA C: 174m²
© Crown Copyright and database rights 2023.
OS Licence no. 100051661.

R.	DATE	DESCRIPTION
A	07.07.2023	Site areas revised, area C added.
-	-	-
-	-	-

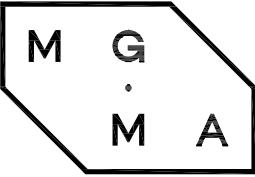

MGMA ARCHITECTS LIMITED
Oriel Chambers Suite 37
14 Water Street
Liverpool L2 8TD

+44 (0) 151 236 6627
studio@mgma-architects.co.uk

www.mgma-architects.co.uk

NOTES
All areas are indicative. For planning purposes only.

Application site edged in red. Site edged in blue also leased by the applicant.

CLIENT
Ford Halewood Transmissions Limited

PROJECT
Halewood Transmissions Plant:
south car park extension

DRAWING
Location Plan

SCALE
1:2500 @ A3

DATE
29.06.2023

REVISION
A

NO.
12-026_001

