






Produced on 10 June 2025 from the Ordnance Survey National Geographic Database and incorporating surveyed revision available at this date.
This map shows the area bounded by 342438 389517, 342538 389517, 342538 389617, 342438 389617, 342438 389517
Crown copyright and database rights 2025 OS 100054135. Supplied by copla ltd trading as UKPlanningMaps.com a licensed Ordnance Survey partner (OS 100054135).
Data licence expires 10 June 2026. Unique plan reference: v1f/1267803/1701120

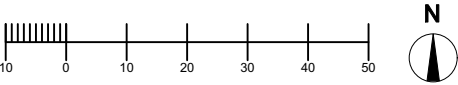

SITE LOCATION PLAN Scale 1:1250

DRAWING KEY:

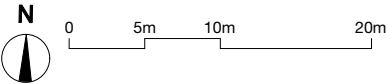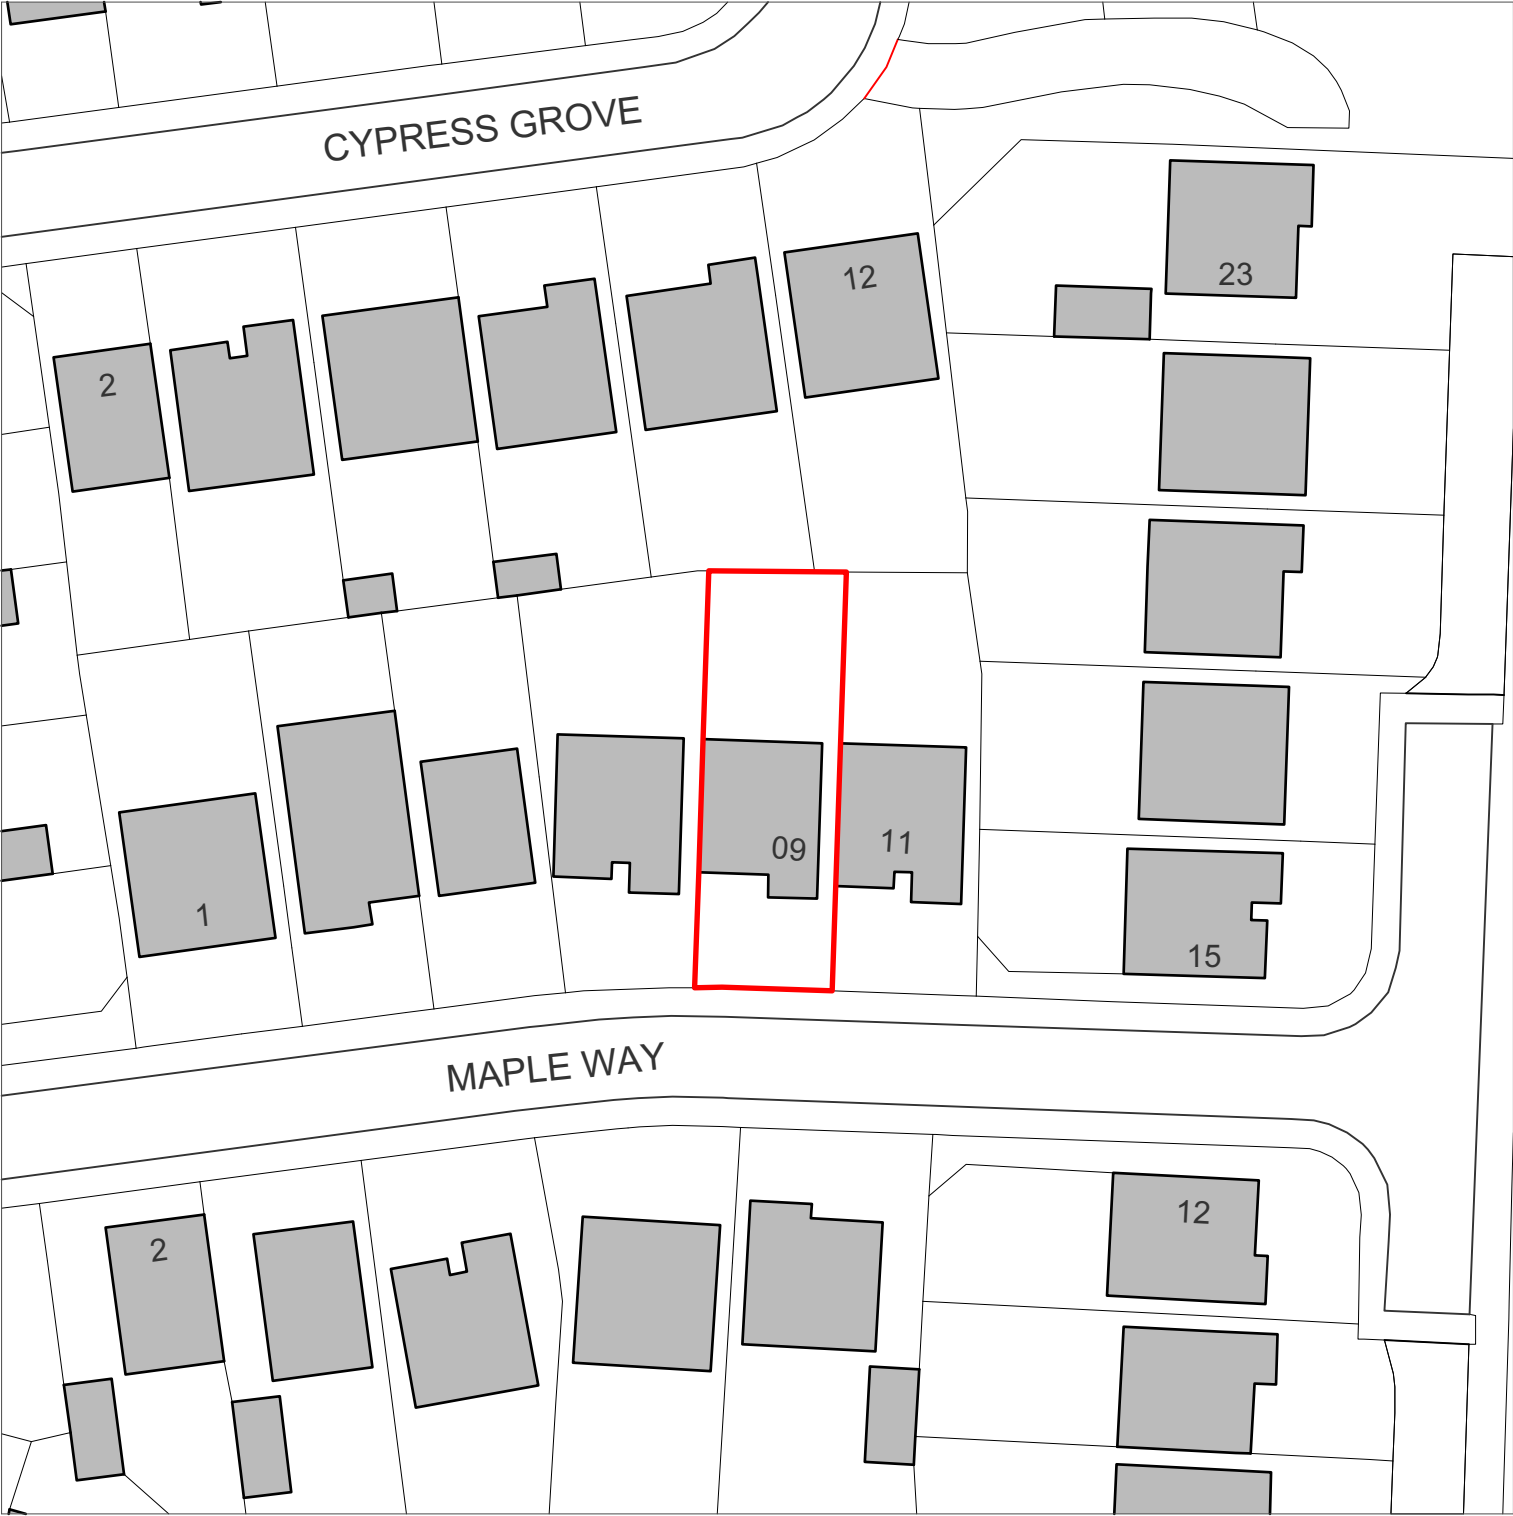

EXISTING BLOCK PLAN Scale 1:500

General Notes Copyright © Benjamin Thornton Architects. 2025 Benjamin Thornton Architects is a limited company registered in England and Wales with a registration number 15220823 This drawing is not to be reproduced, copied or given to a third party without express permission. Do not scale drawings. Dimensions govern. All dimensions shall be verified on site before proceeding with the work. All dimensions given in millimetres unless stated otherwise. All drawings to be read in conjunction with other consultants drawings and specifications. Benjamin Thornton Architects are to be formally notified of any discrepancies.	Revision	Date	Drawn	Audited	Details of revision	Project	Drawing No.	Date	83 Marshside Road, Southport Merseyside, PR9 9TA info@bt-arch.com RIBA  architects	
						9 MAPLE WAY, BROADGREEN, LIVERPOOL, MERSEYSIDE L16 2AD	018_400	24 06 2025		
						Description	Description	Drawn		
						PROPOSED SINGLE STOREY REAR EXTENSION	BUILDING CONTROL	SS		
						Drawing Title	Scale	Audited		
						SITE LOCATION PLAN AND EXISTING BLOCK PLAN	1:1250 & 1:500 @ A3	BT		