

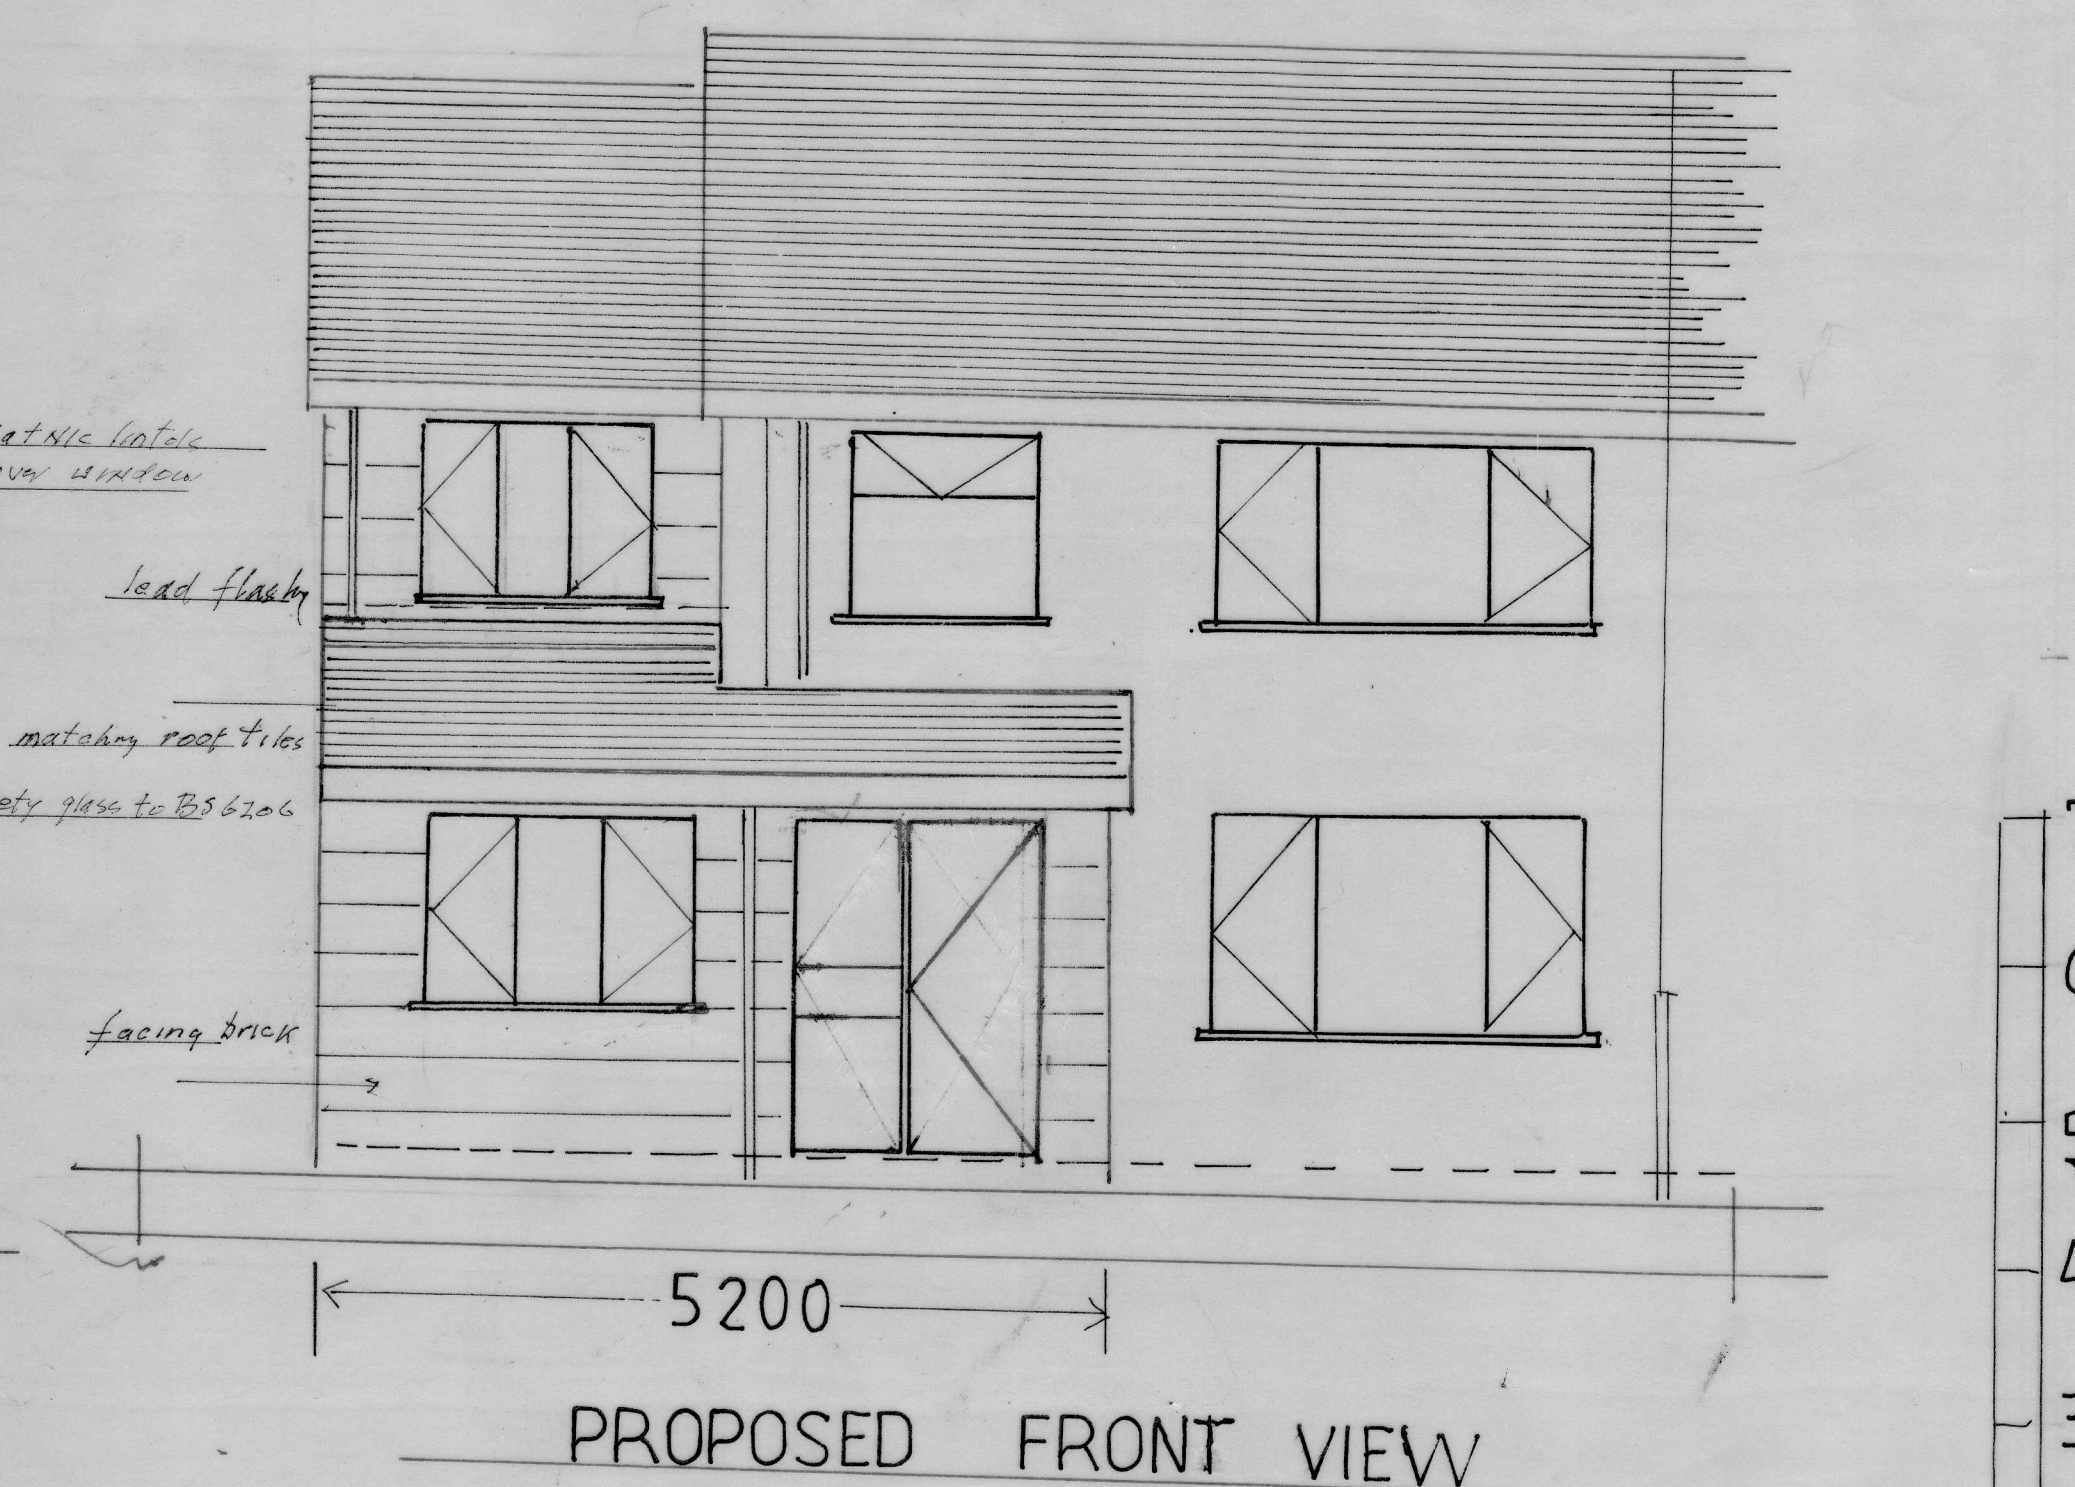
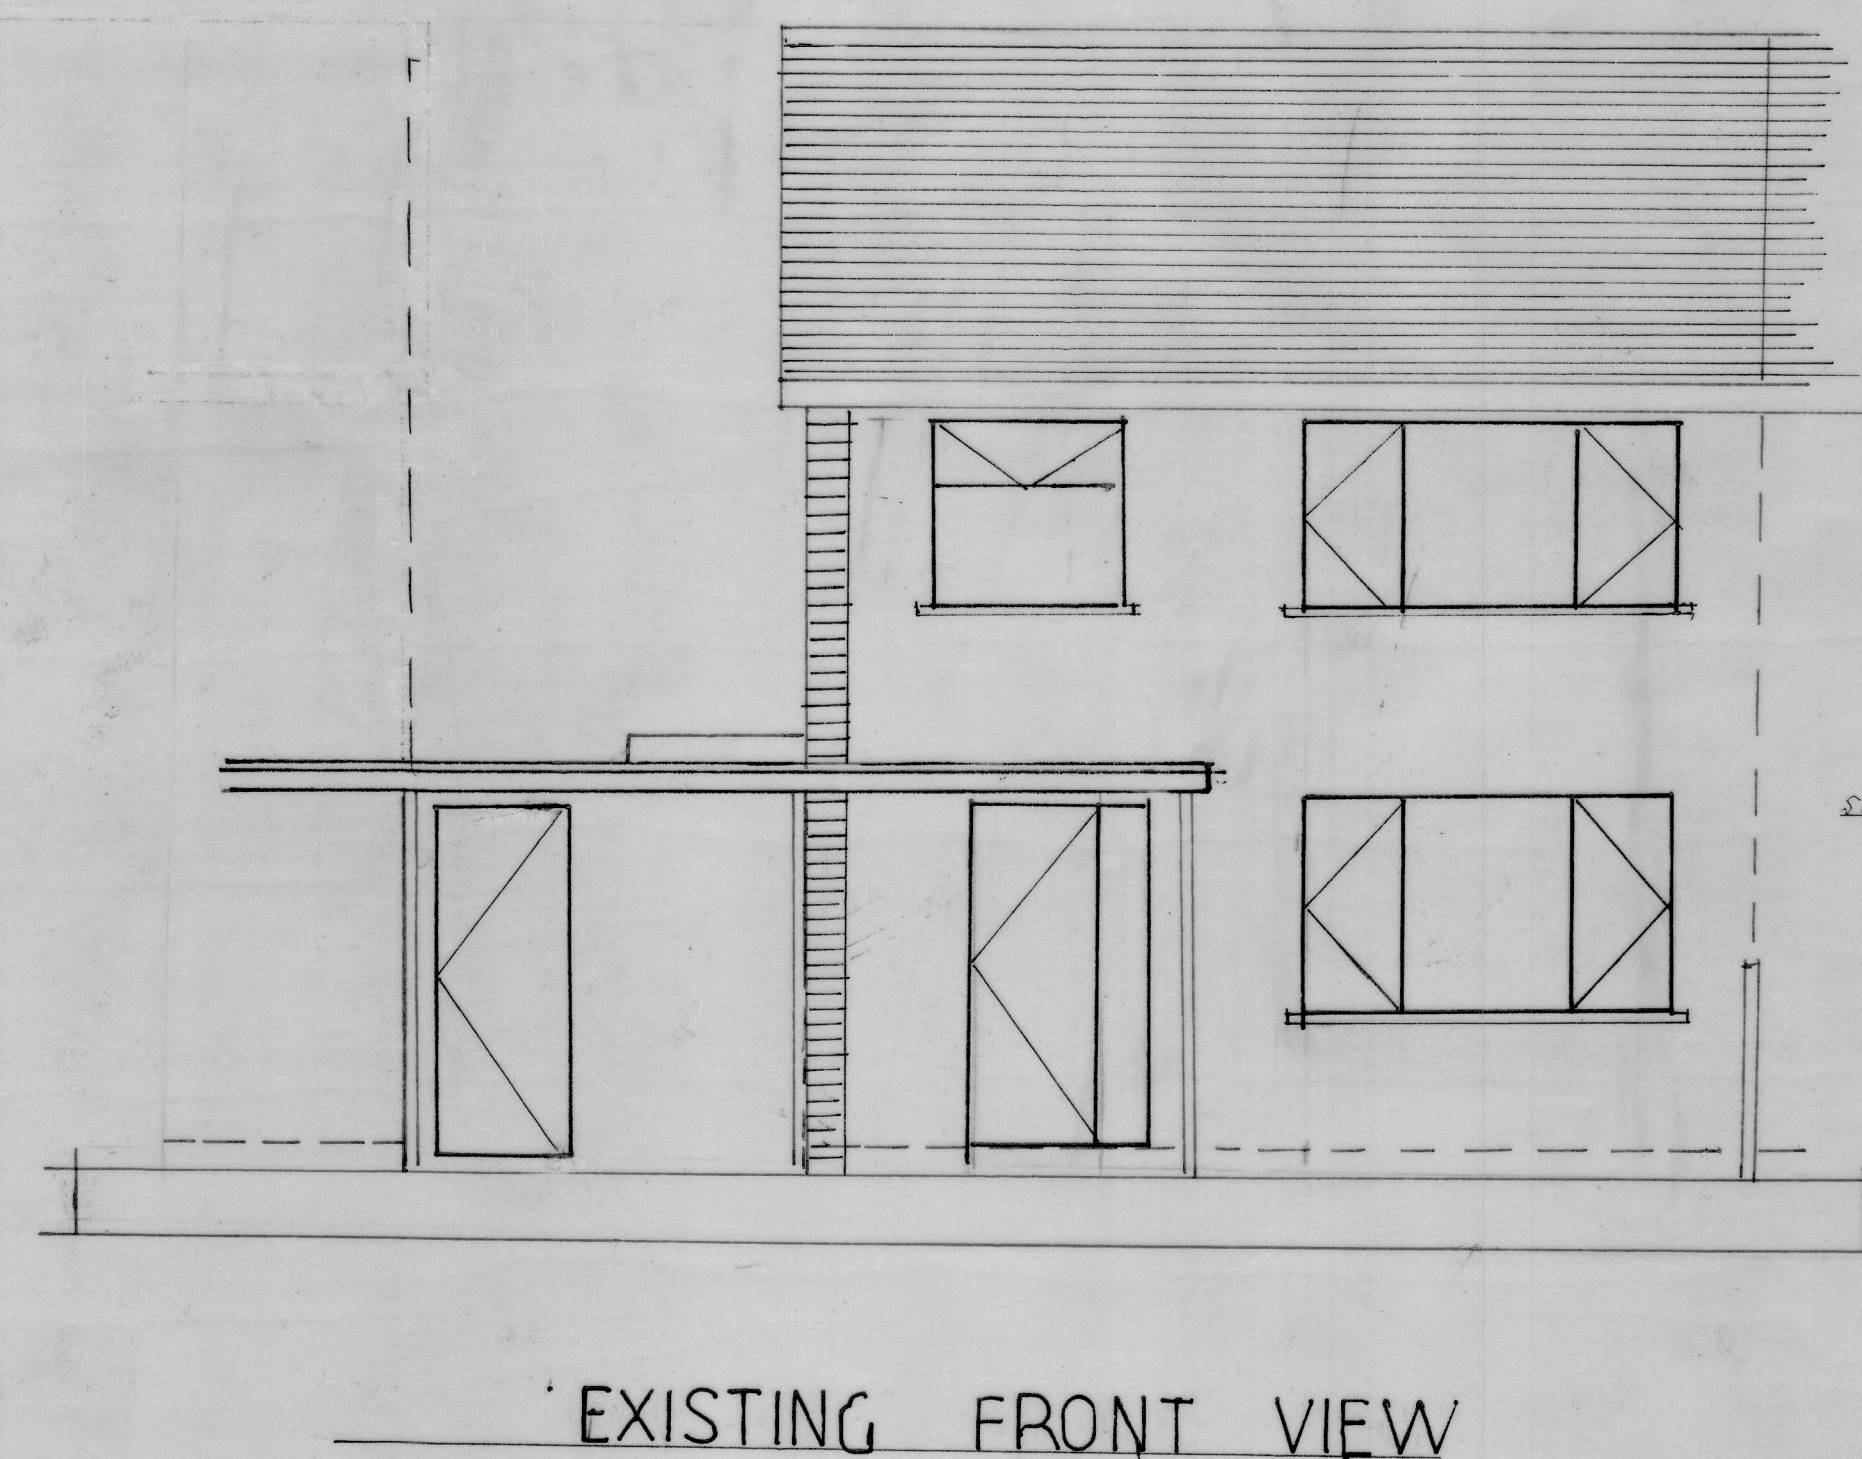
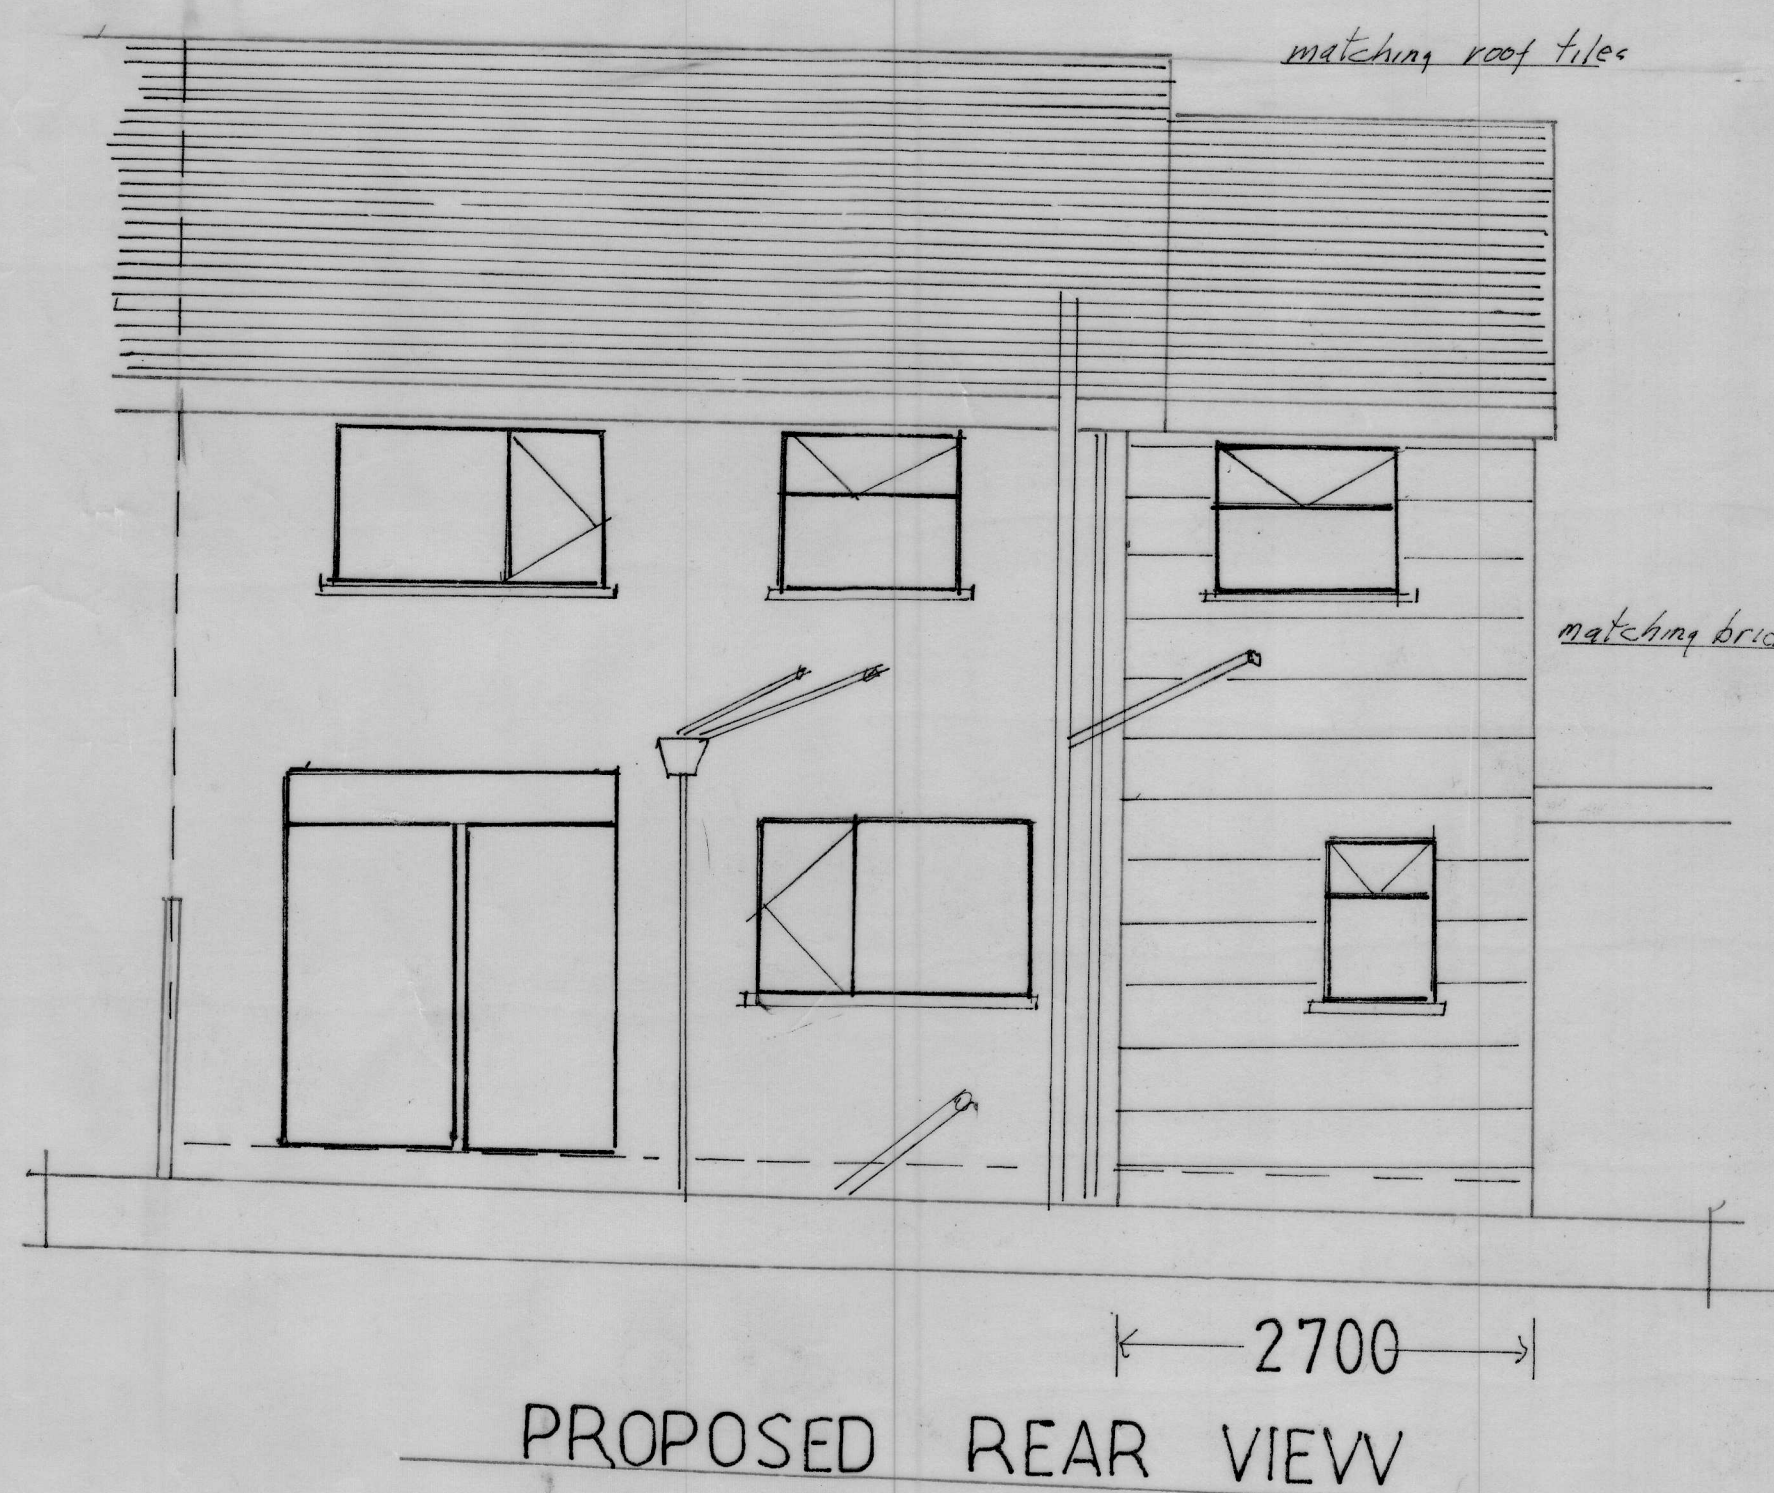
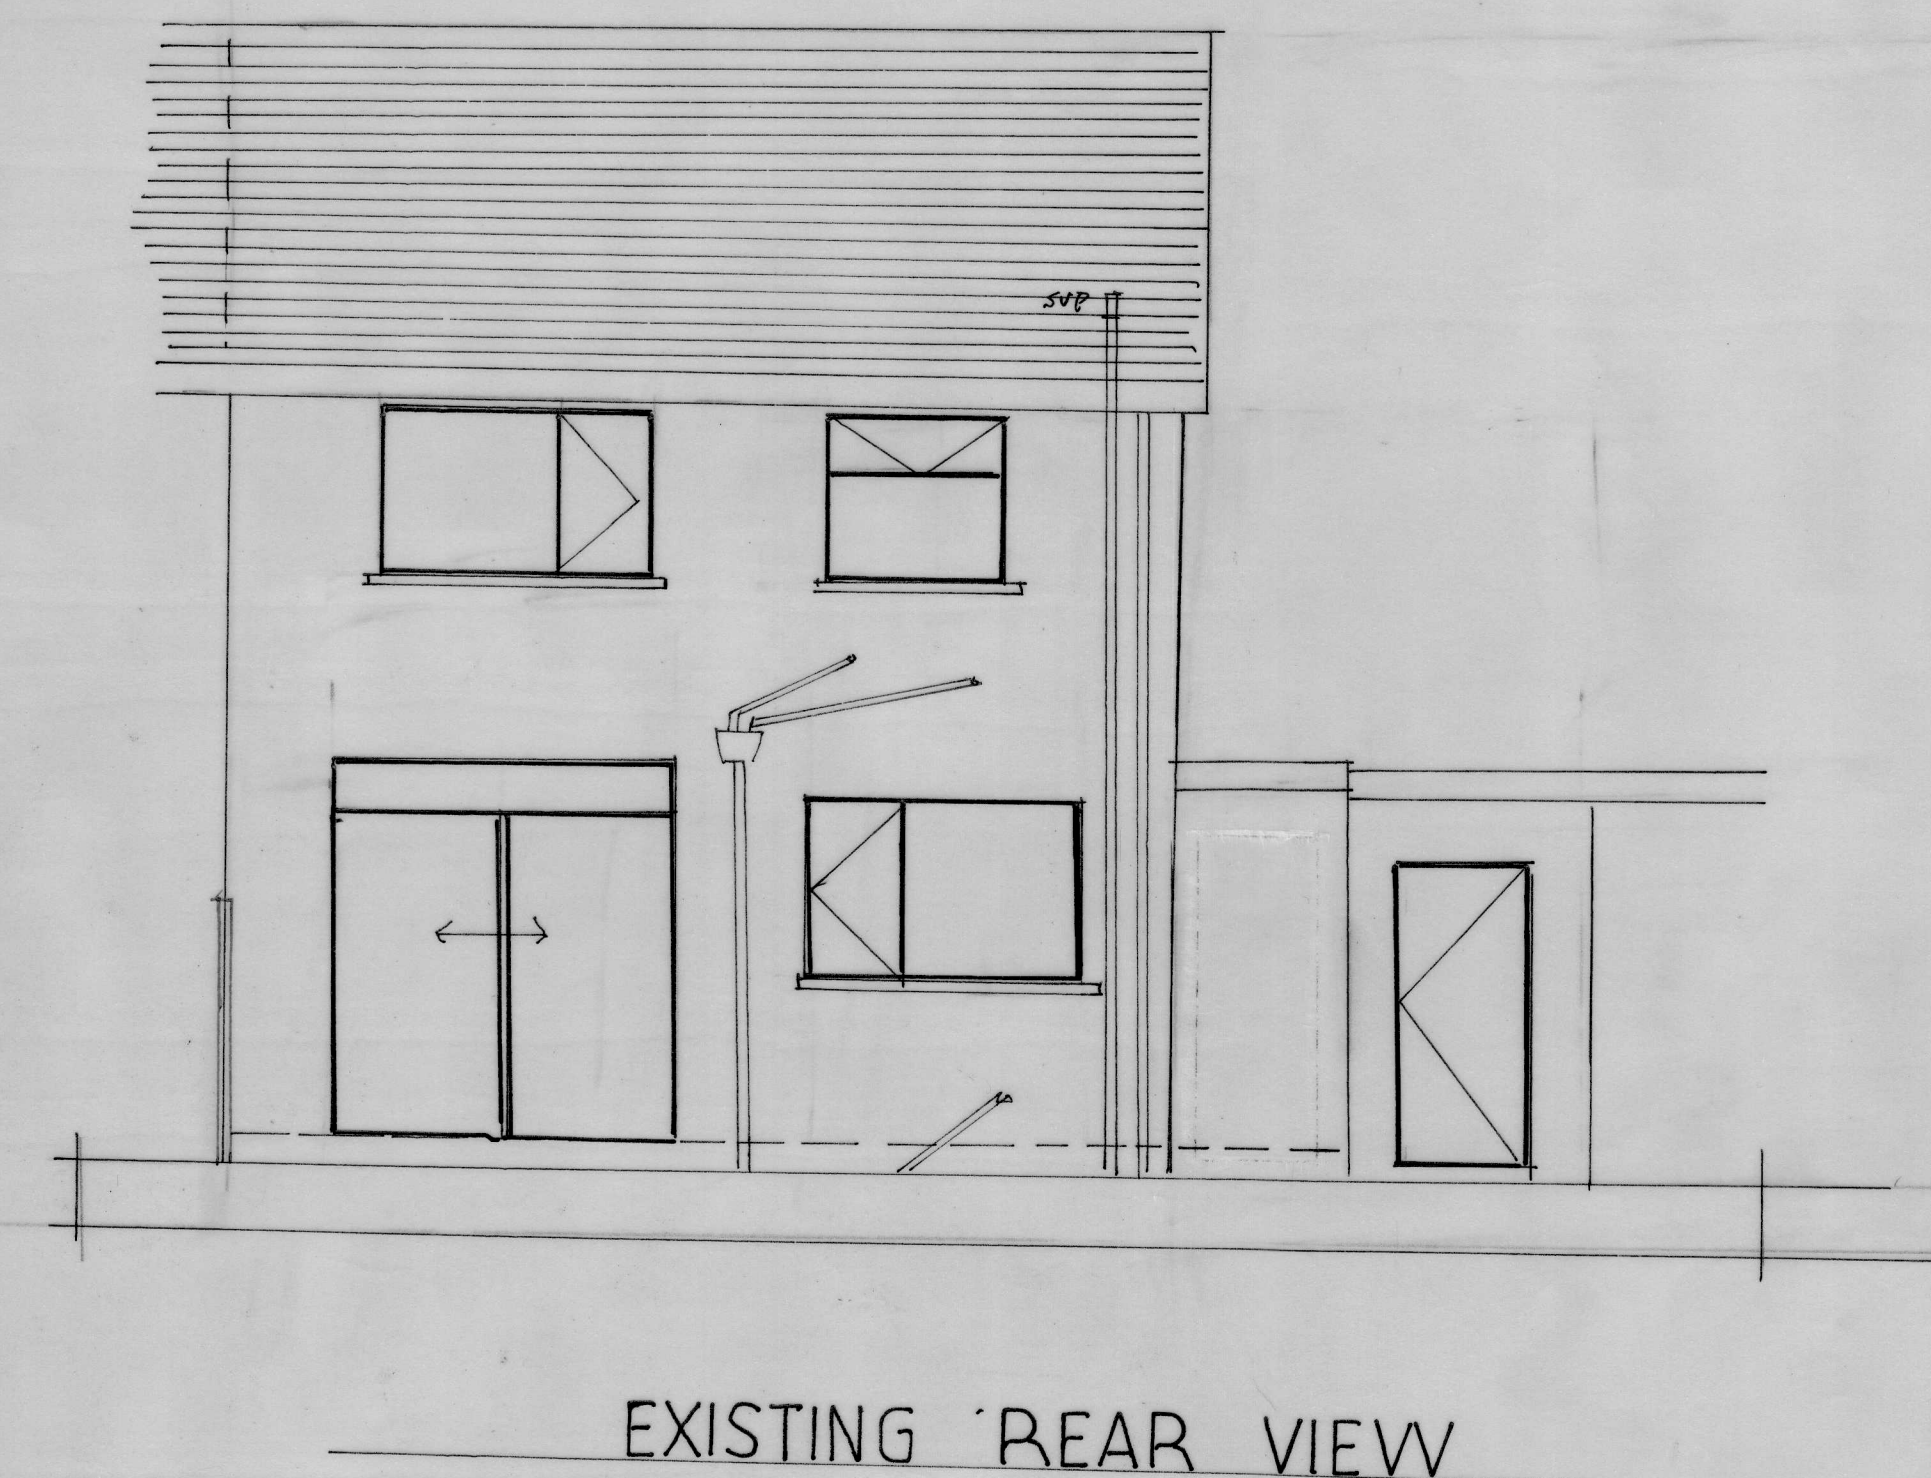


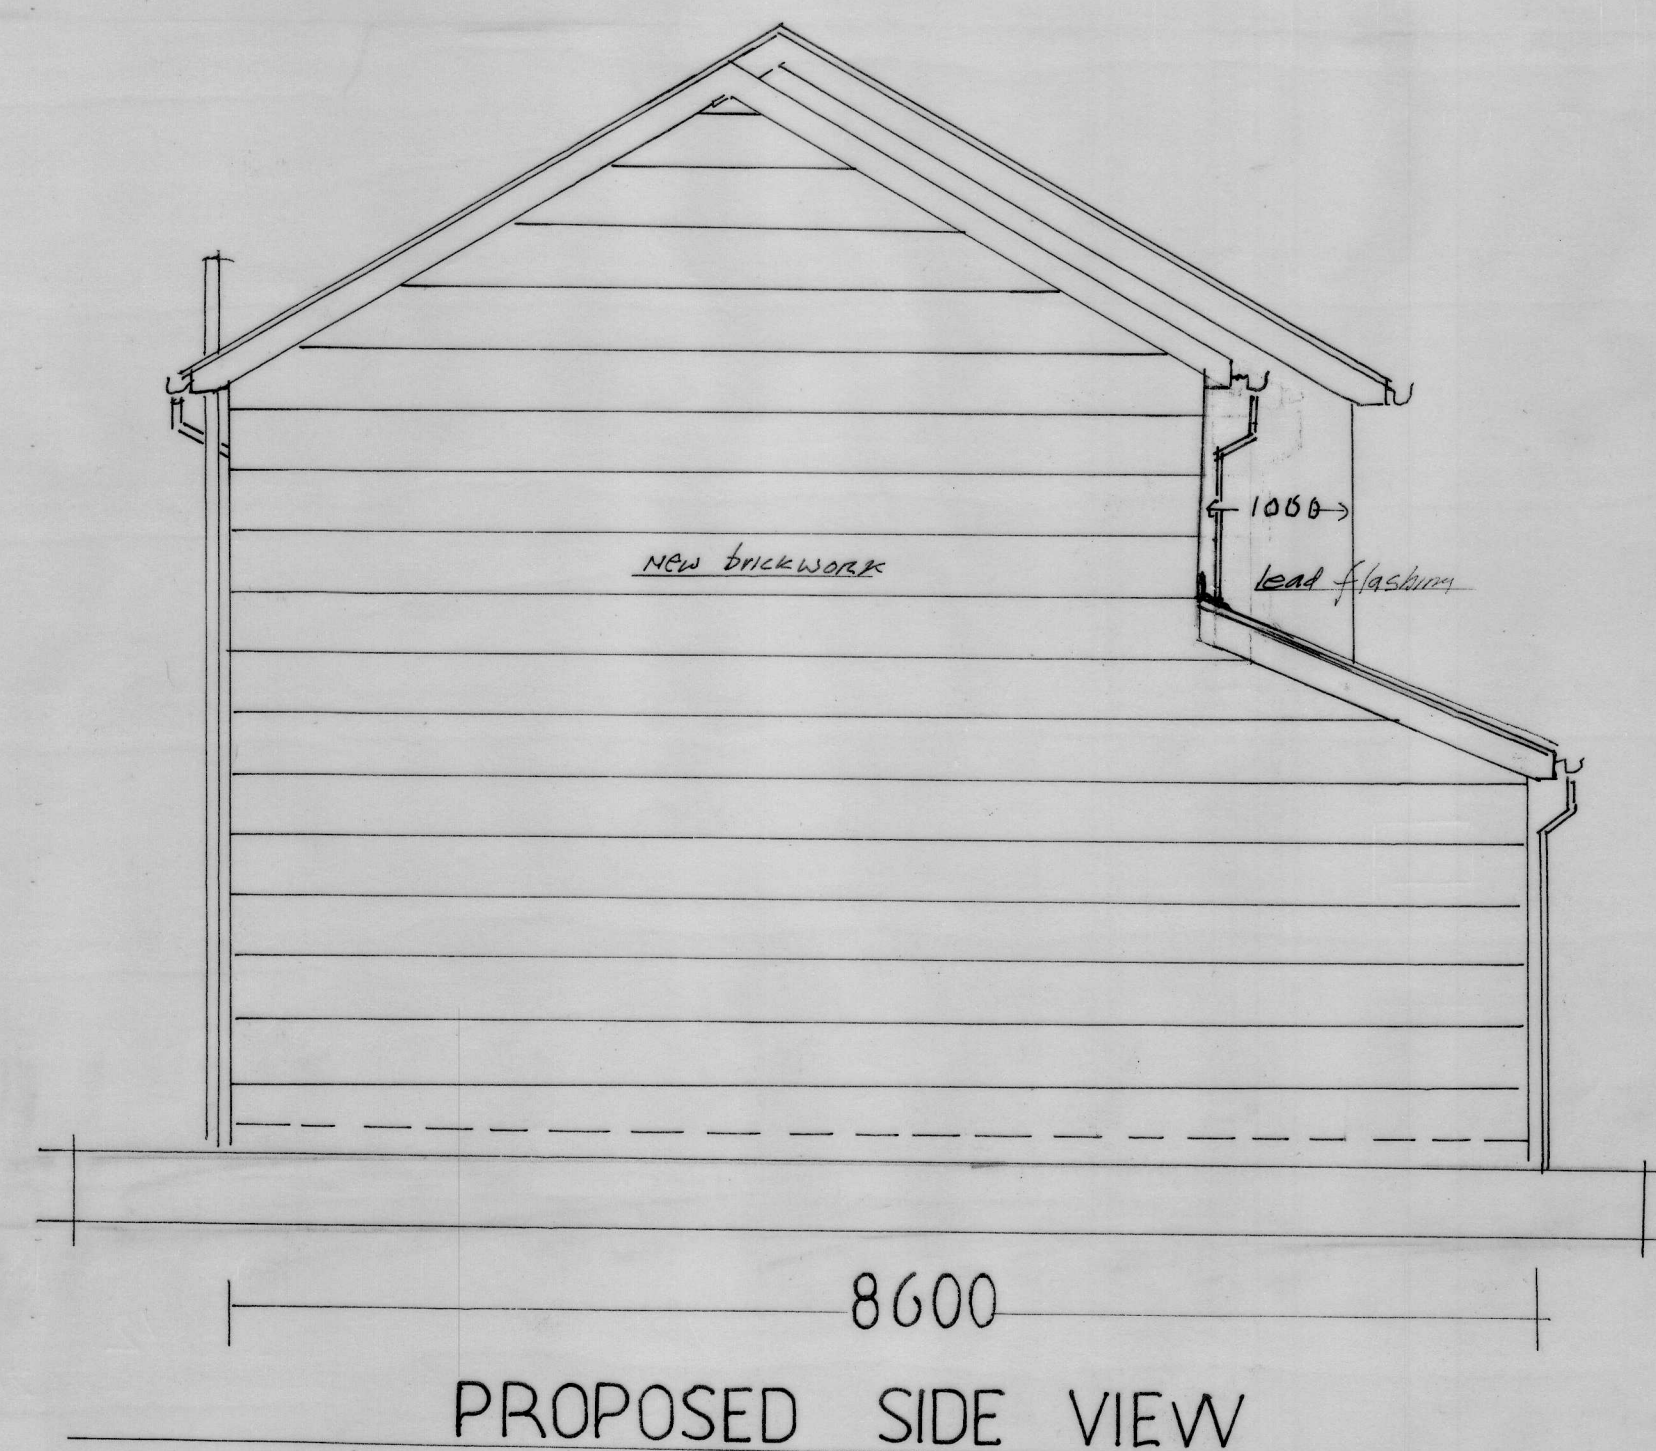

AMENDED
PLAN NO 2 ELEVATIONS DEC. 2022

SCALE BAR SCALE 1:50

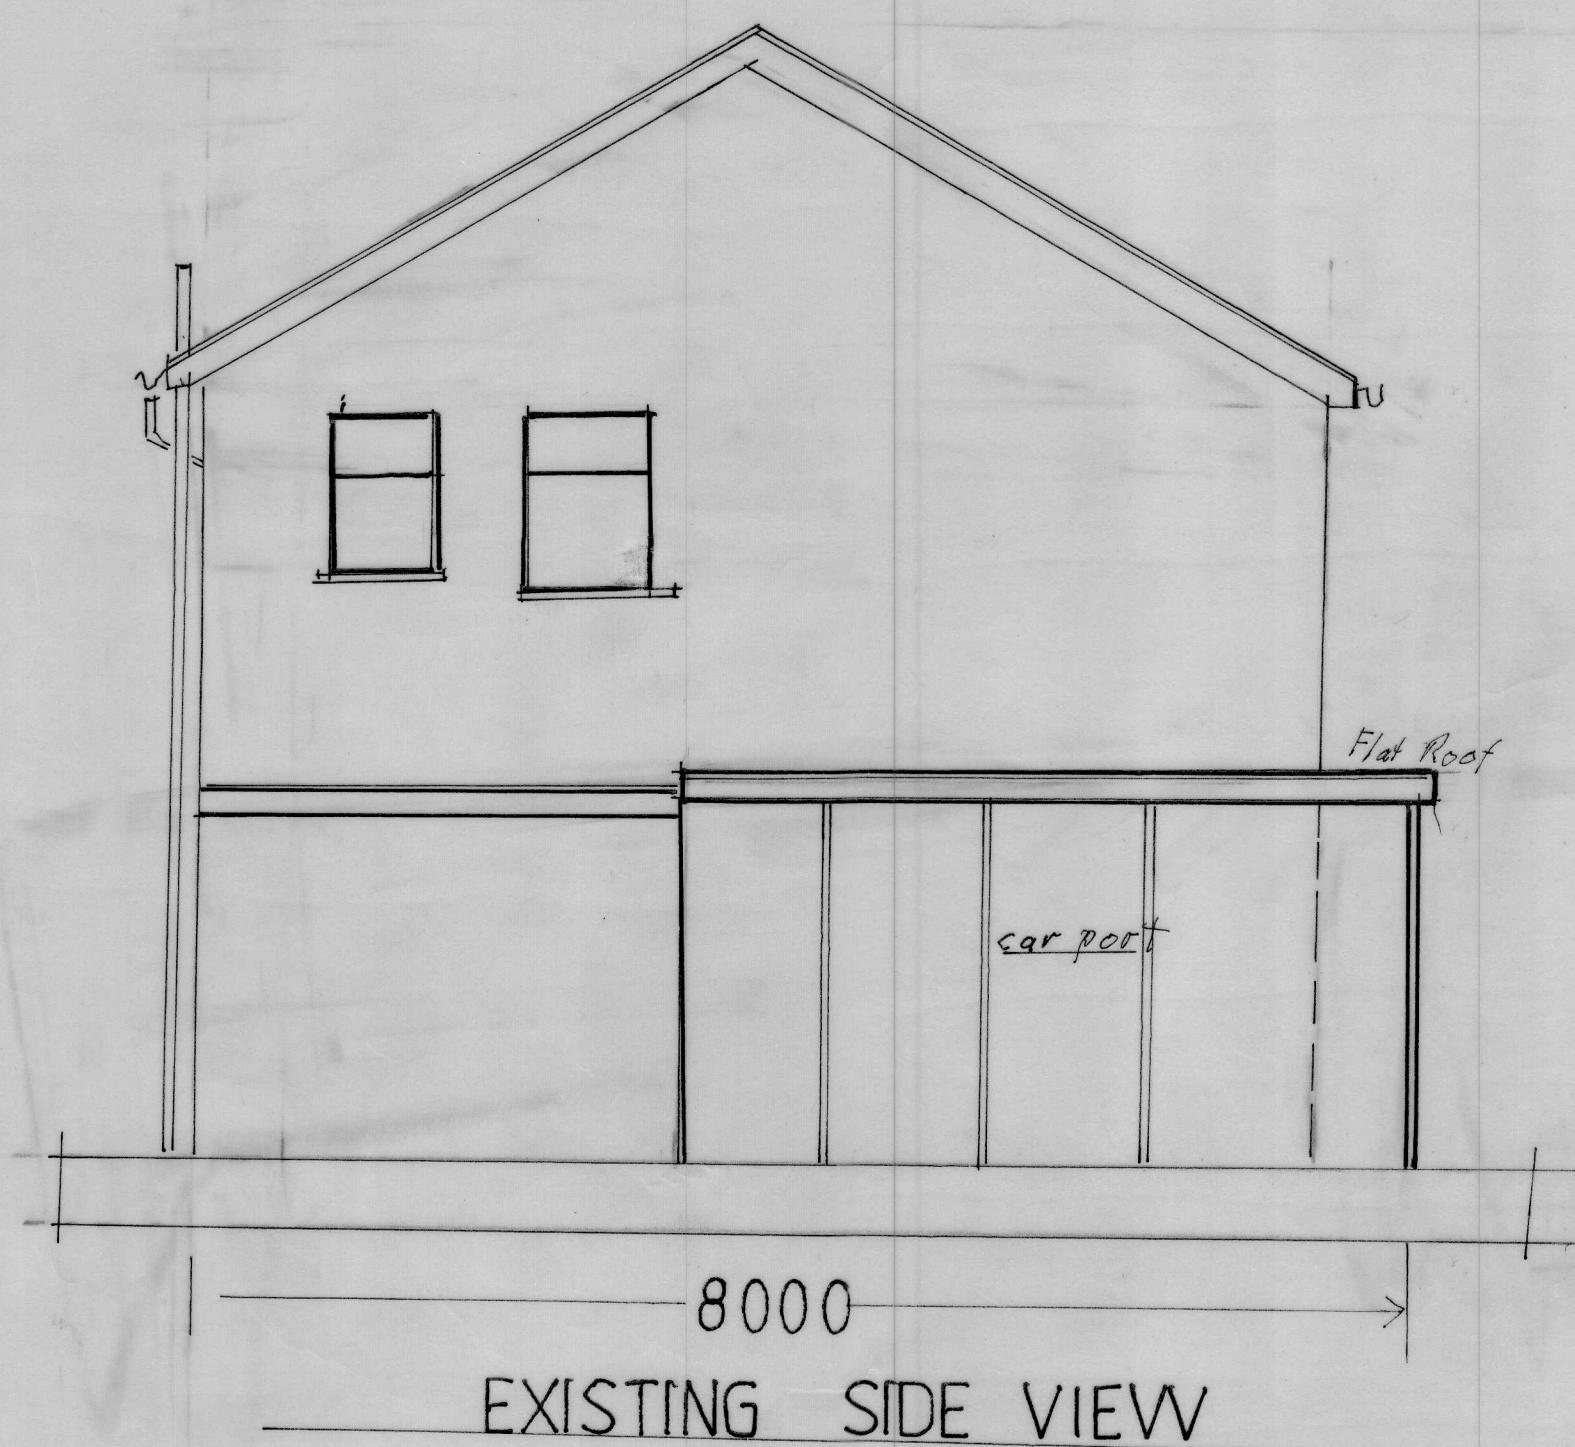