

EXISTING GROUND FLOOR



13 SPINNEY VIEW

L33 7XX


rear garden

18 M.


rear garden

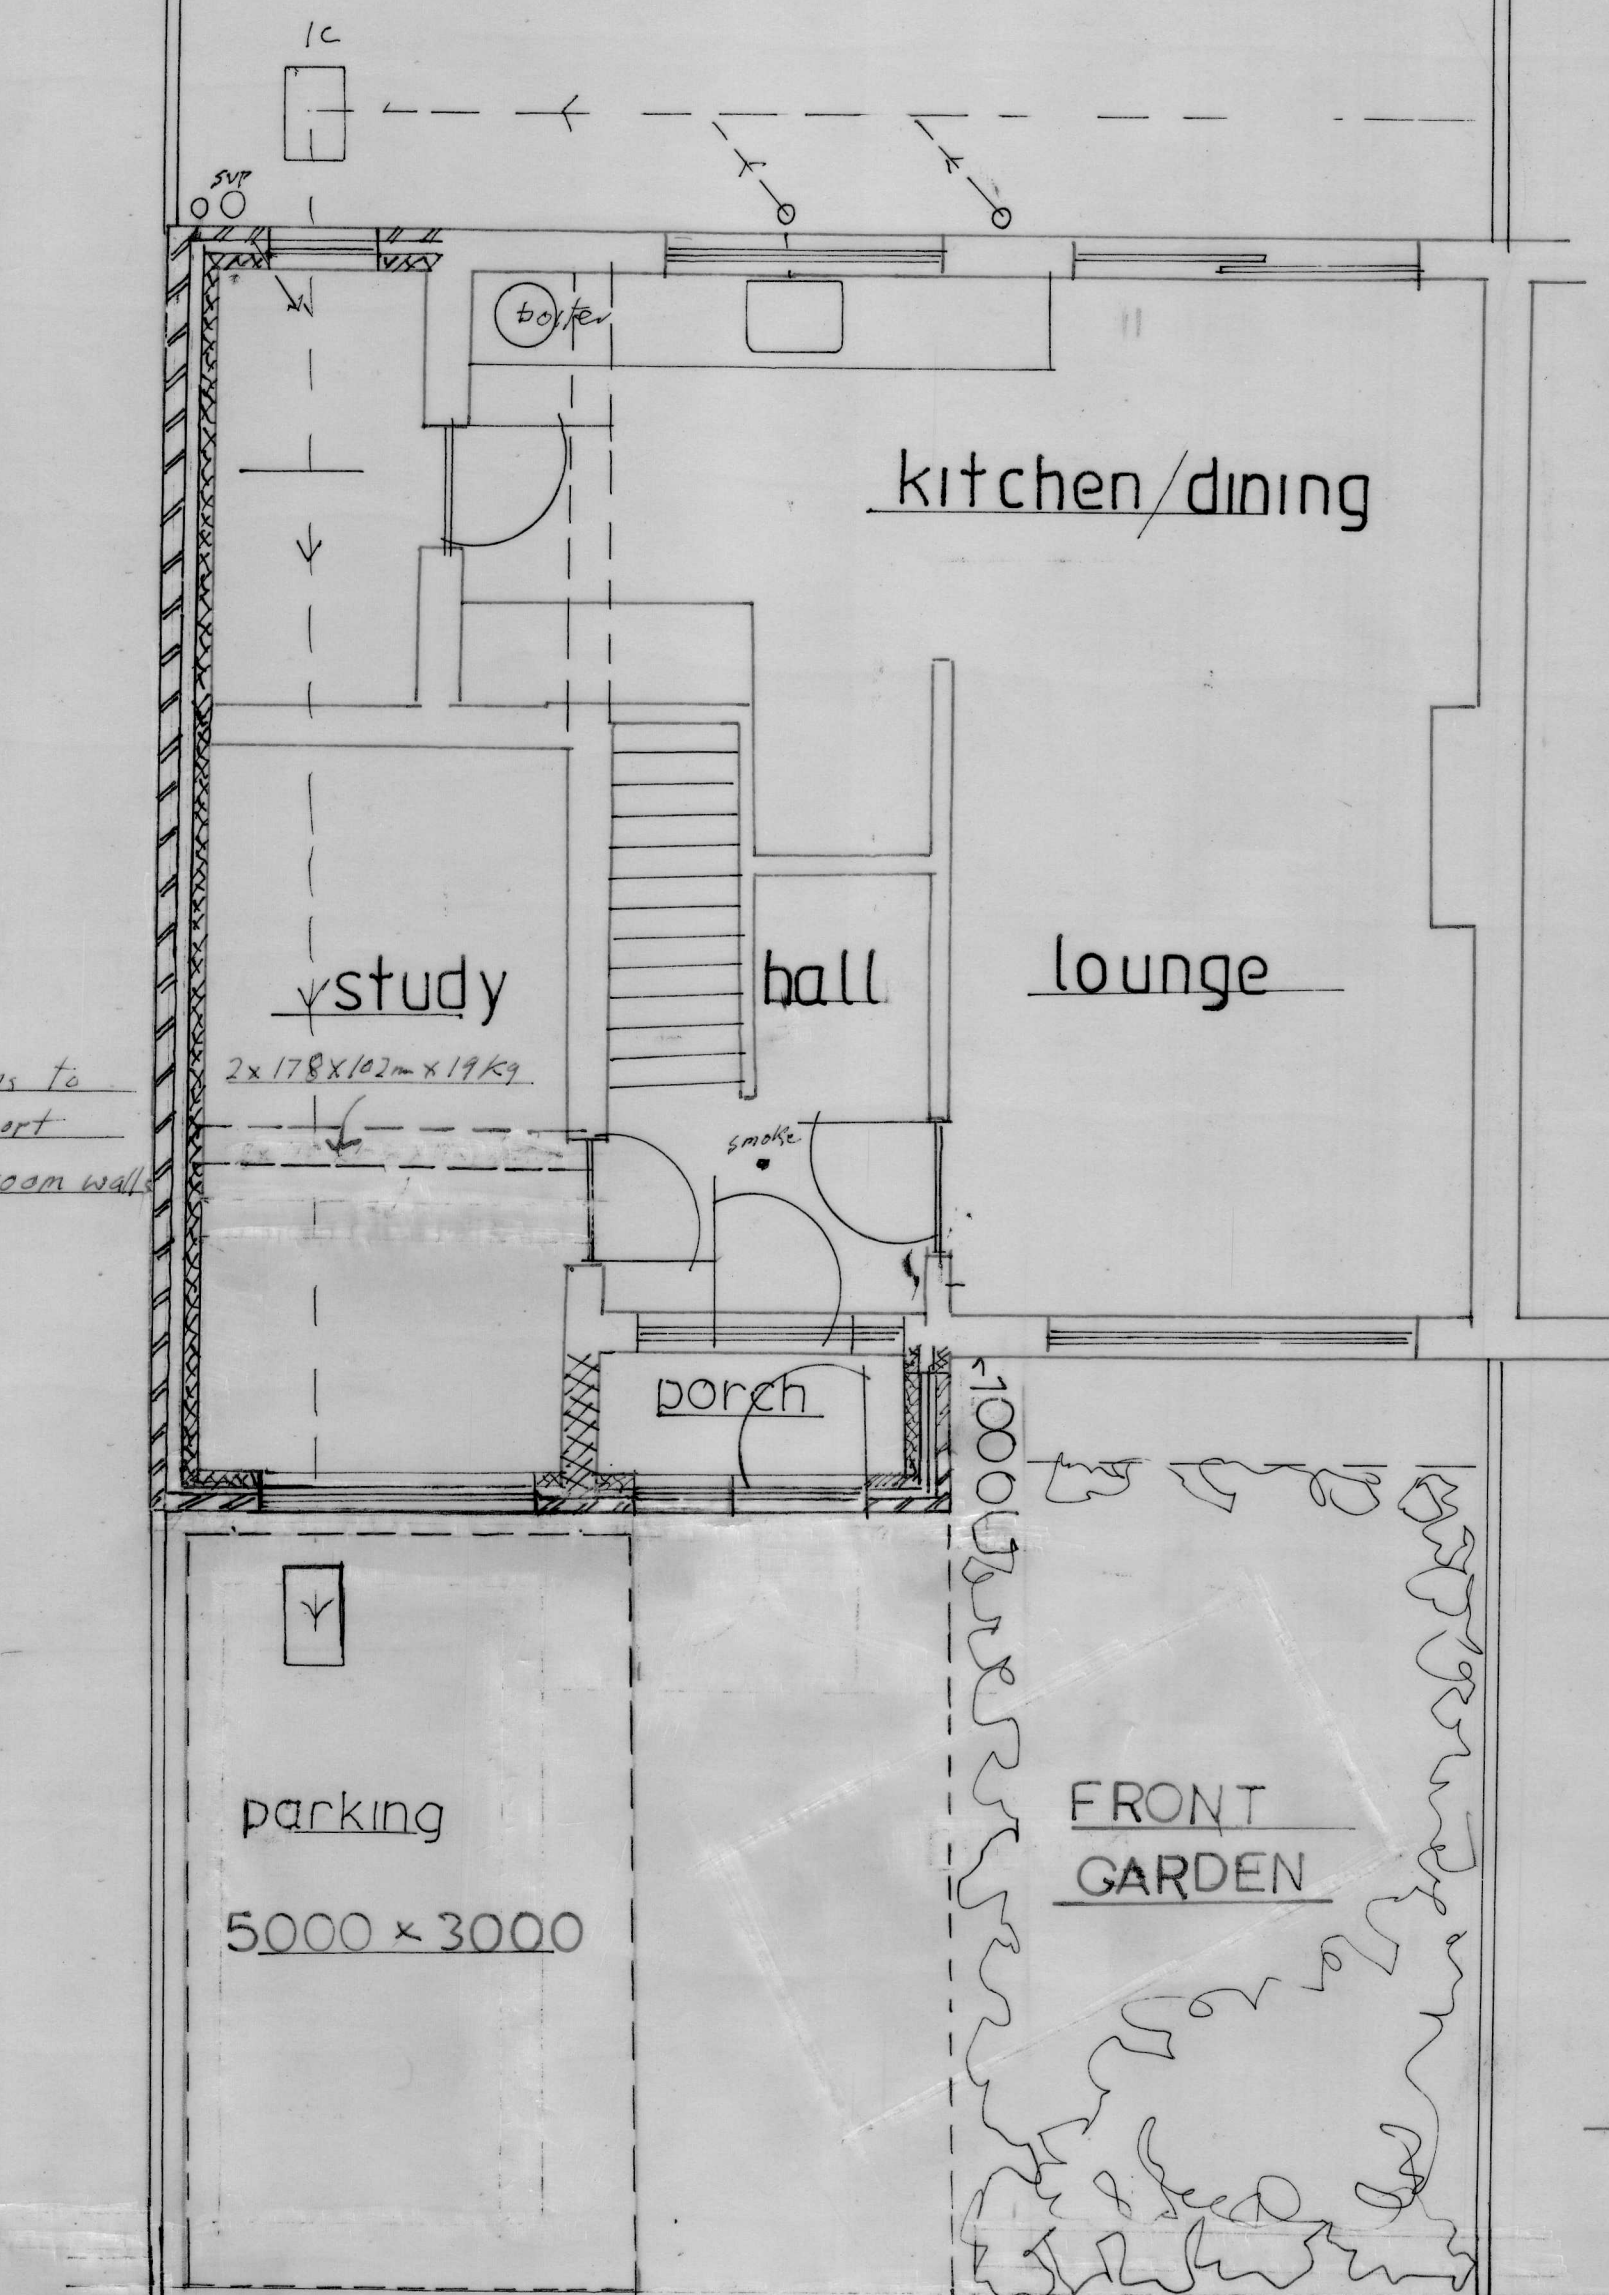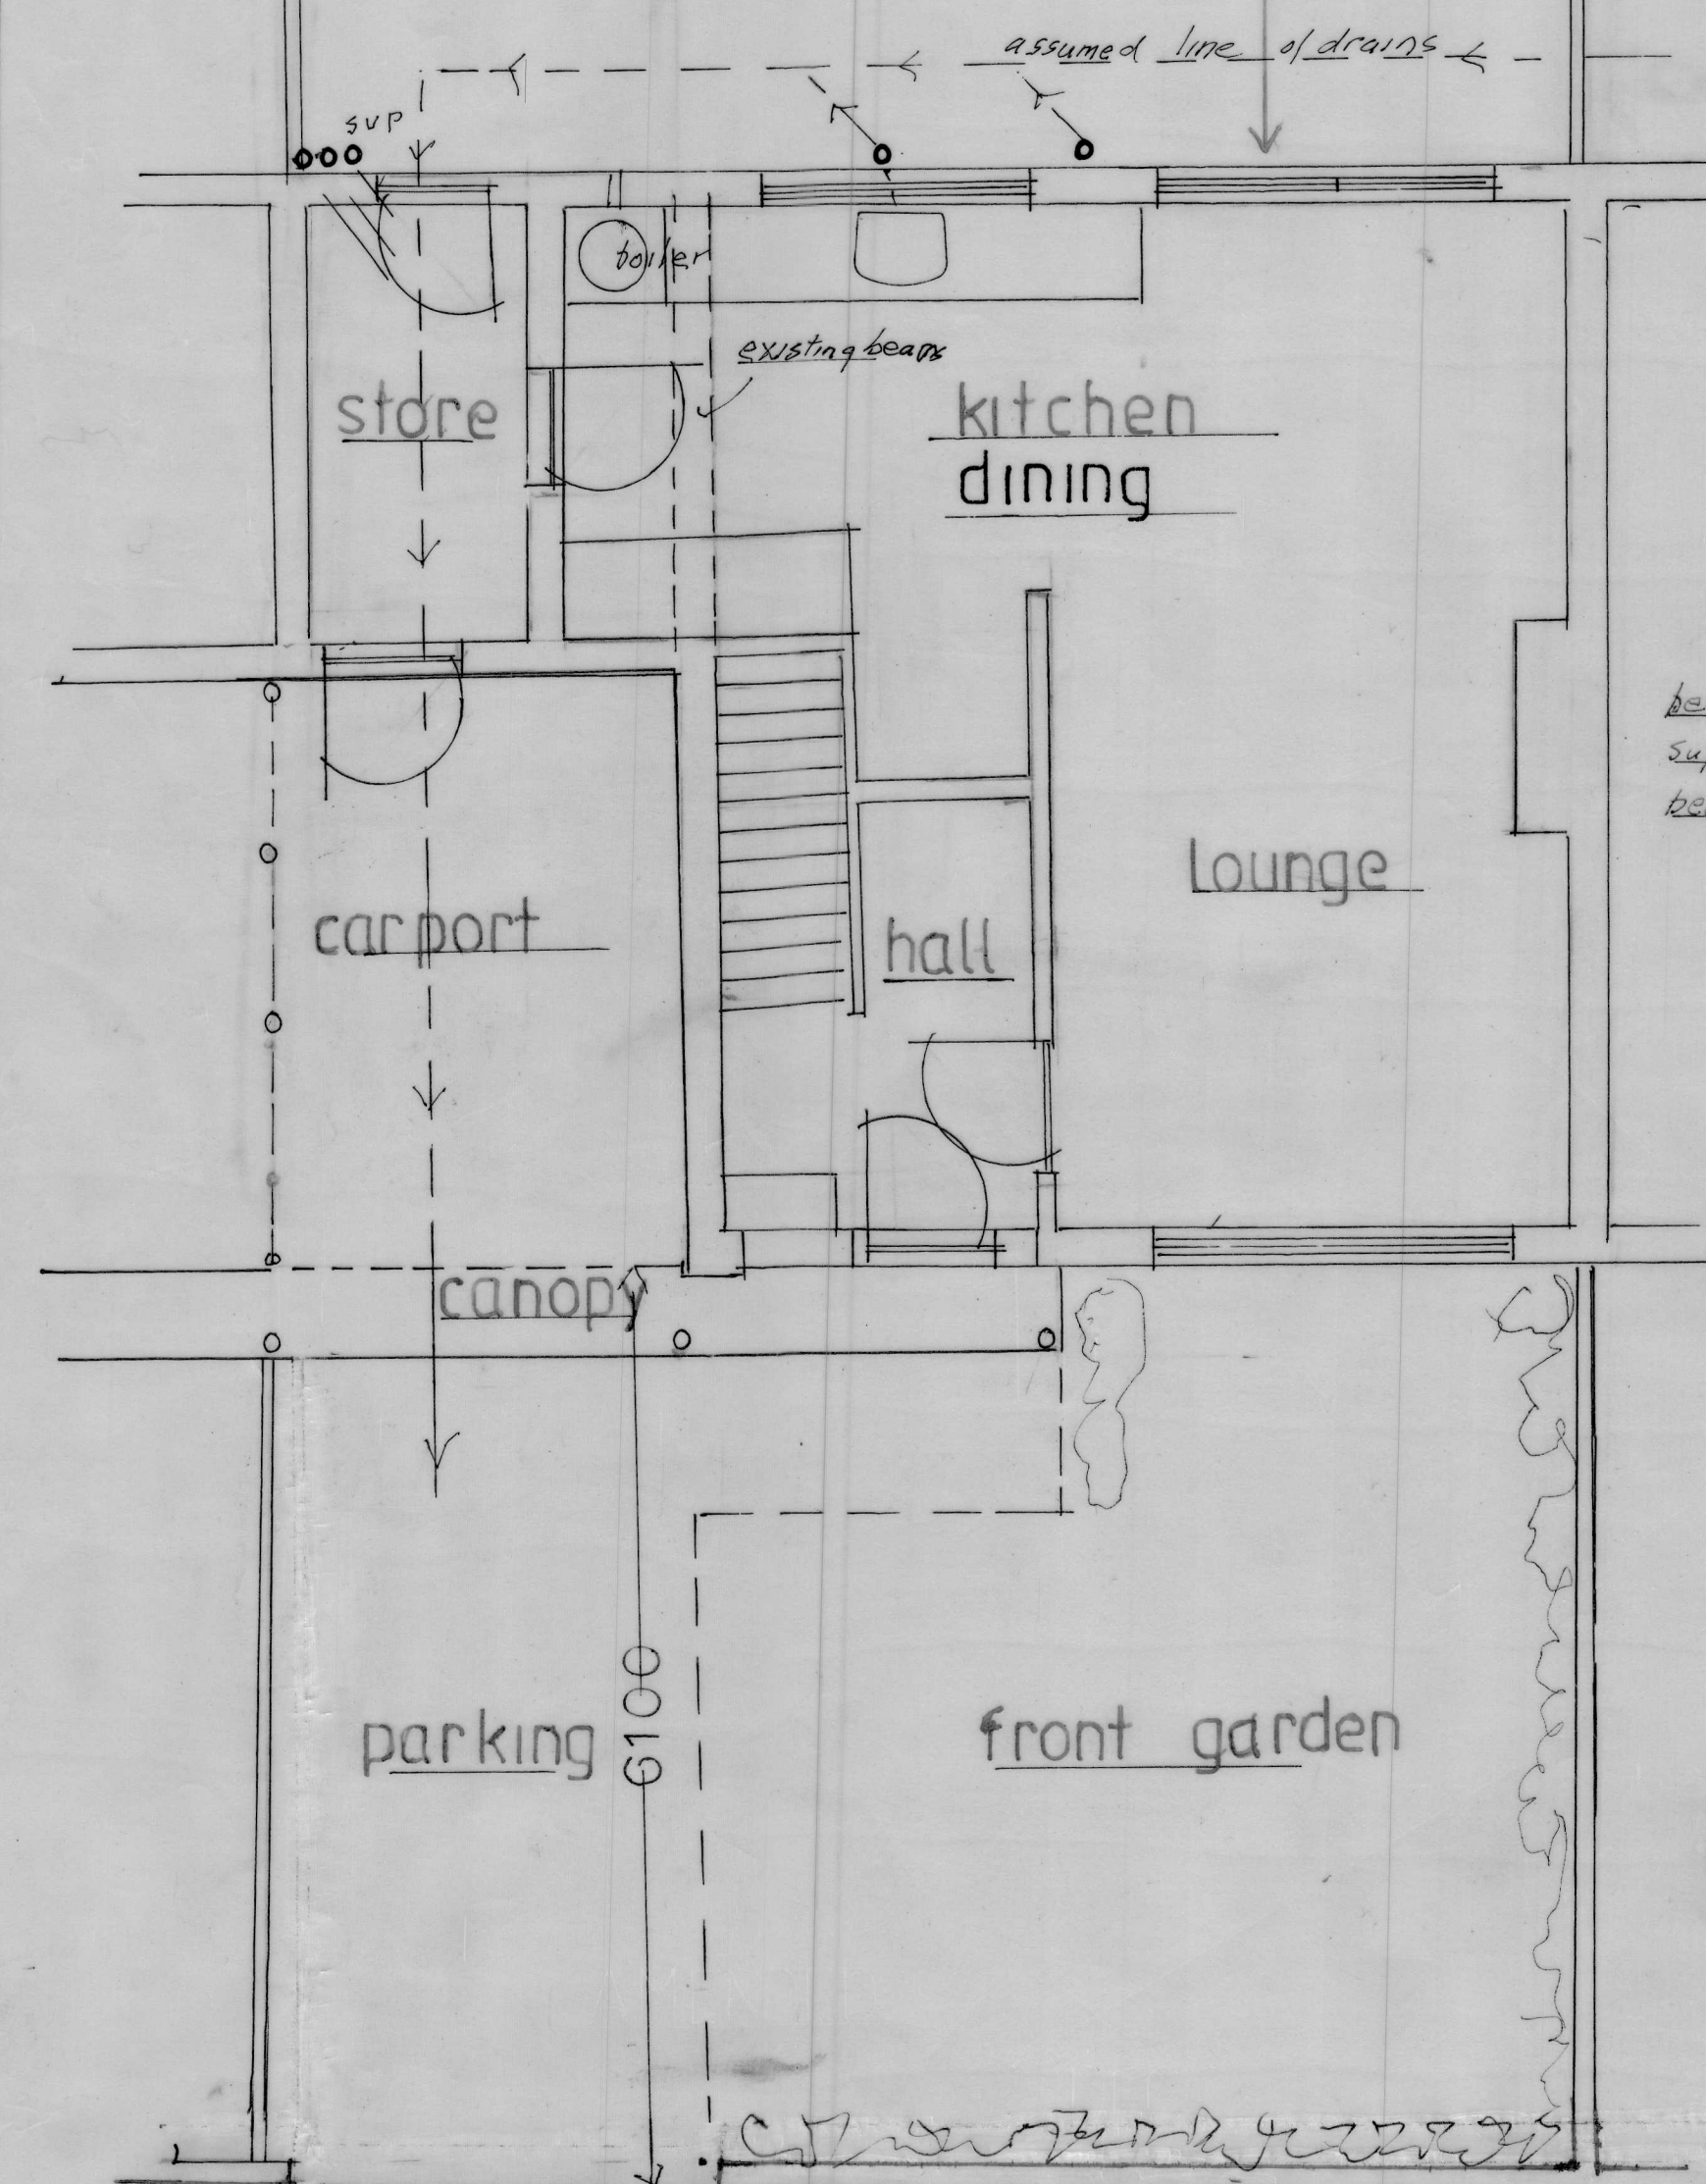

PROPOSED GROUND FLOOR

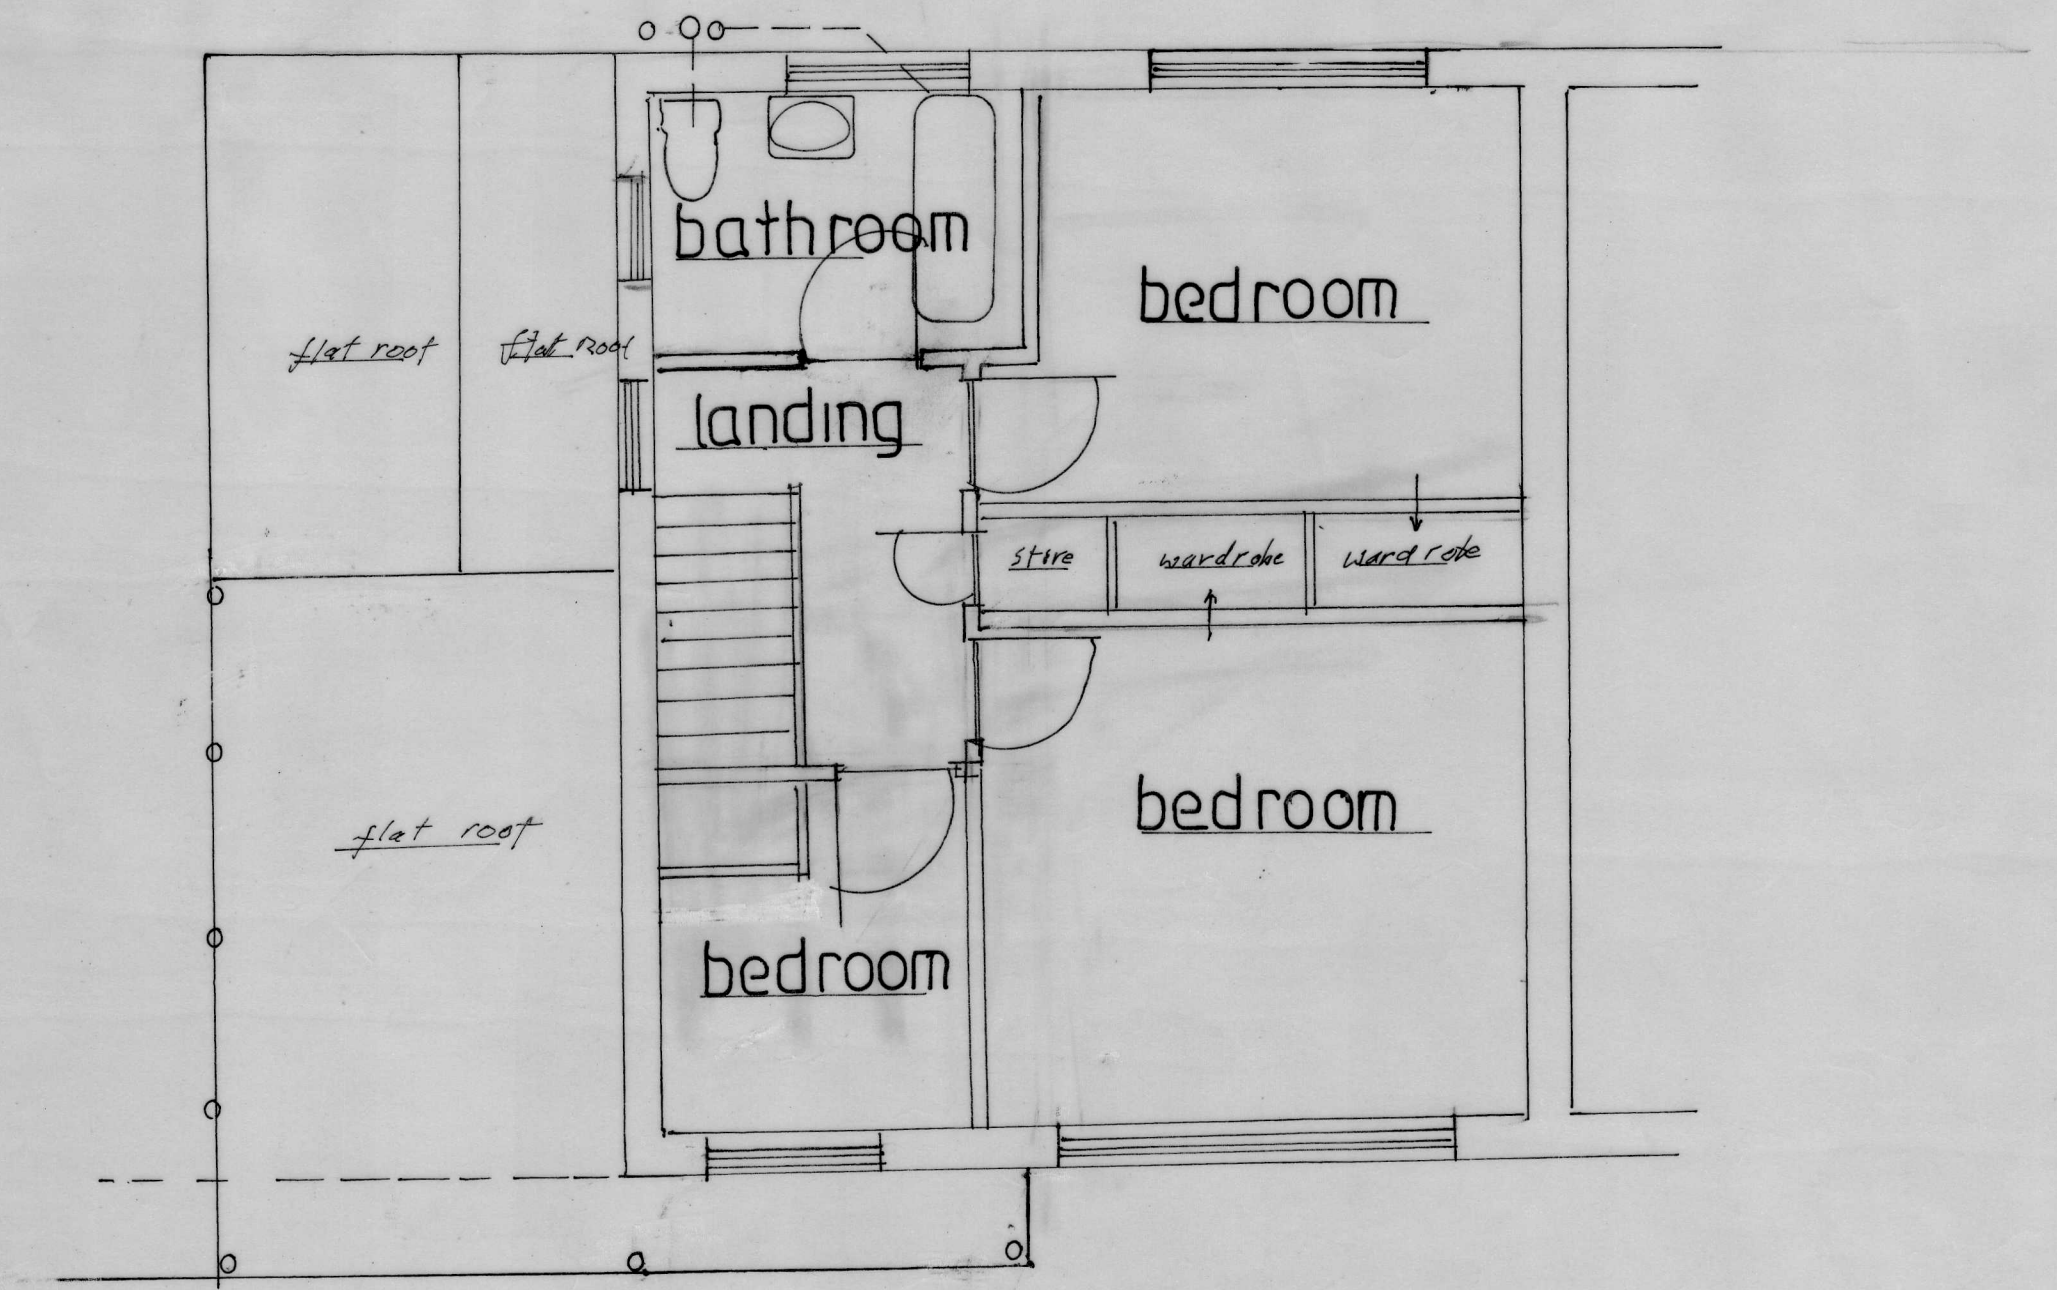

EXISTING FIRST FLOOR

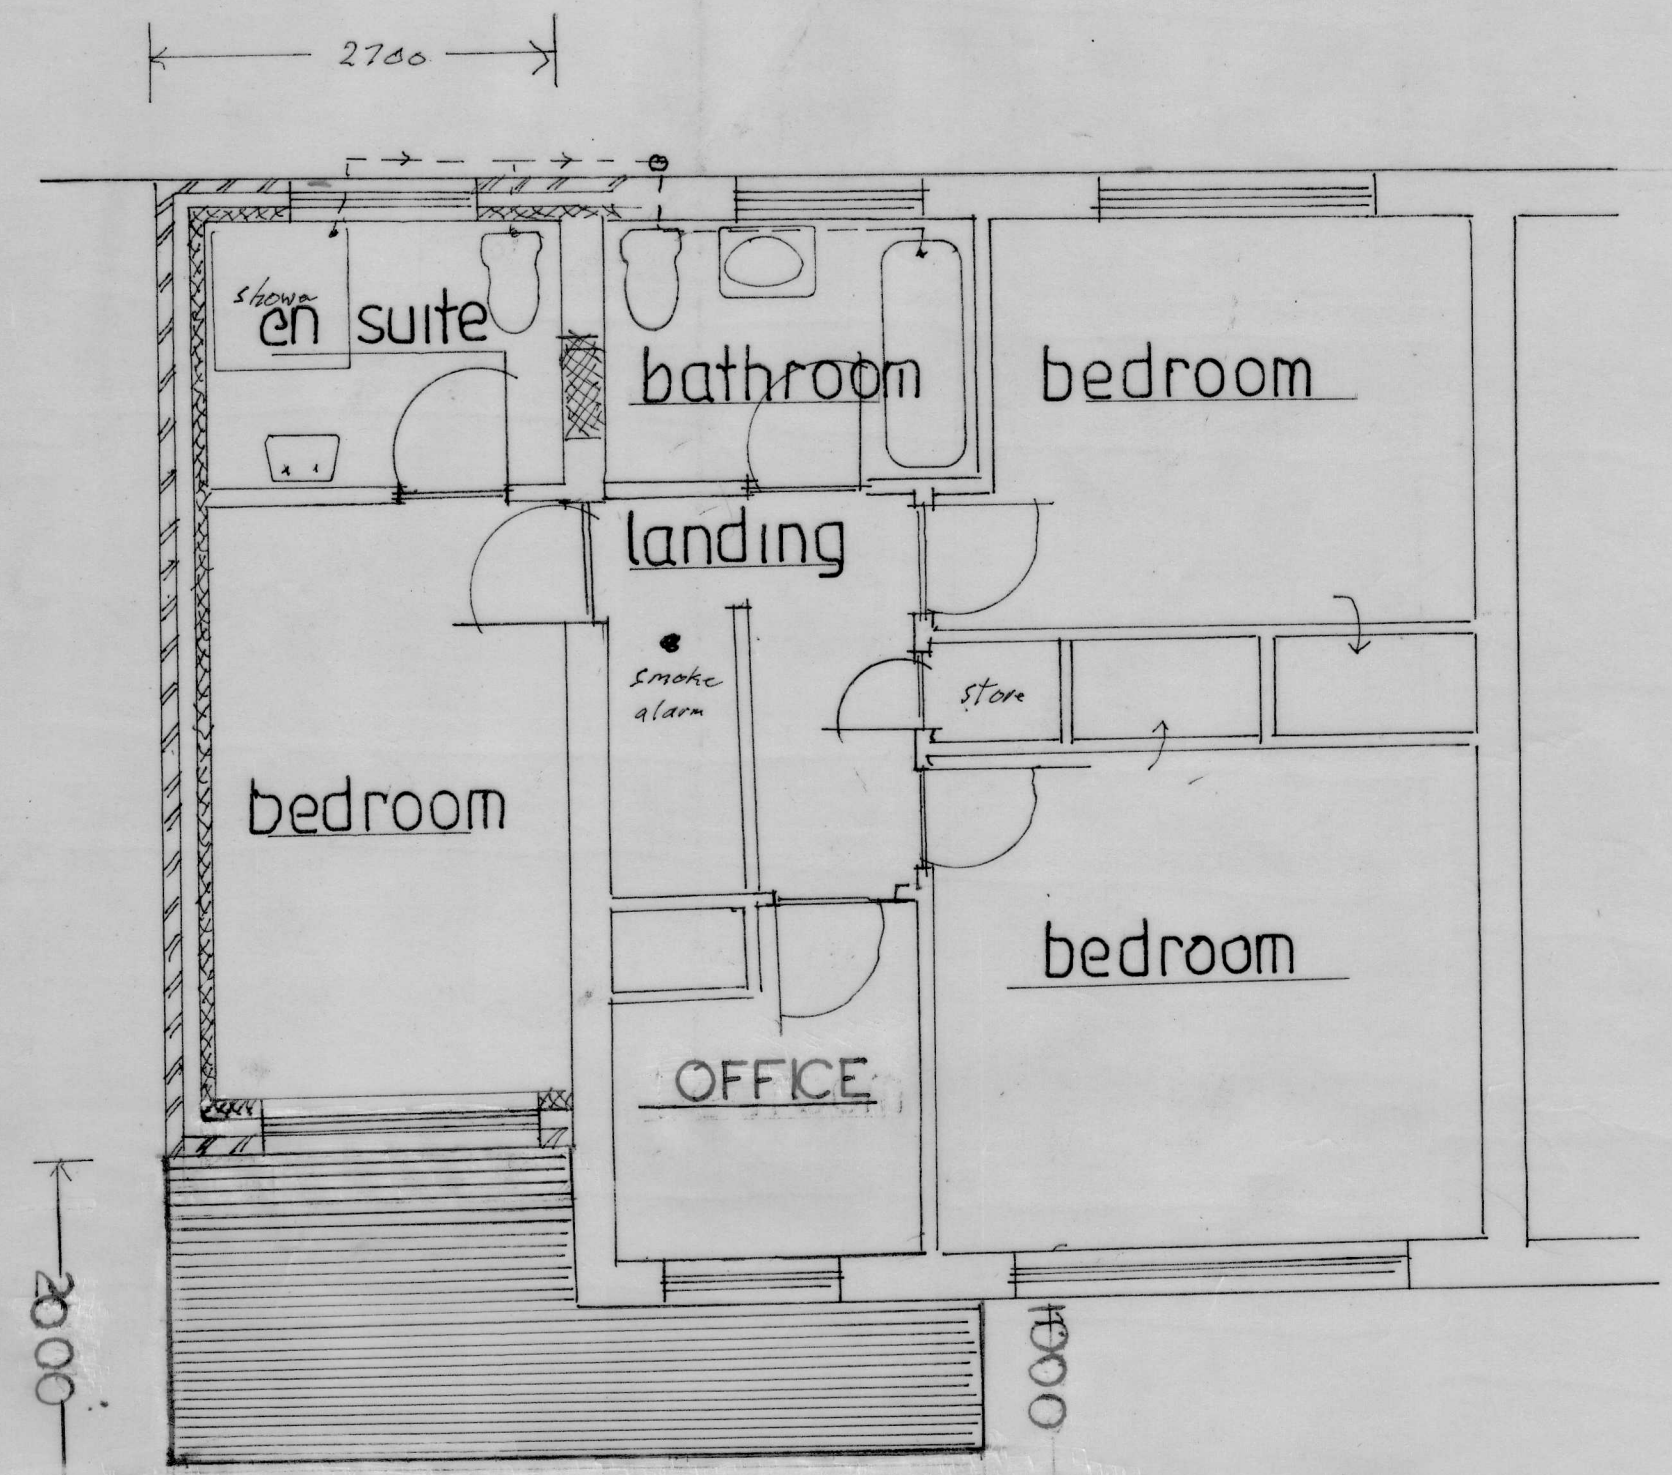

PROPOSED FIRST FLOOR

SCALE BAR SCALE 1:50

AMENDED

PLAN NO 1 LAYOUTS DEC. 2022