



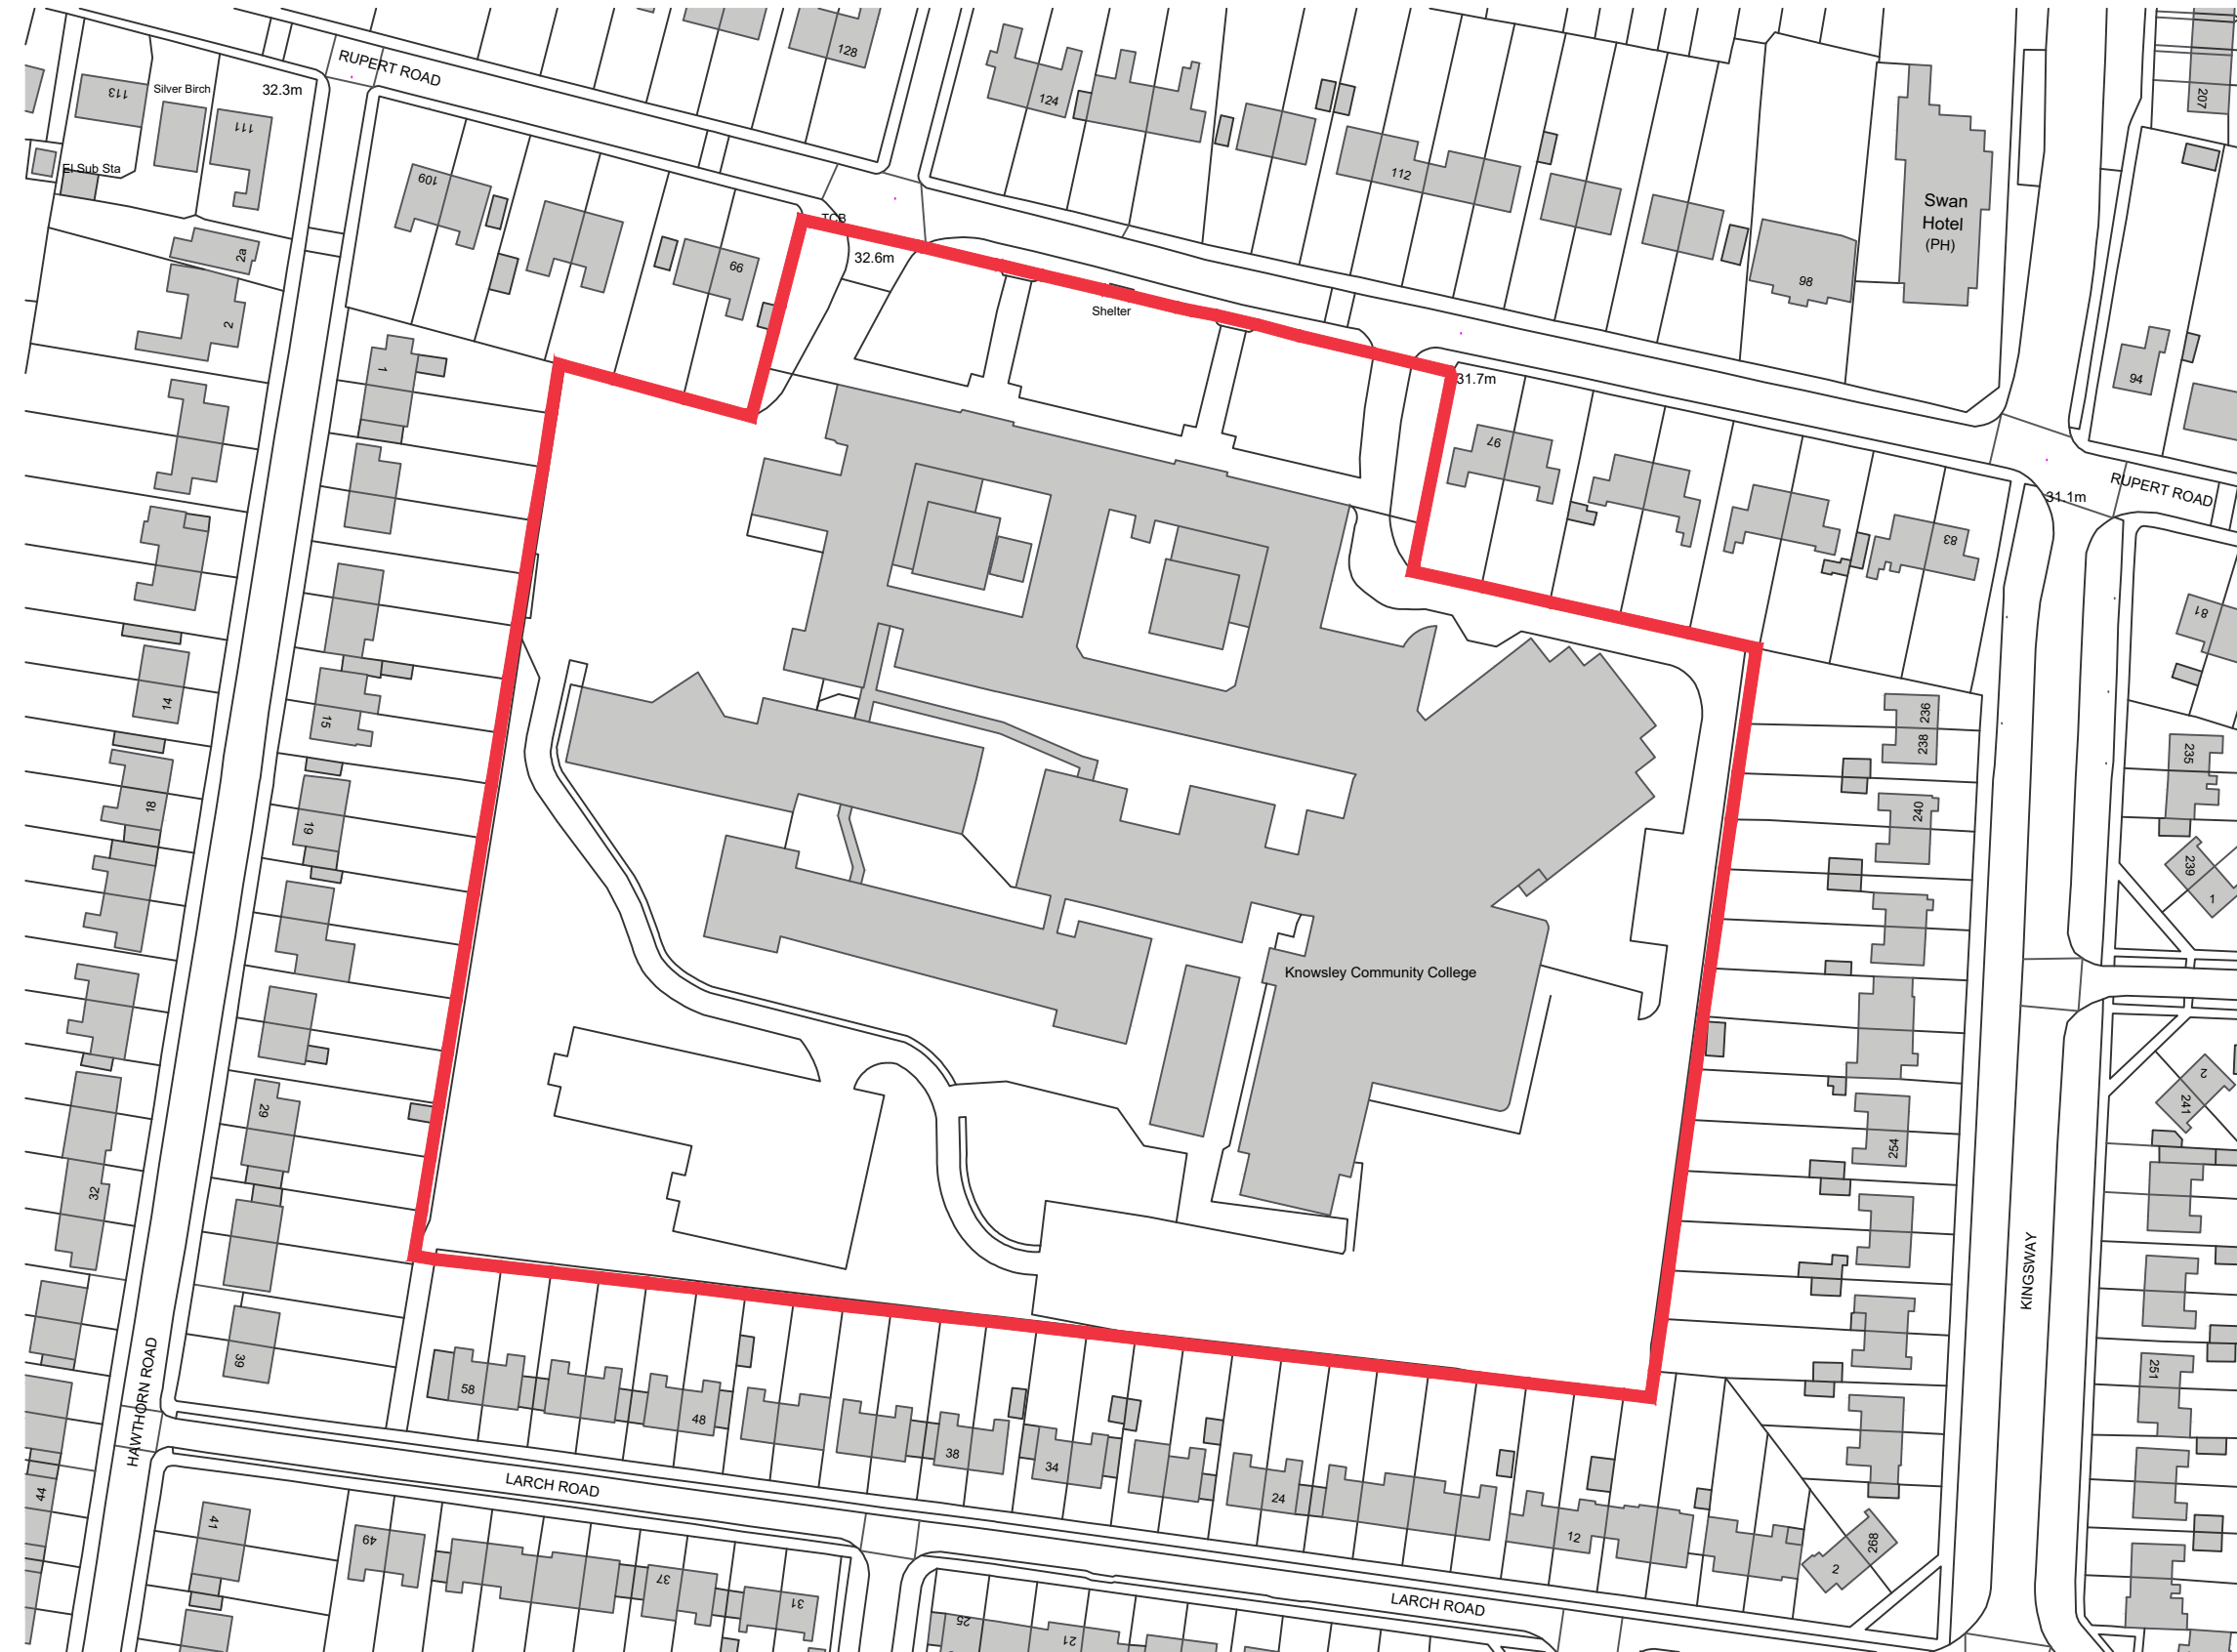

Disclaimer:
Do not scale from this drawing
All contractors must visit the site and be responsible for taking and checking dimensions.
All construction information should be taken from figured dimensions only.
Any discrepancies between drawings, specifications and site conditions must be brought to the attention of the supervising officer.

This drawing is for planning purposes only. It is not intended to be used for construction purposes. Whilst all reasonable efforts are used to ensure drawings are accurate, Astle Planning and Design Ltd accept no responsibility or liability for any reliance placed on, or use made of, this plan by anyone for purposes other than those stated above.

ISSUED FOR
PLANNING

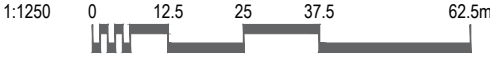

Astle Planning & Design Limited
The Steam Mill,
Steam Mill Street,
Chester,
CH3 5AN
01244 886644
info@astlepd.co.uk
www.astlepd.co.uk

Client



Project

Rupert Road
Roby

-	-	-	JNL	-
Rev.	Date	Description	By	Chd
Drawing Title				
Location Plan				
Drawn by	JNL	Checked by	Date March 2017	
Status	PLANNING	Scale @ A3	1:1250	
Job no.	BHNW060	Dwg.no.	LP01	Rev.
				-